



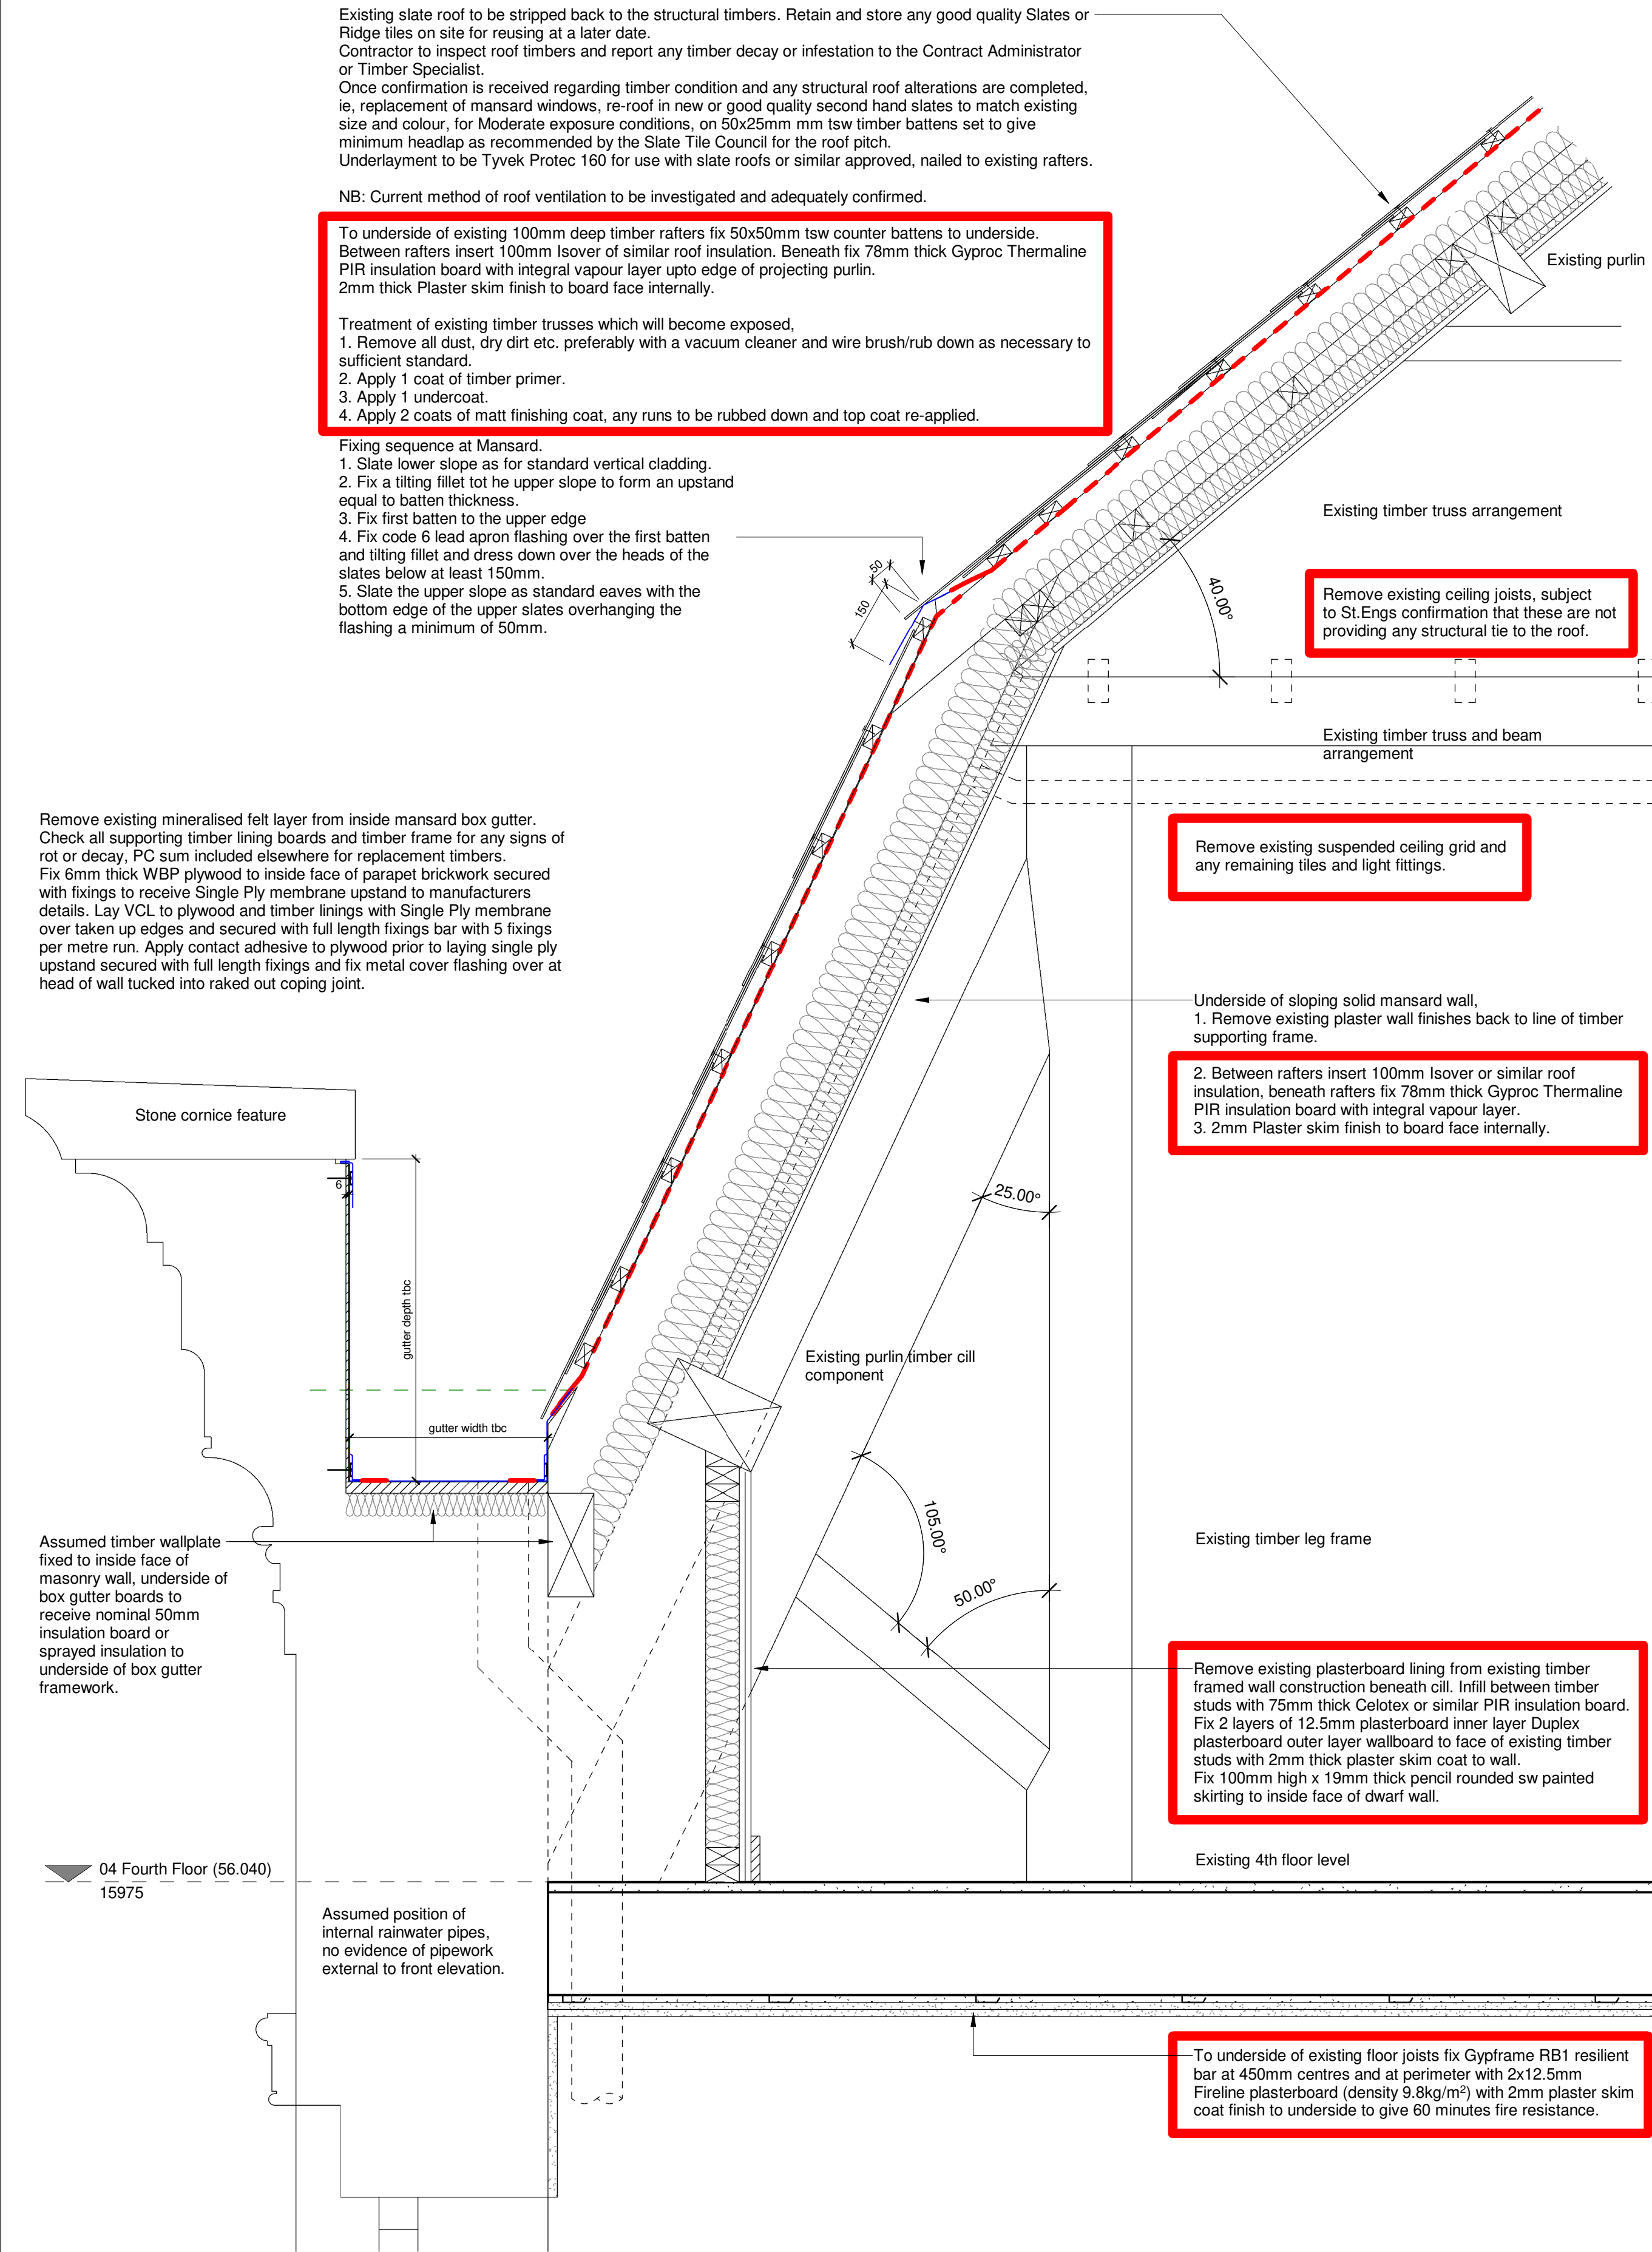



Proposed section thro' Mansard Roof
1 : 10

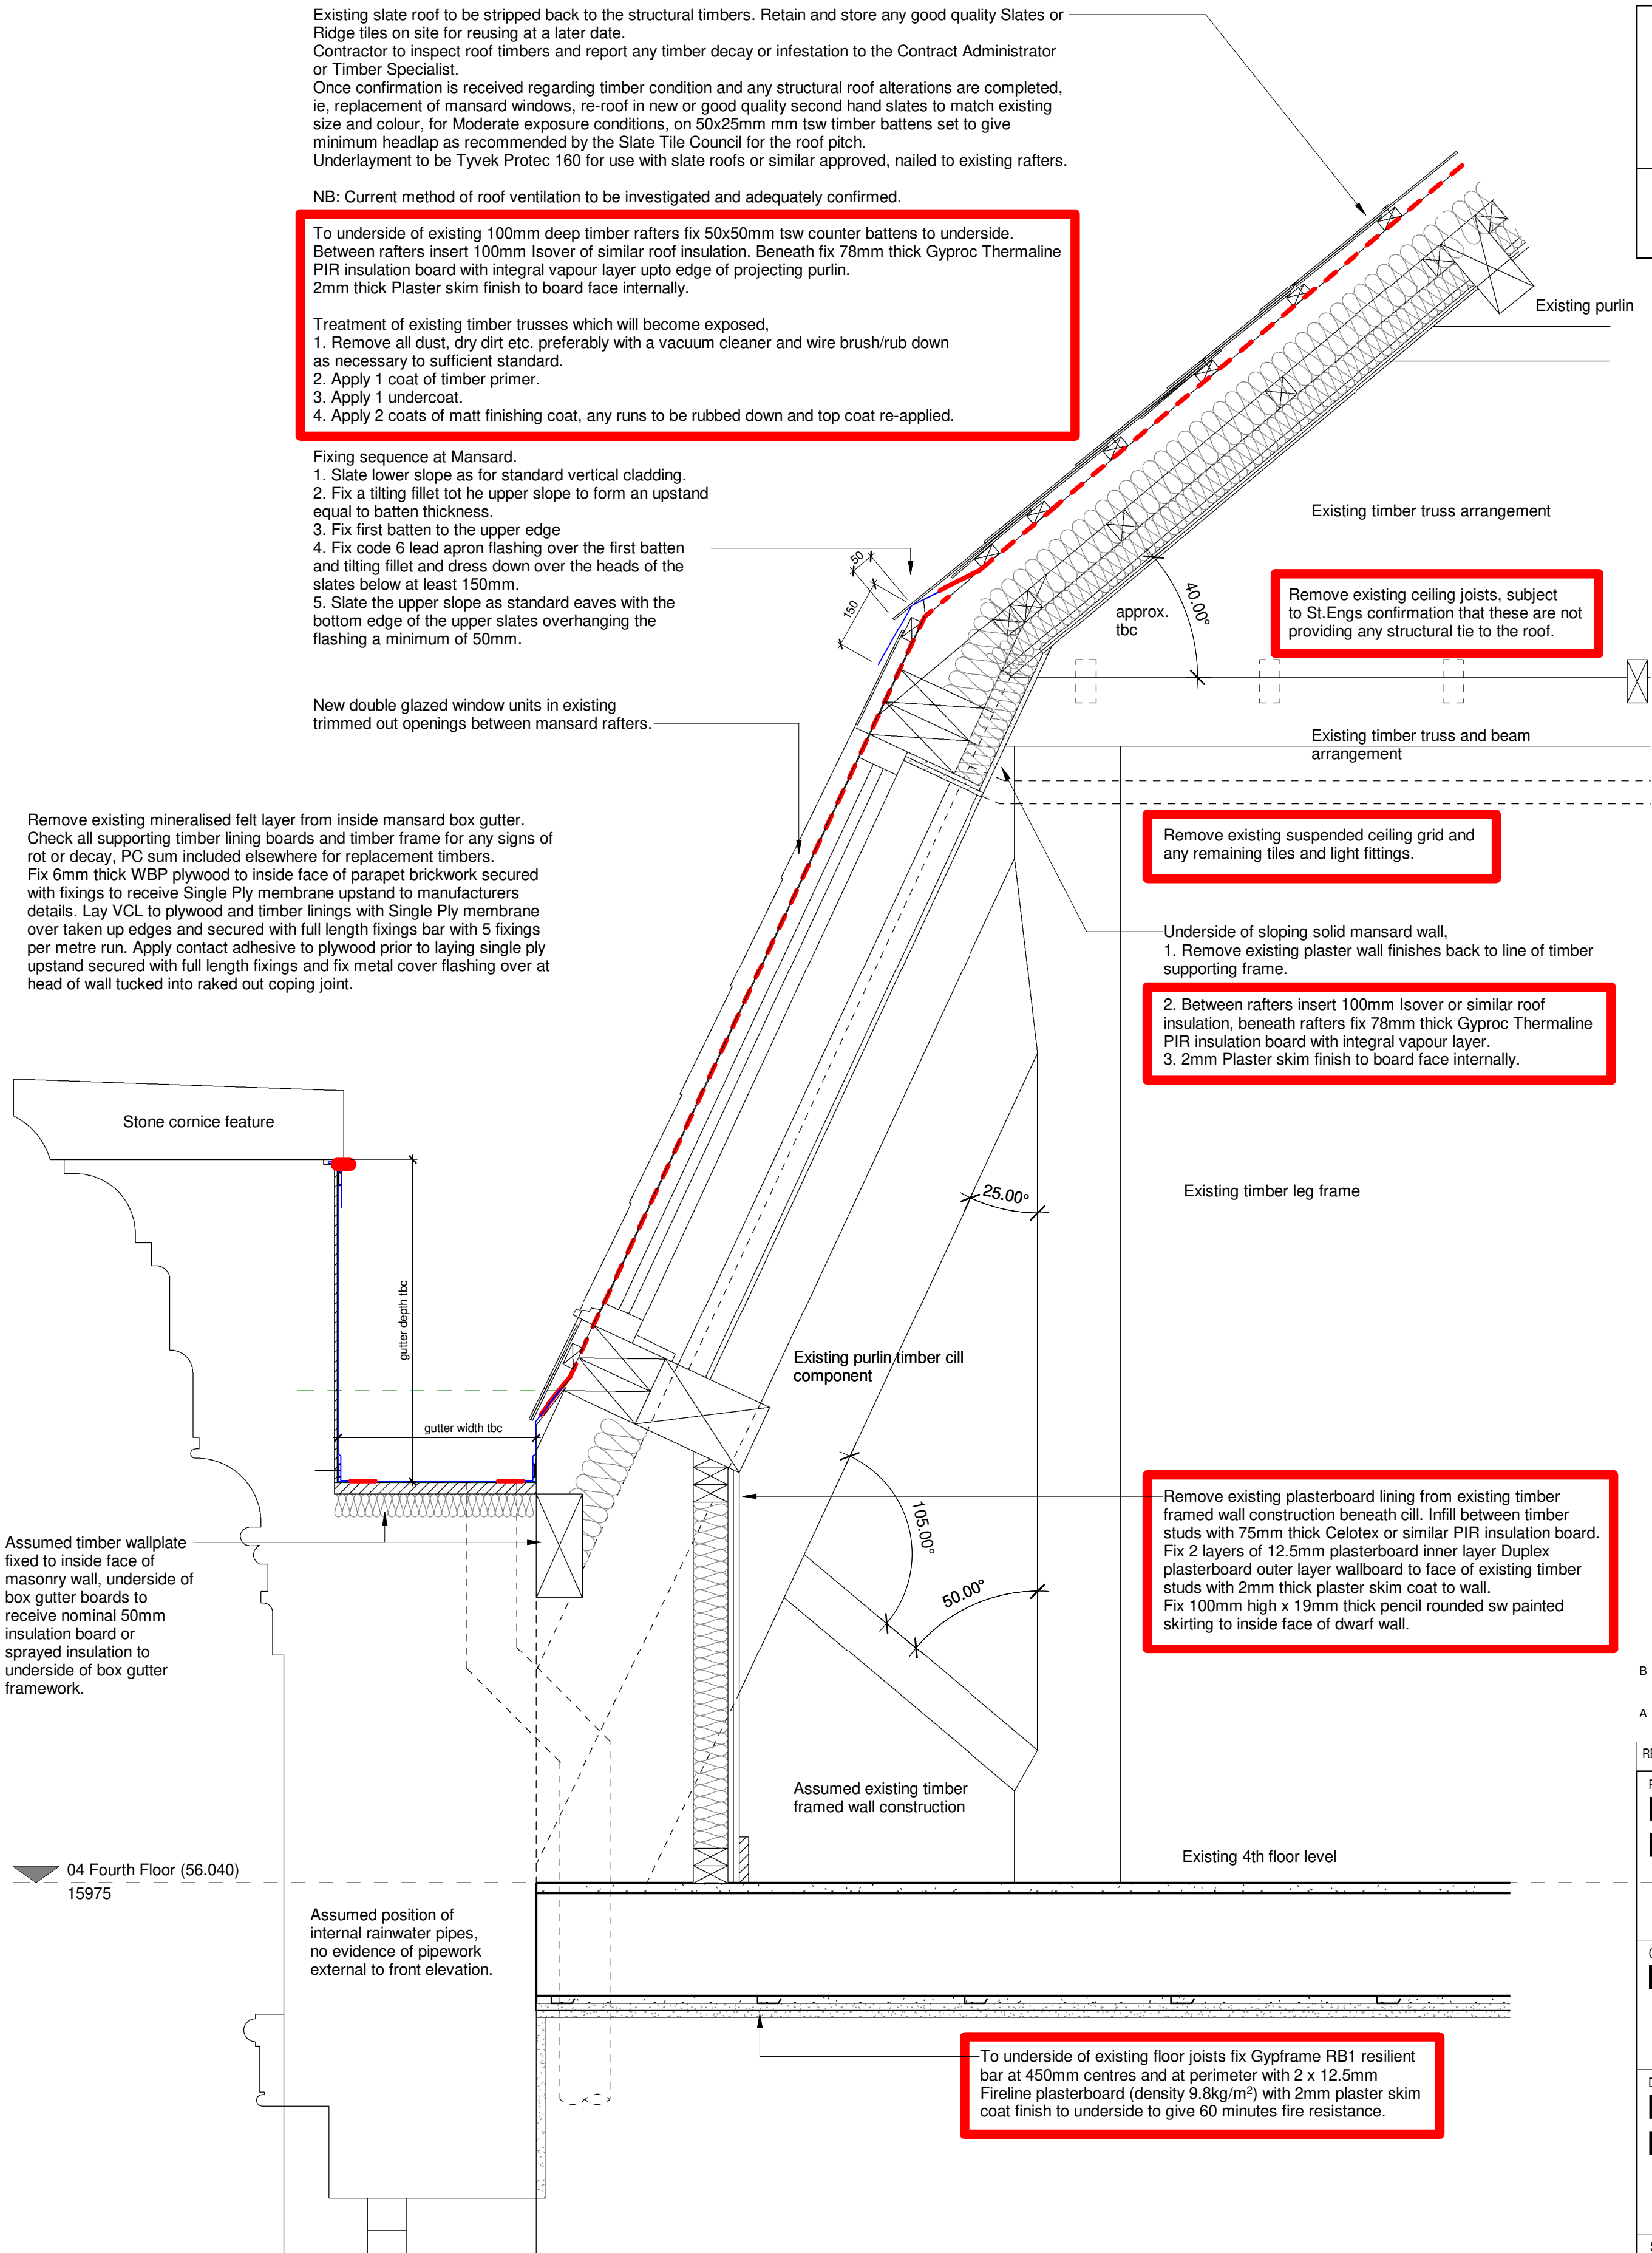

Proposed section thro' Window Mansard Roof
1 : 10

KEY

Extent of works **NOT** included within Phase 1 Tender

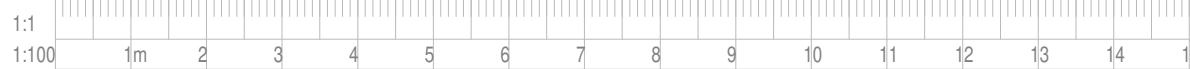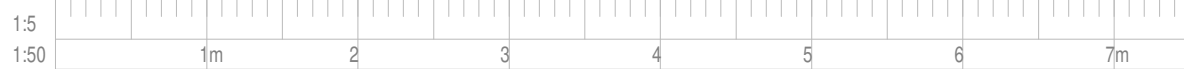

○ BOWKER SADLER PARTNERSHIP LIMITED
■ THIS DRAWING IS THE SUBJECT OF COPYRIGHT WHICH VESTS IN BOWKER SADLER PARTNERSHIP LIMITED. IT IS AN INFRINGEMENT OF COPYRIGHT TO REPRODUCE THIS DRAWING, BY WHATEVER MEANS, INCLUDING ELECTRONIC, WITHOUT THE EXPRESS WRITTEN CONSENT OF BOWKER SADLER PARTNERSHIP LIMITED WHICH RESERVES ALL ITS RIGHTS.
BOWKER SADLER PARTNERSHIP LIMITED ASSERTS ITS RIGHTS TO BE IDENTIFIED AS THE AUTHOR OF THIS DESIGN
■ DRAWING NOT TO BE SCALED.
■ REPORT ERRORS & OMISSIONS TO ARCHITECT.
■ CHECK ALL DIMENSIONS ON SITE
■ DRAWING TO BE READ IN CONJUNCTION WITH THE HEALTH AND SAFETY PLAN AND ALL RELEVANT RISK ASSESSMENTS

B	09.06.21	ADS	Drawing updated and Key added to indicate the extent of works excluded from the Phase 1 Tender	DL
A	19.08.19	CP	Updated for Tender	DL
REV.	DATE	DRN.		CHKD.

PROJECT
**Princess House, 105-107
Princess Street Manchester**

CLIENT
Lapwine Ltd

DRAWING
**Proposed Roof Mansard
Details - Sheet 2**

SCALE	SHEET SIZE	DRAWN	CHECKED	DATE
As indicated	@ A1	CP	DL	16.7.2019

BOWKER SADLER ARCHITECTURE
A: Hatherlow House, Hatherlow, Romiley, Stockport SK6 3DY
T: 0161 406 7333
E: office@bowker-sadler.co.uk
W: www.bowker-sadler.co.uk

JOB No 18-094	DRAWING No 6501	REVISION B
STATUS TENDER		