




101 PRINCESS ST  
4th Floor Ceiling Layout

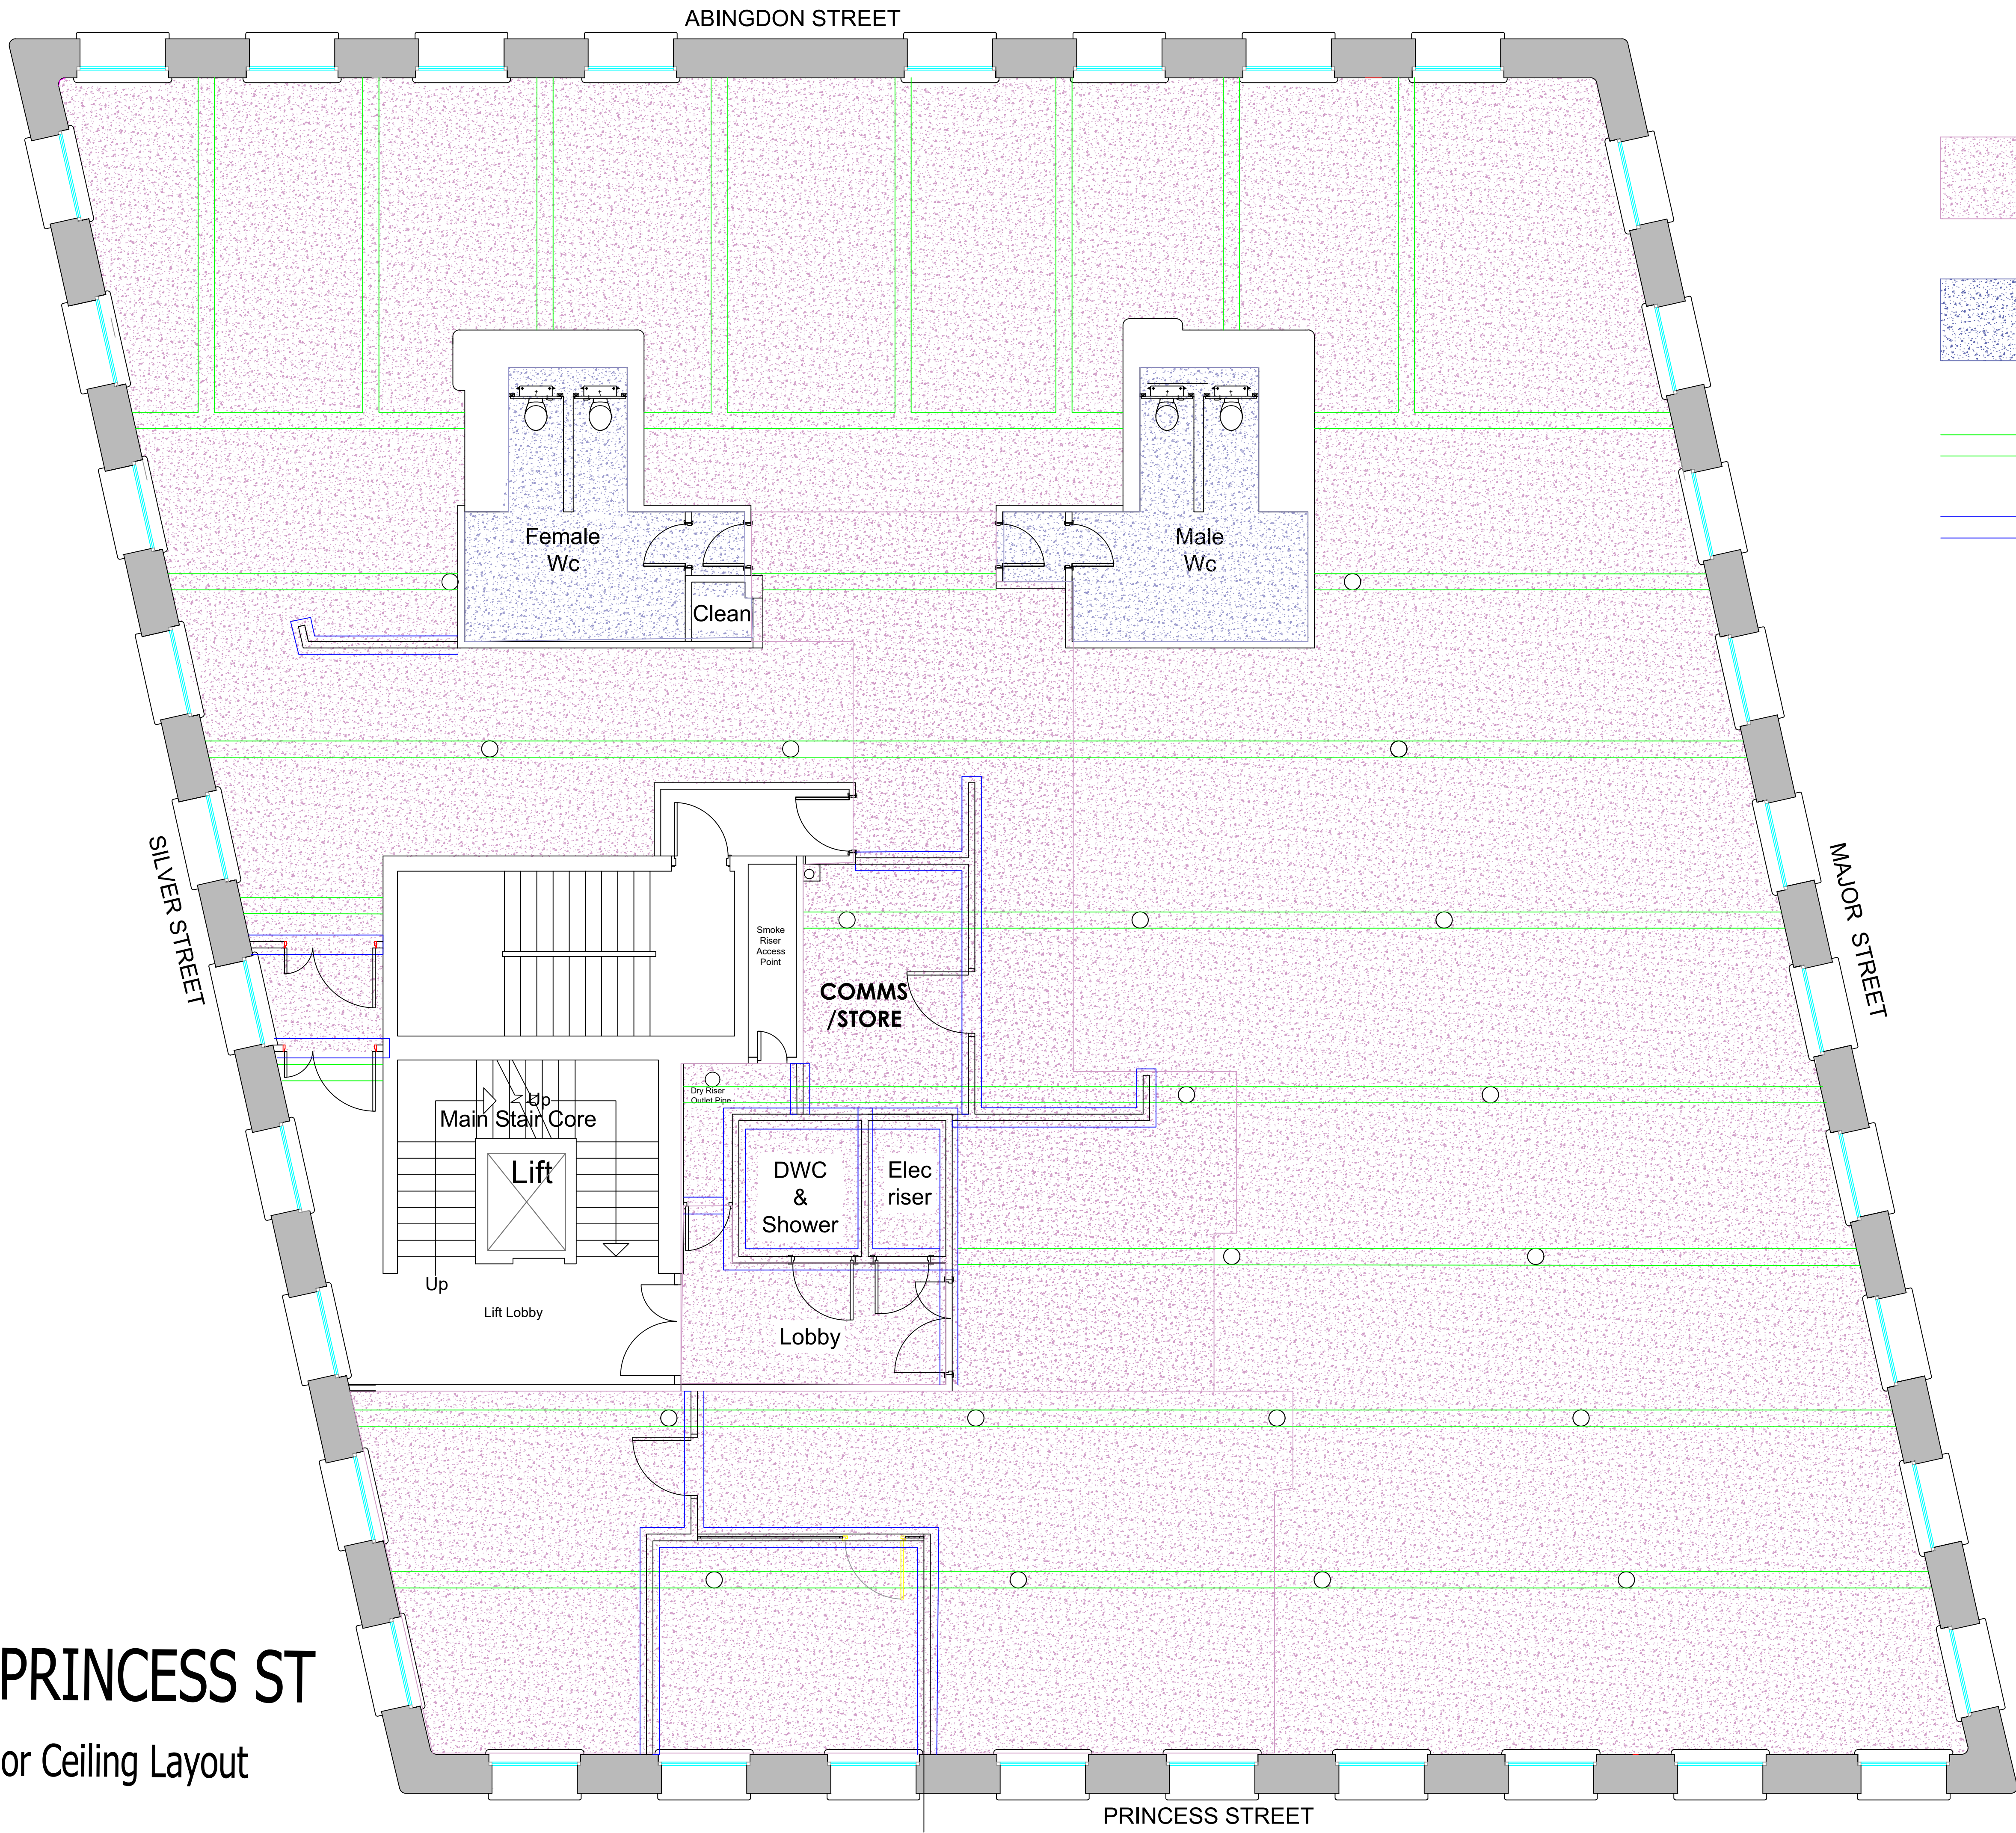


| REV | DATE | DESCRIPTION |
|-----|------|-------------|
|     |      |             |
|     |      |             |

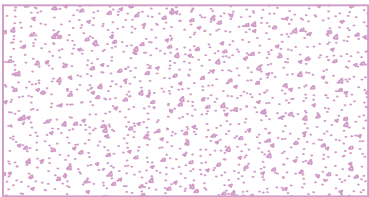


Existing plasterboard ceiling and plasterboarded beams at high level - new plasterboard ceiling where previous suspended and plasterboard ceilings at low level, now to line through with existing platerboard ceiling at high level

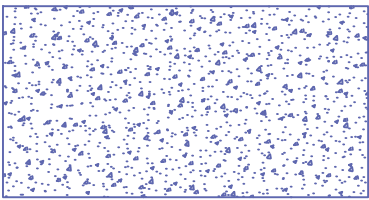

Existing plasterboard ceilings at 2,300mm height

 

Denotes Beams (plasterboard lined)

 

Denotes horizontal interface between new solid partition and ceiling soffit

Ceiling height 2,980mm to soffit and 2,870mm to underside of the beams

|                                           |            |                 |                 |      |
|-------------------------------------------|------------|-----------------|-----------------|------|
| CLIENT<br>ABERDEEN STANDARD INVESTMENTS   |            |                 |                 |      |
| JOB TITLE<br>101 PRINCESS ST              |            |                 |                 |      |
| DRAWING TITLE<br>4TH FLOOR CEILING LAYOUT |            |                 |                 |      |
| REV                                       | JOB NUMBER | DRAWING NUMBER  | SCALE           | DATE |
| C                                         | R2419      | FBI-R2419-A4005 | 1:50@A117.02.21 | GC   |



Flexible Business Interiors, The Old Coach House, 820 Wilmslow Rd, Didsbury, Manchester M20 2RN  
tel: 0161 445 1661 fax: 0161 445 1771 email: [enquire@flexiblebusinessinteriors.co.uk](mailto:enquire@flexiblebusinessinteriors.co.uk)  
Information on this drawing is copyright, all rights reserved. No part of this work may be reproduced or transmitted in any form by any means, either electronically, mechanically, by photocopying, recording or otherwise stored in any retrieval system of any nature, without the express consent of Flexible Business Interiors Ltd.