


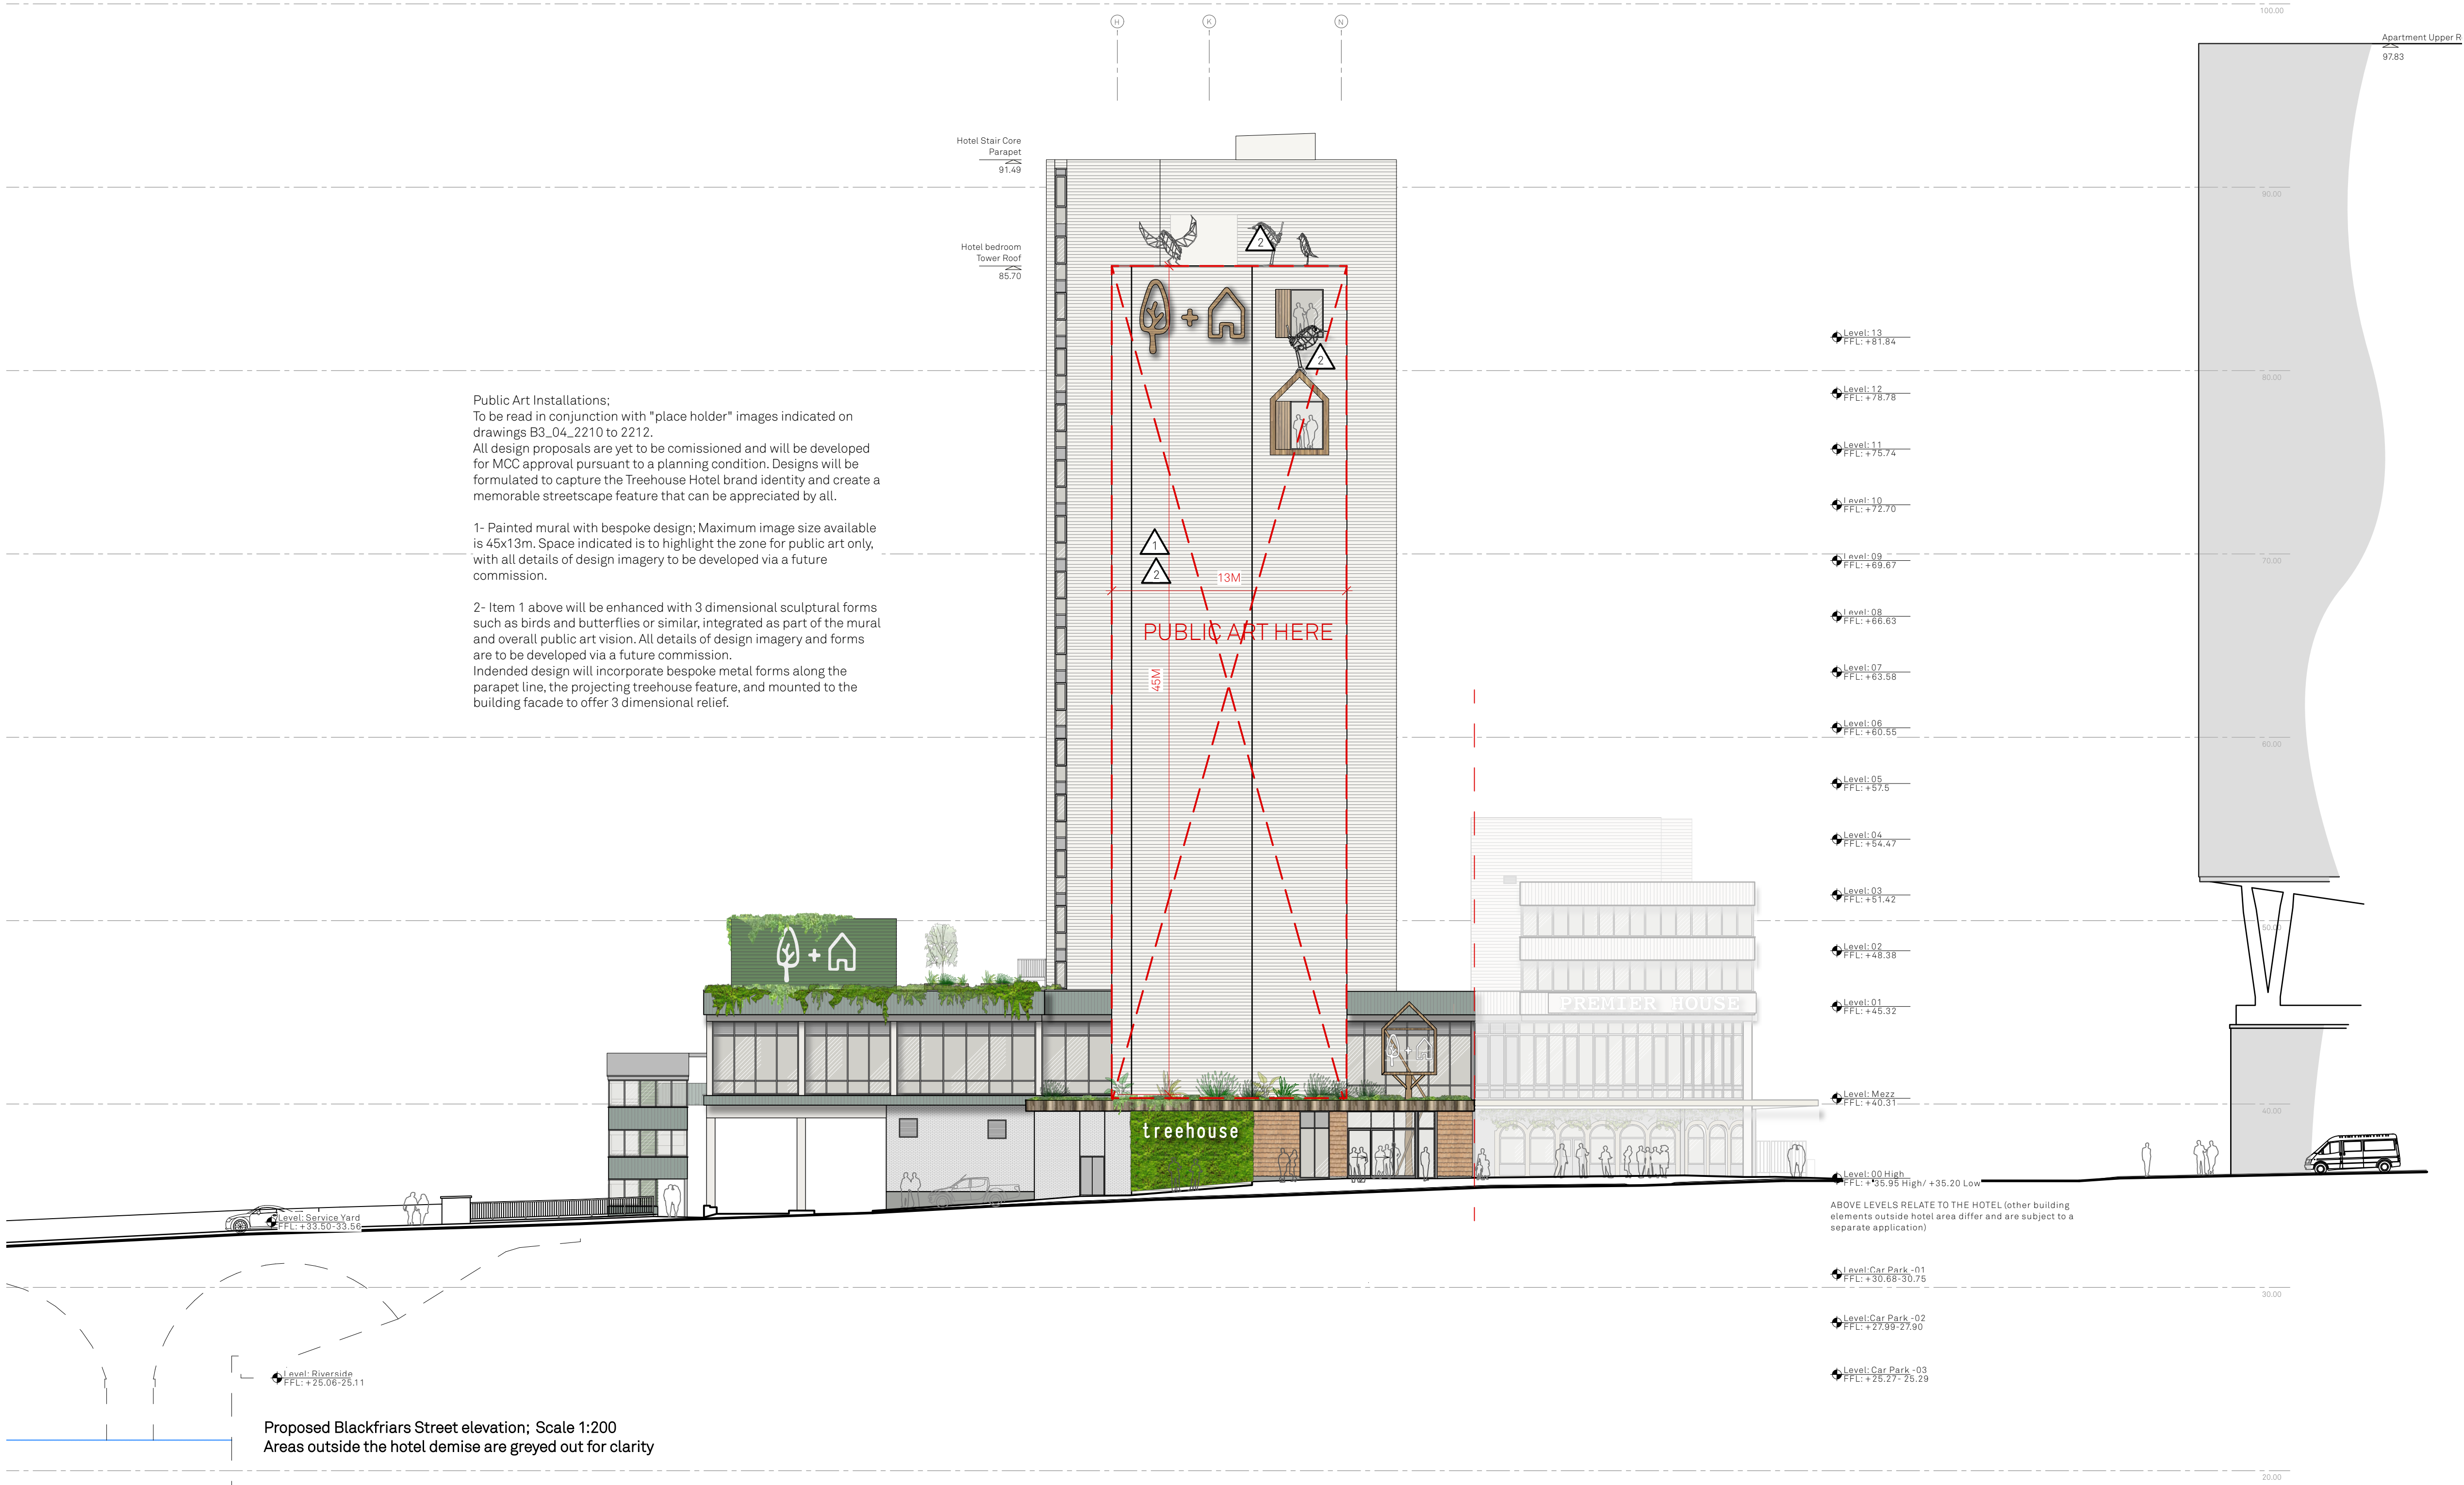

Notes:
Rev A: 23/04/21 Public Art notes updated.

Project Name: Renaissance		Title: Hotel- Block 3	
Drawn: DB		Proposed Elevation Blackfriars Street- Public Art	
Checked: RG		Status: Planning	Project: 150
Details: 22/04/21		Issued for Planning	Drawing No: B3_04_2215
			Rev: A
			Scale: 1:200 @A1

Jon Matthews Architects

22 City Tower, Picadilly Plaza, New York St, Manchester, M1 4BT 0161 974 3690

Copyright of this drawing is vested in Jon Matthews Architects and must not be copied or reproduced without written consent. Figured dimensions only are to be taken from this drawing. Do not scale from this drawing. For full company disclosure please visit www.jonmatthewsarchitects.com