

GENERAL NOTES

- DO NOT SCALE FROM THIS DRAWING WORK TO FIGURED DIMENSIONS ONLY.
- NO DEVIATION FROM THE DETAILS SHOWN ON THIS DRAWING IS ALLOWED WITHOUT PRIOR PERMISSION IN WRITING.
- ALL DRAWINGS ARE TO BE READ IN CONJUNCTION WITH ALL ARCHITECTS, ENGINEERS AND SPECIALISTS DRAWINGS AND THE SPECIFICATION.
- THE CONTRACTOR SHALL INCORPORATE ALL THE REQUIREMENTS OF THE PRE-TENDER STAGE HEALTH & SAFETY PLAN.

NOTE
FILL SELECTED FROM EXCAVATED MATERIAL SHOULD BE READILY COMPACTABLE, FREE FROM TIMBER, FROZEN MATERIAL, VEGETABLE AND FOREIGN MATTER & EXCLUDE HARD LUMPS OF CLAY RETAINED ON A 100mm SIEVE & STONES RETAINED ON A 40mm SIEVE.

NOTE
TYPICAL ATTENUATION TANK SECTION IS INDICATIVE ONLY. CONTRACTOR IS TO REFER TO MANUFACTURES SPECIFICATIONS AND CONSTRUCTION DETAILS PRIOR TO TANK CONSTRUCTION.

NOTE
FILL SELECTED FROM EXCAVATED MATERIAL SHOULD BE READILY COMPACTABLE, FREE FROM TIMBER, FROZEN MATERIAL, VEGETABLE AND FOREIGN MATTER & EXCLUDE HARD LUMPS OF CLAY RETAINED ON A 100mm SIEVE & STONES RETAINED ON A 40mm SIEVE.

PRELIMINARY DRAWING

P02	PLANNING ISSUE.	25.06.21	RH	KPT
P01	CONSTRUCTION ISSUE.	03.03.20	RH	KPT
Rev.	Amendment	Date	By	Chkd

Project
**WINDERMERE CLOSE
OPENSHAW**


ARCH/CLIENT
ECO-RES LLP

Title
TYPICAL DRAINAGE DETAILS
SHEET 2 of 2


WML Job No. 8755G	Drawn RH	Checked KPT	Date FEB '20	Scale NTS
-----------------------------	-------------	----------------	-----------------	--------------

WML CONSULTING
Civil, Structural & Geotechnical Engineers
No 8 Oak Green
Earl Road
Stanley Green Business Park
Cheadle Hulme
Cheshire SK8 6QL
Tel 0161 482 0600
Fax 0161 480 9210
e-mail info@wmlconsulting.com
www.wmlconsulting.com

Drawing No. Project	Originator	Volume	Level	Type	Role	Number	Rev
8755G	- WML	- 00	- XX	- DR	- C	- 1004	P02

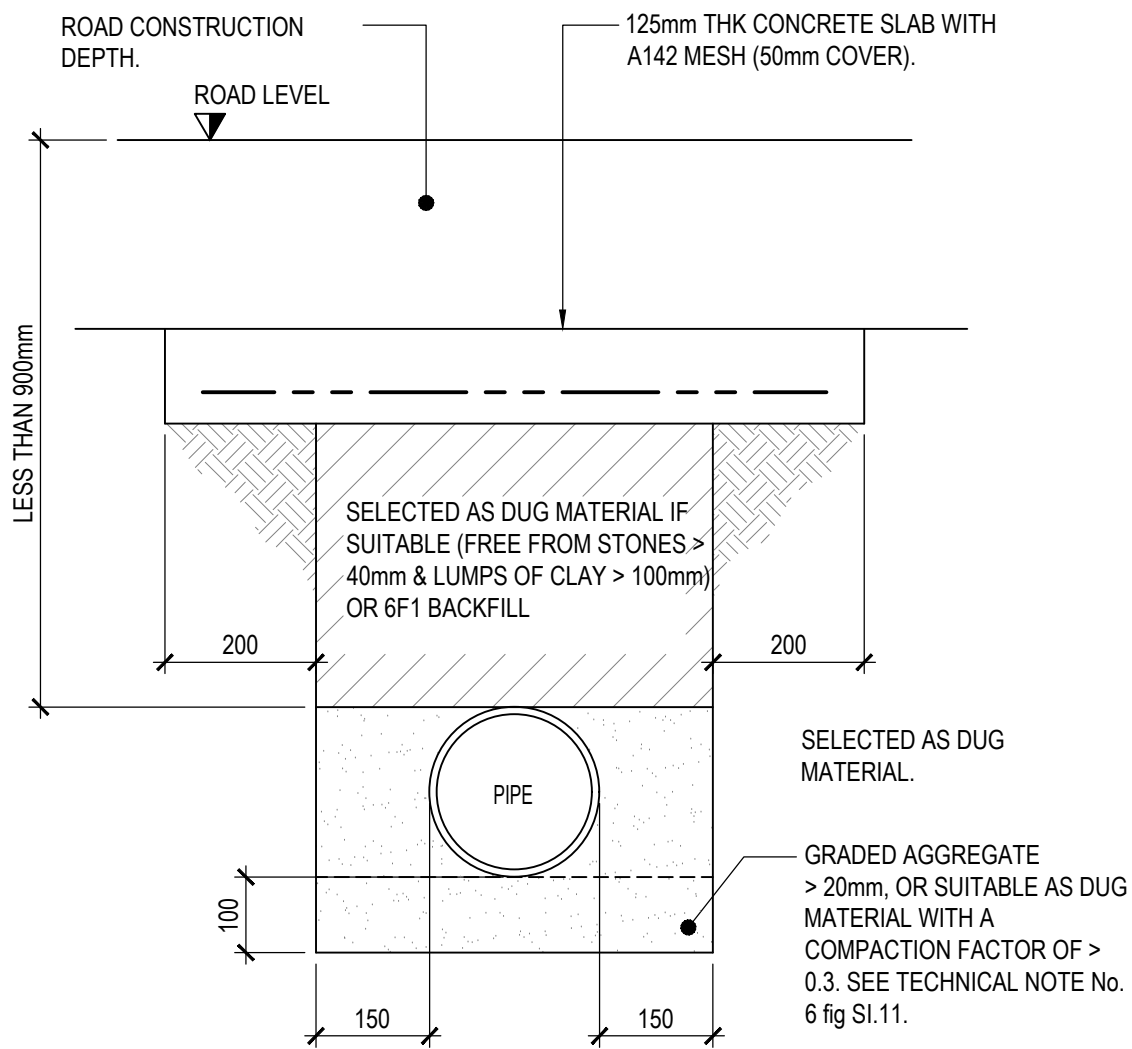


PAVING SLAB UNDER ROADS LESS THAN 1200mm COVER & NON-TRAFFICKED LESS THAN 900mm COVER.
[SCALE 1:10]

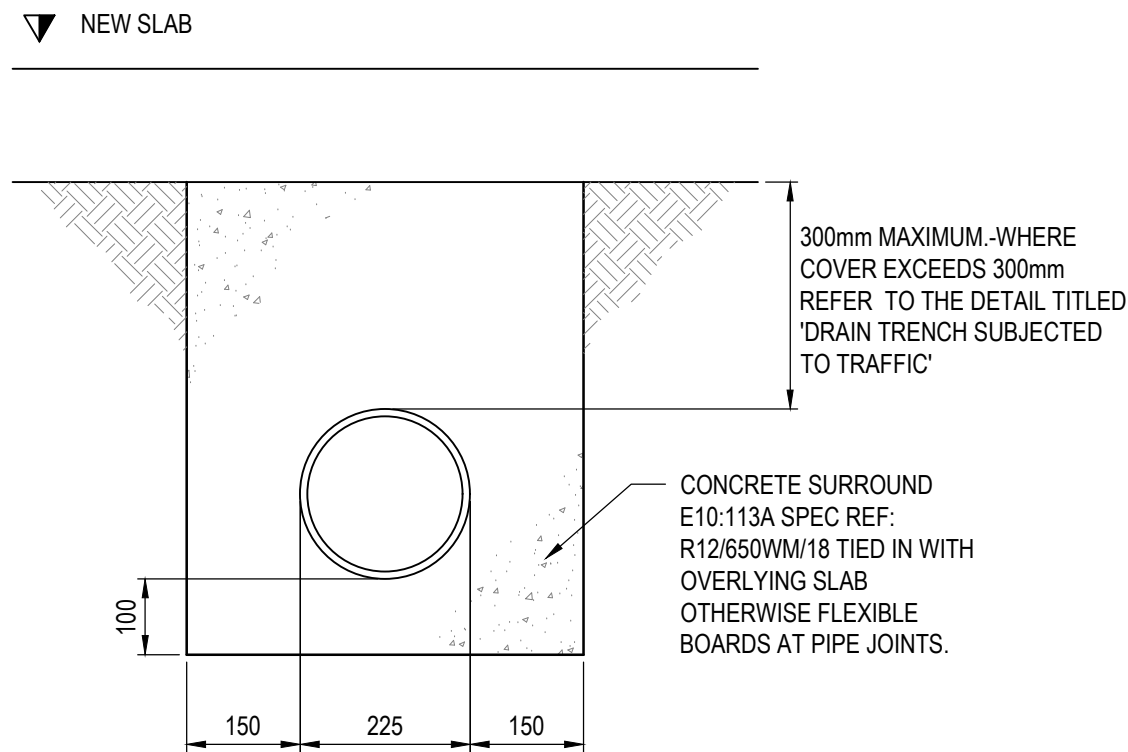


PIPES UNDER SLABS
[SCALE 1:10]


NOTE:
LEVEL OF SA9 ADAPTOR CAN BE AT SSL, TO SUIT CONTRACTORS SEQUENCING

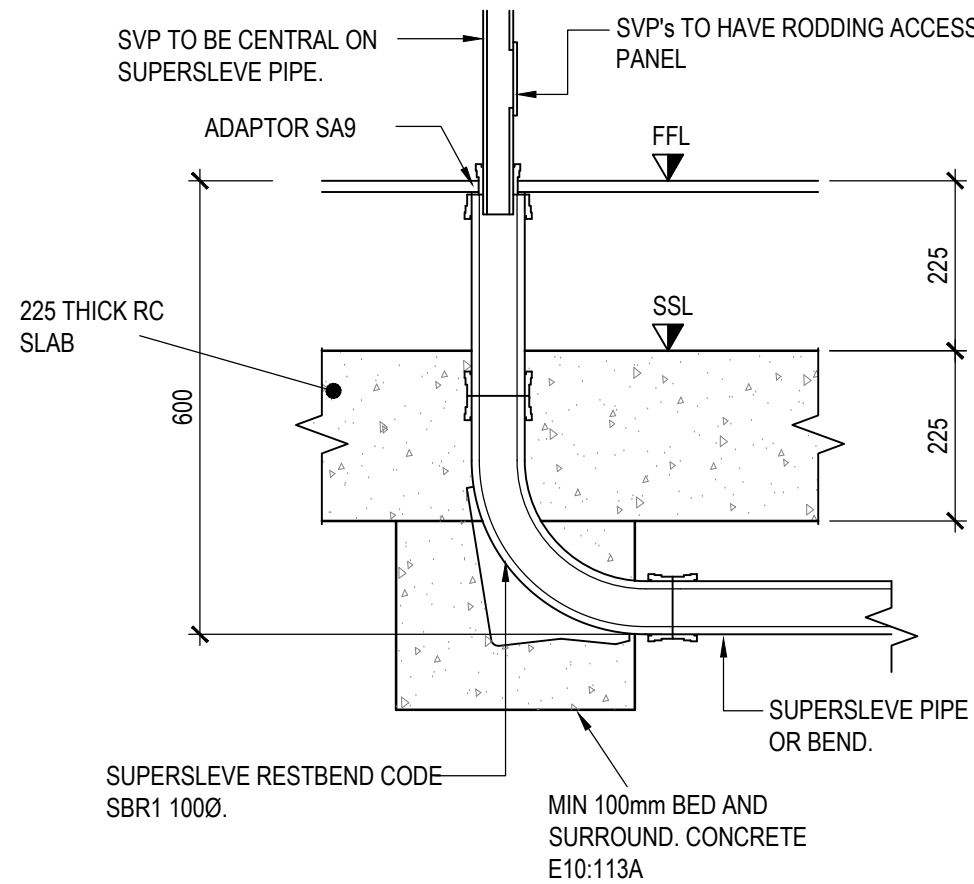


100Ø SOIL VENT PIPE
[SCALE 1:10]

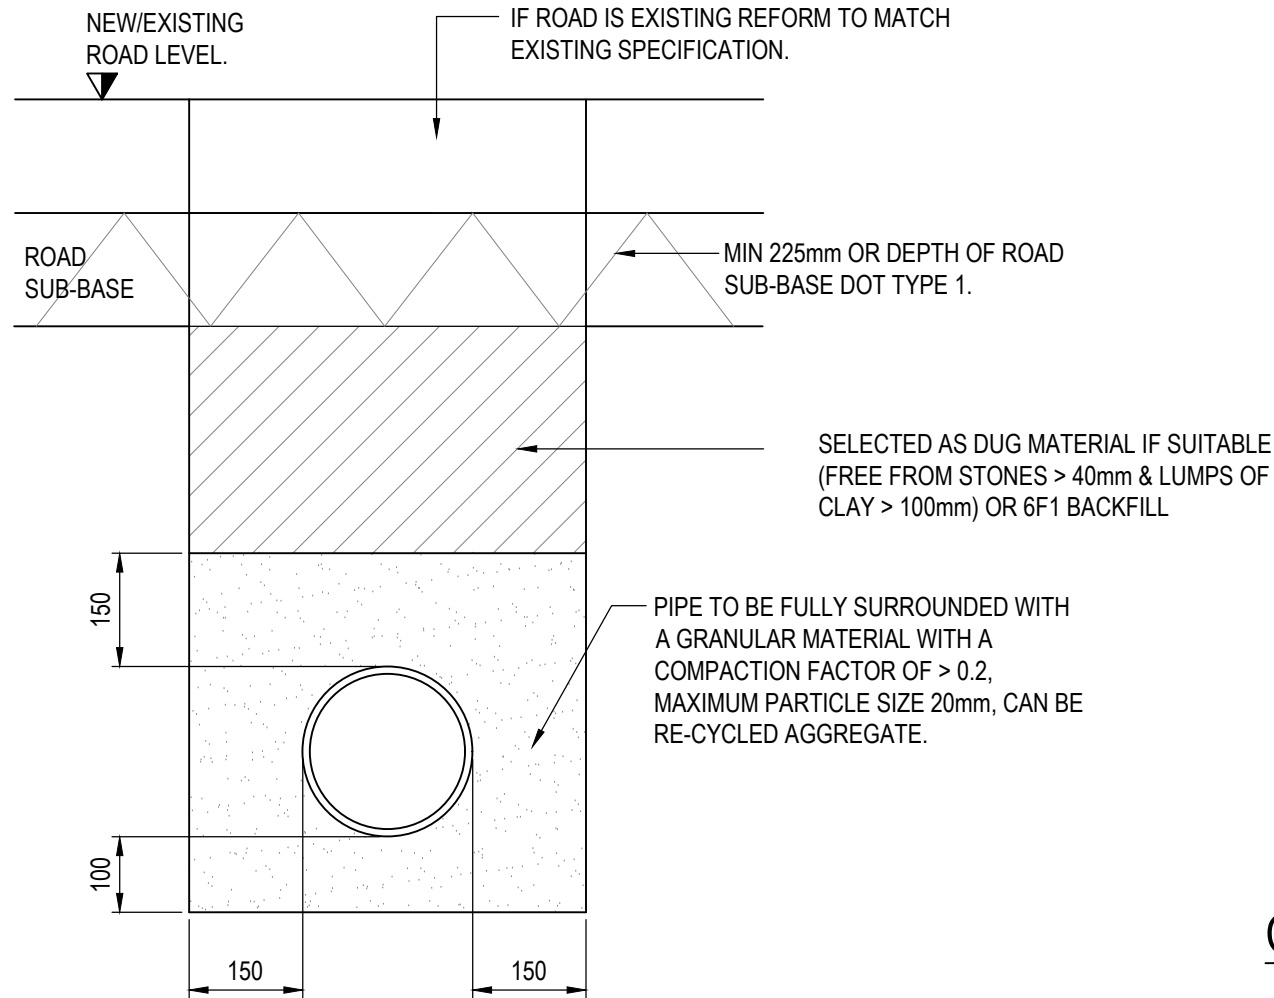


DRAIN TRENCH SUBJECT TO TRAFFIC (BEDDING CLASS S)
[SCALE 1:10 @ A1]

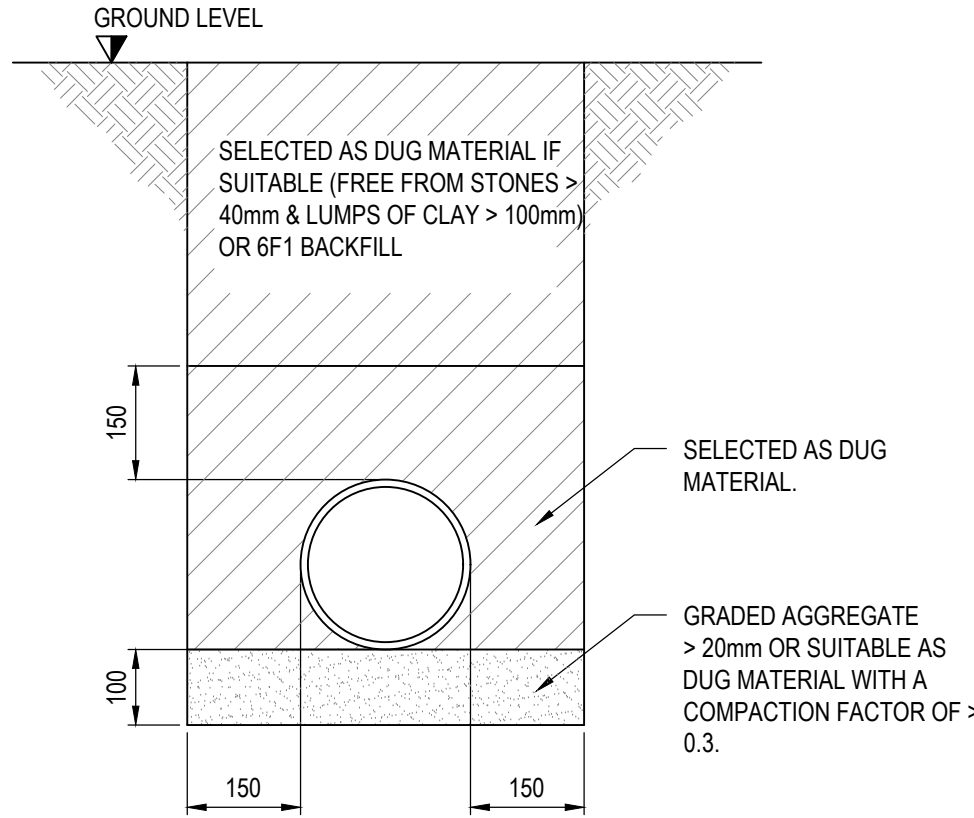


DRAIN TRENCH NOT SUBJECT TO TRAFFIC (BEDDING CLASS N)
[SCALE 1:10]

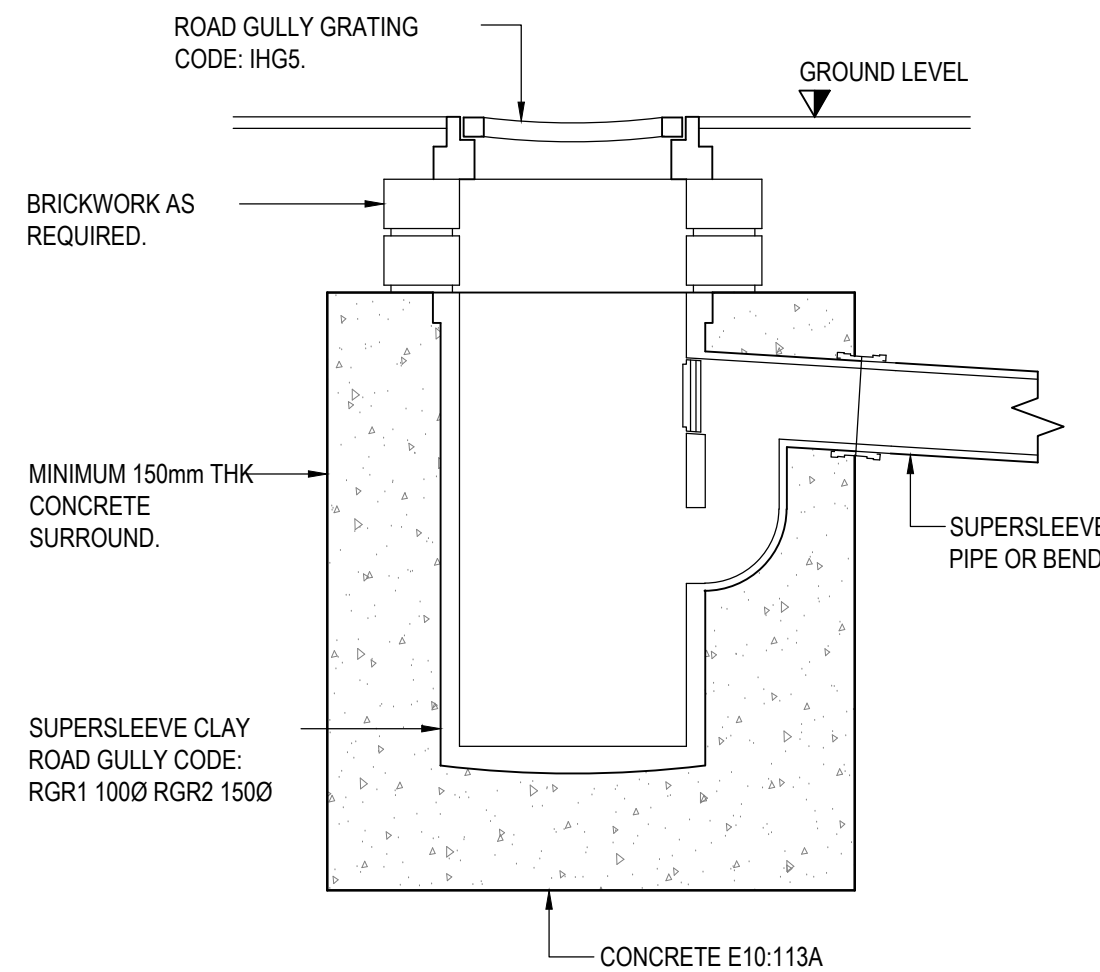

ROAD GULLEY (300Ø x 600Dp)
[SCALE 1:10]

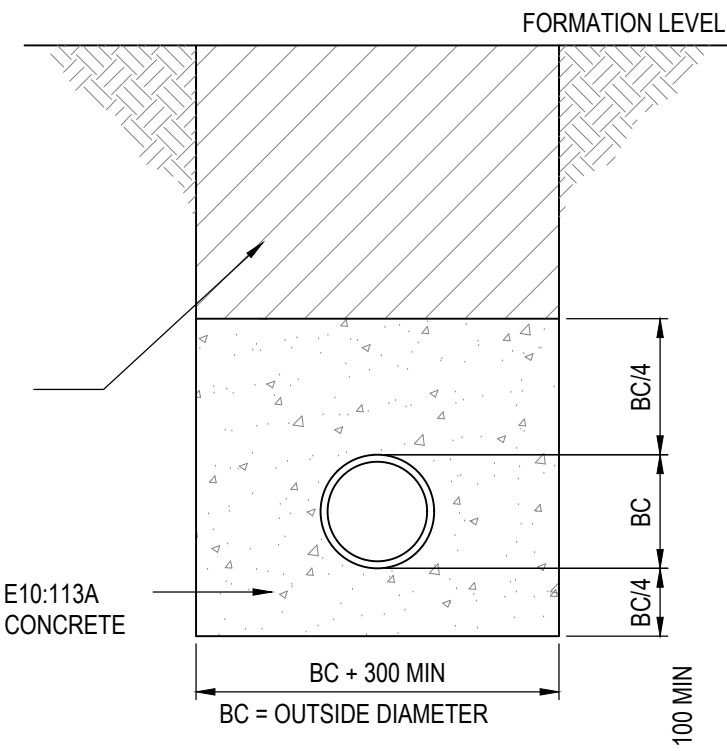


CONCRETE SURROUND UNDER ROADS LESS THAN 1200mm COVER & NON-TRAFFICKED LESS THAN 900mm COVER.
[SCALE 1:10 @ A1]

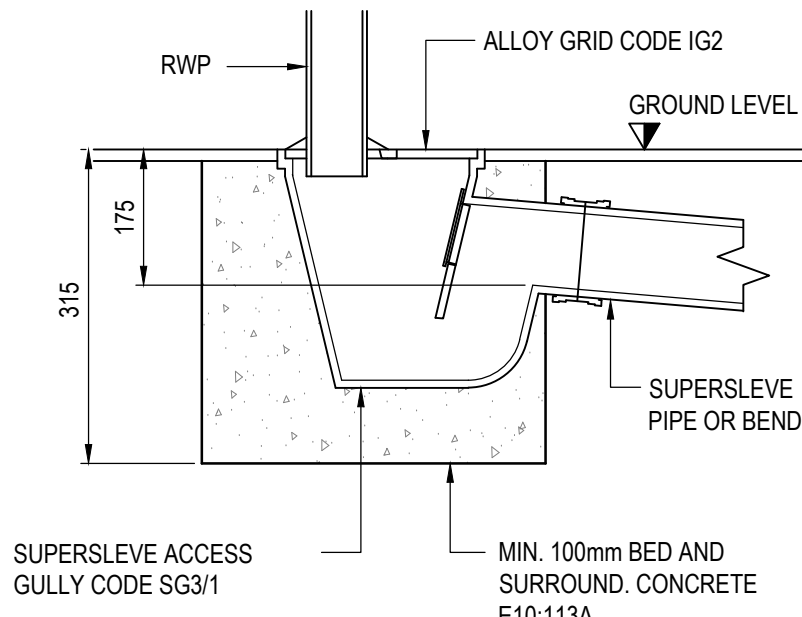


RWP DETAIL
[SCALE 1:10]

SITED IN ROADWAYS WITH SQUARE COVER (D400)

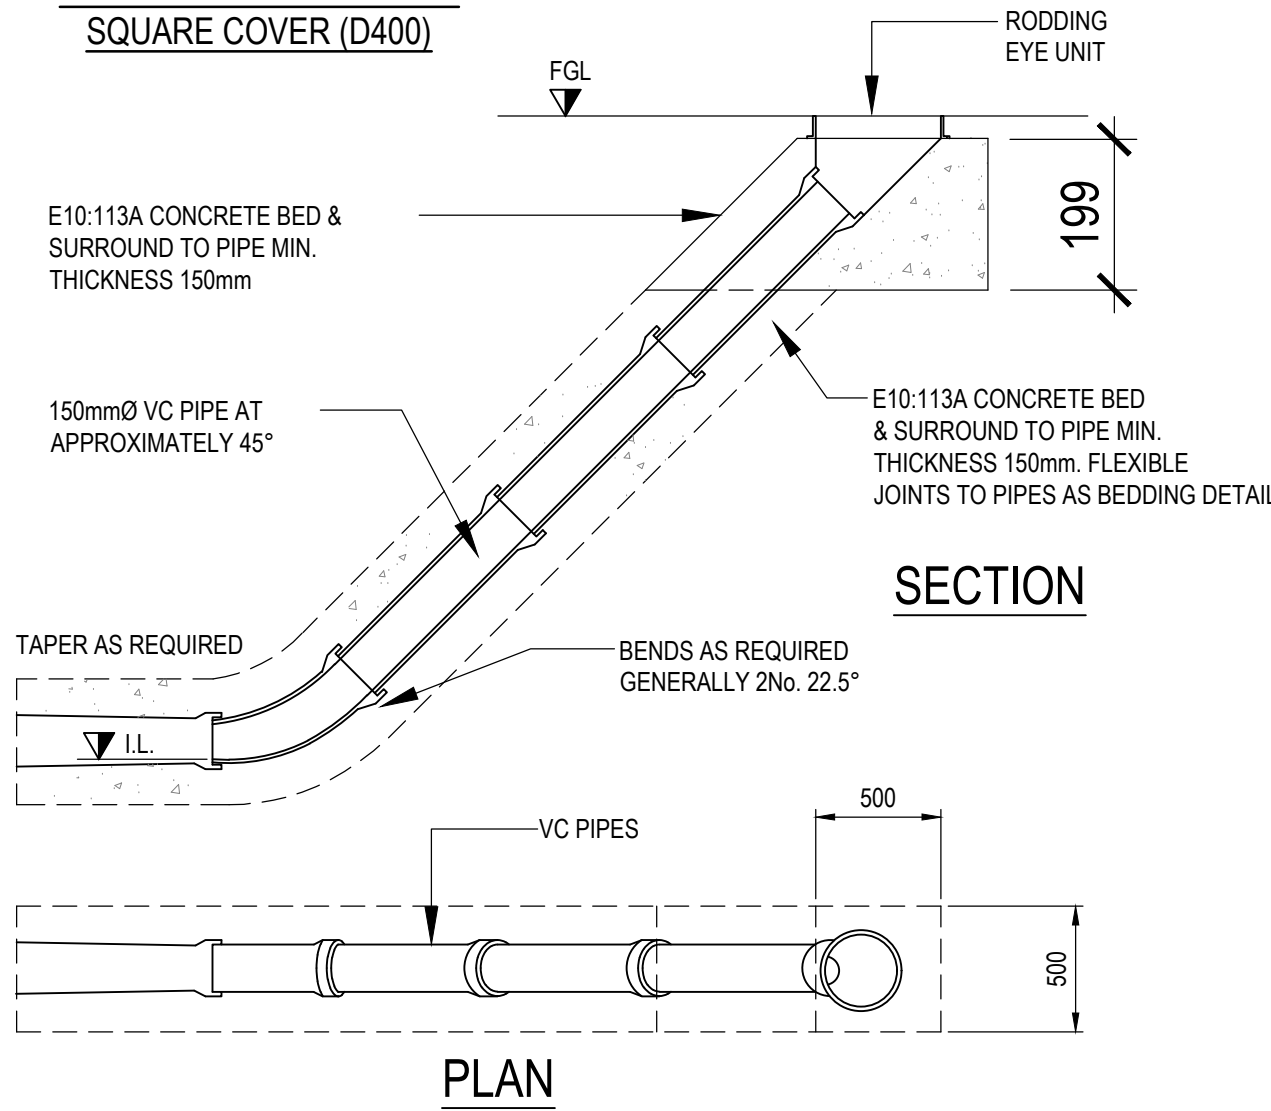

RODDING EYE DETAIL (PLAN & SECTION)
[SCALE 1:10]

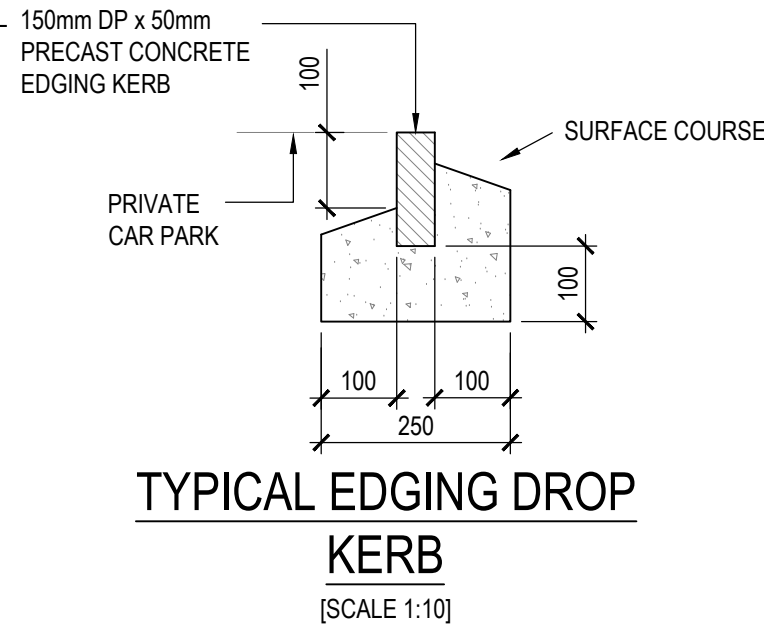

TYPICAL EDGING DROP KERB
[SCALE 1:10]