


Revision Note: Drawing has been issued as requested by Lendlease to aid in the updating of the Asbestos register.

Scale Bars to be used as guidance only - refer to sheet size below

1:100	mm		1000		3000		5000		7000		10000
1:200	mm		5000		8000		12000		16000		
1:500	M		5		15		25		35		
1:1250	M		10		30		50		70		90

Notes:
 Drawings are based on survey data and may not accurately represent what is physically present.
 Do not scale from this drawing. All dimensions are to be verified on site before proceeding with the work.
 All dimensions are in millimeters unless noted otherwise.
 Purcell shall be notified in writing of any discrepancies.

Key Plan

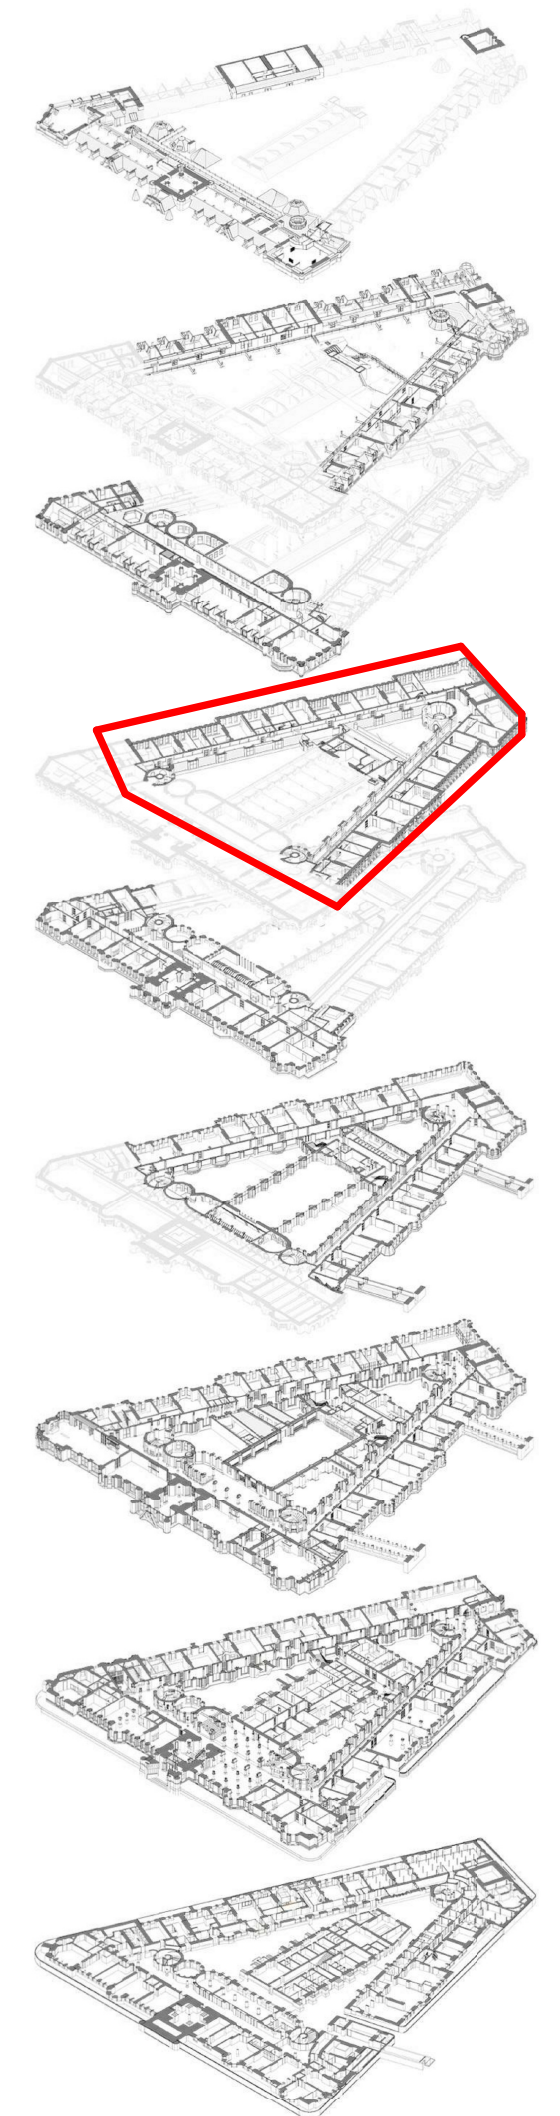

03	31/03/2021	NH	MP	Issued for information
02	22/12/2020	NM	MP	Door references checked and added following coordination
01	29/07/2020	RS	MP	Issued for Tender (RTA)
-	30/08/2019	DH	AF	Issued for LBC/ Planning
ISSUE	DATE	APPROVED	DRAWN	DESCRIPTION



Project Office, Room 308, Town Hall, MANCHESTER M60 2L1
+44 (0) 7970 097 432
www.purcelluk.com

PROJECT STATUS **RIBA STAGE 5**

CLIENT **Manchester City Council**

PROJECT OUR TOWN HALL

DRAWING TITLE **GA PLANS PROPOSED
LEVEL 04**

SIZE & SCALE **A1: As indicated**

DRAWING STATUS **FOR INFORMATION**


JOB NUMBER **236959**

DRAWING NO. _____ REV _____

OTH-PUR-TH-04-DWG-A-0575 03

© PURCELL 2019. PURCELL. ® IS THE TRADING NAME OF PURCELL ARCHITECTURE LTD.

31/03/2021 16:15:07

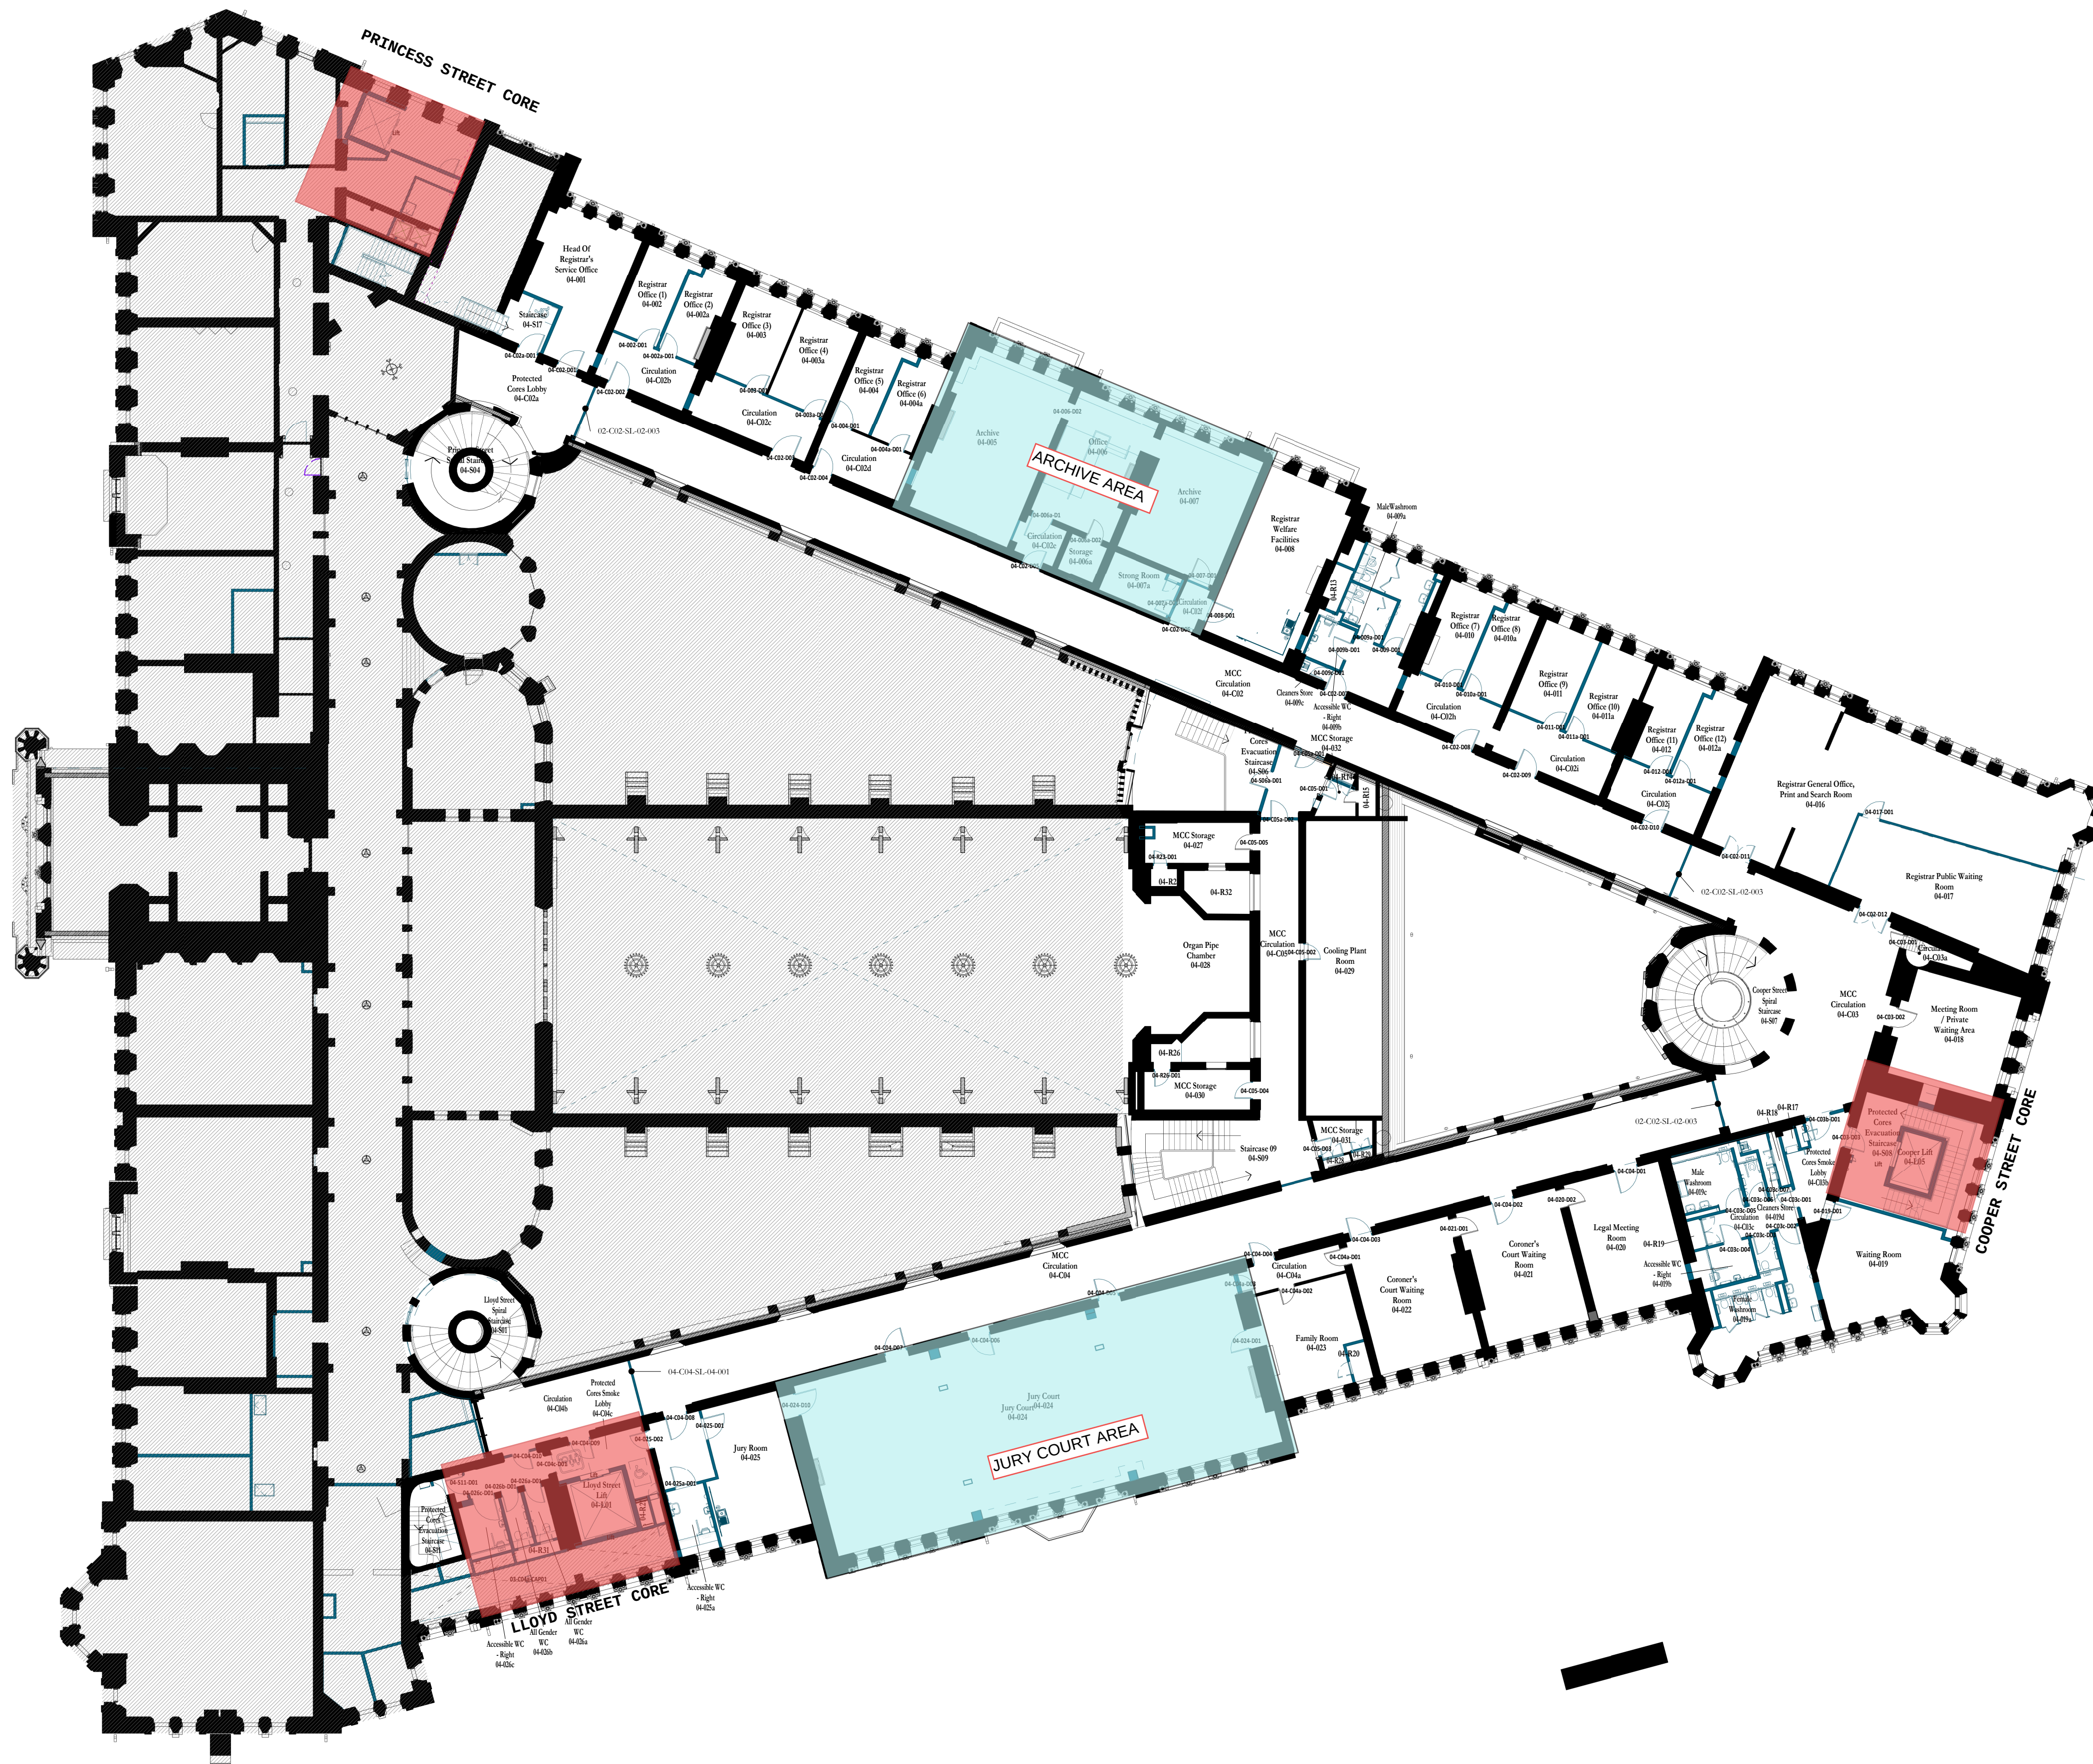

GA PLAN PROPOSED LEVEL 04

1 : 200

Proposed Plan Key

