




Elevation 1

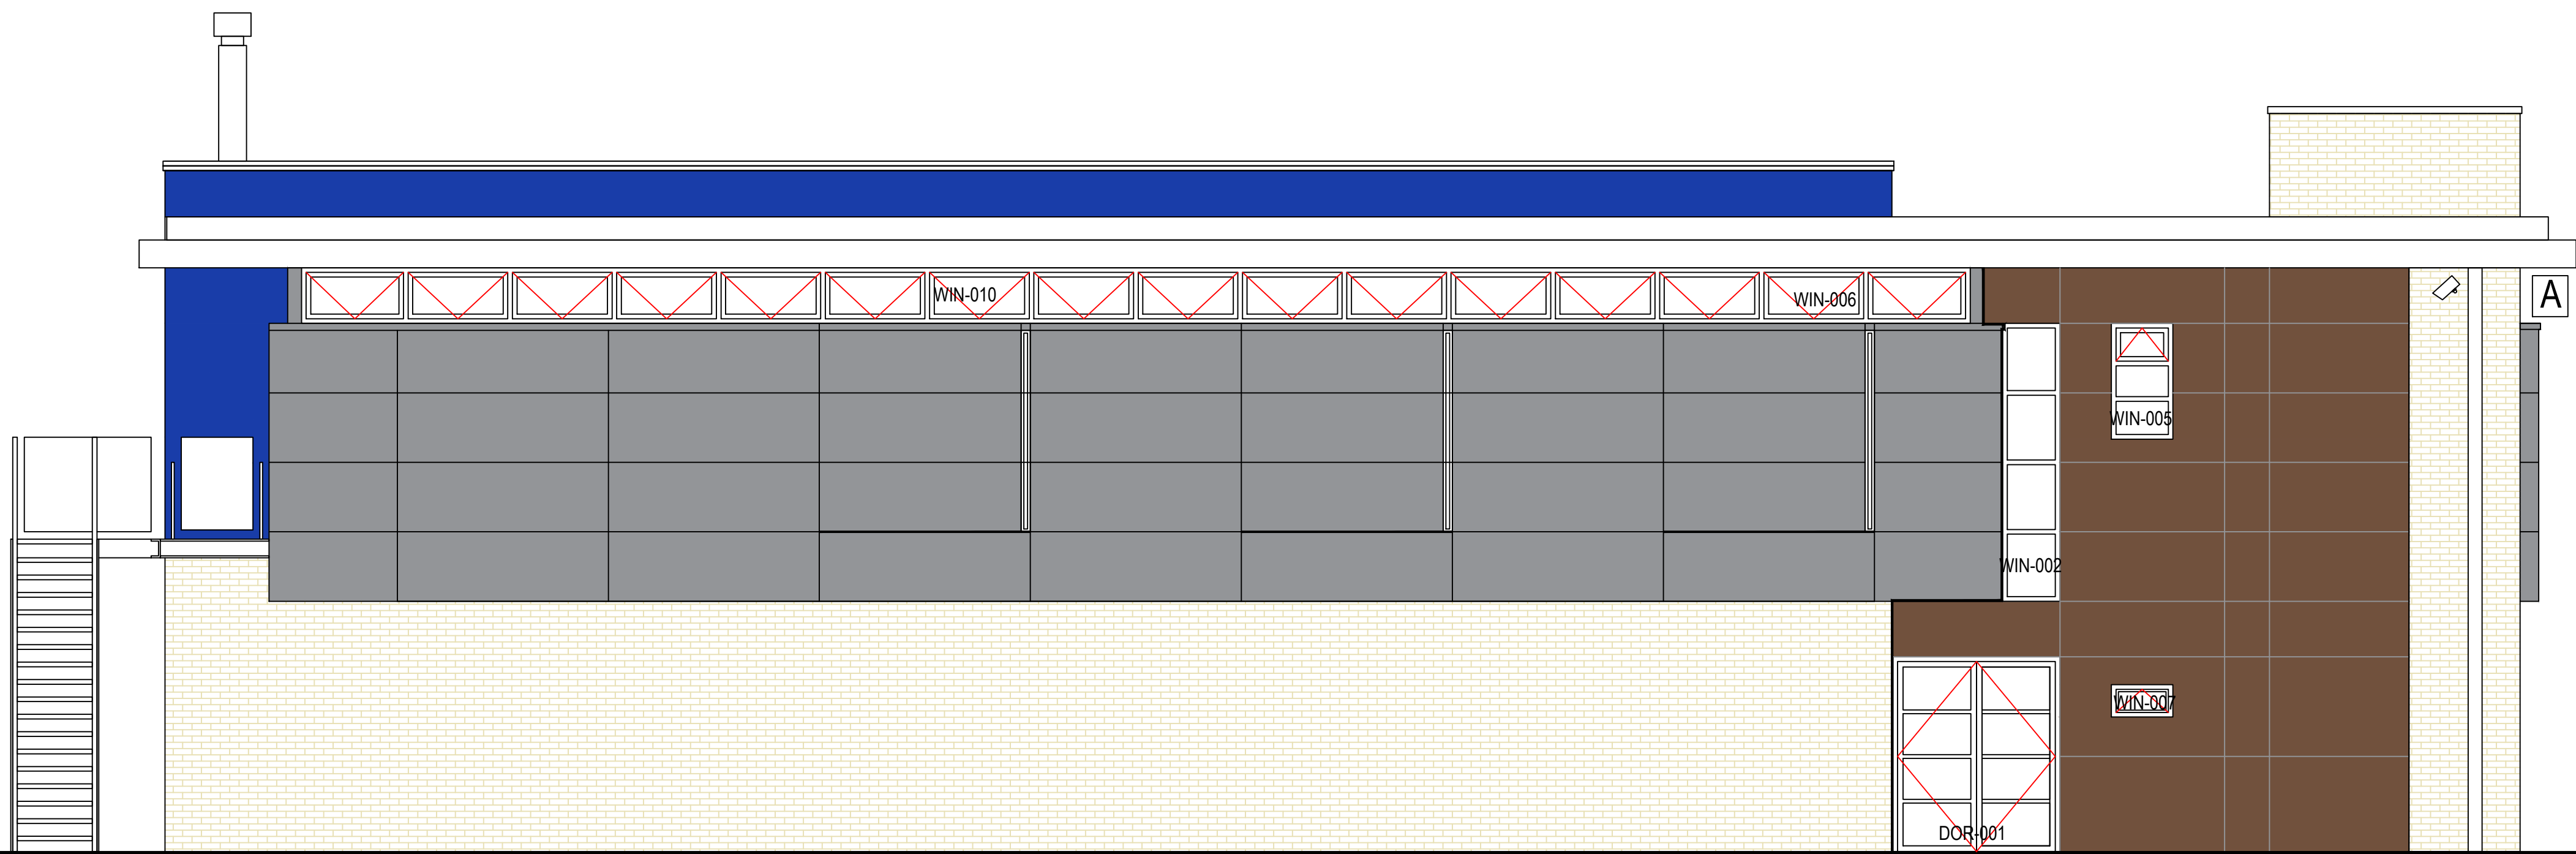



Elevation 2

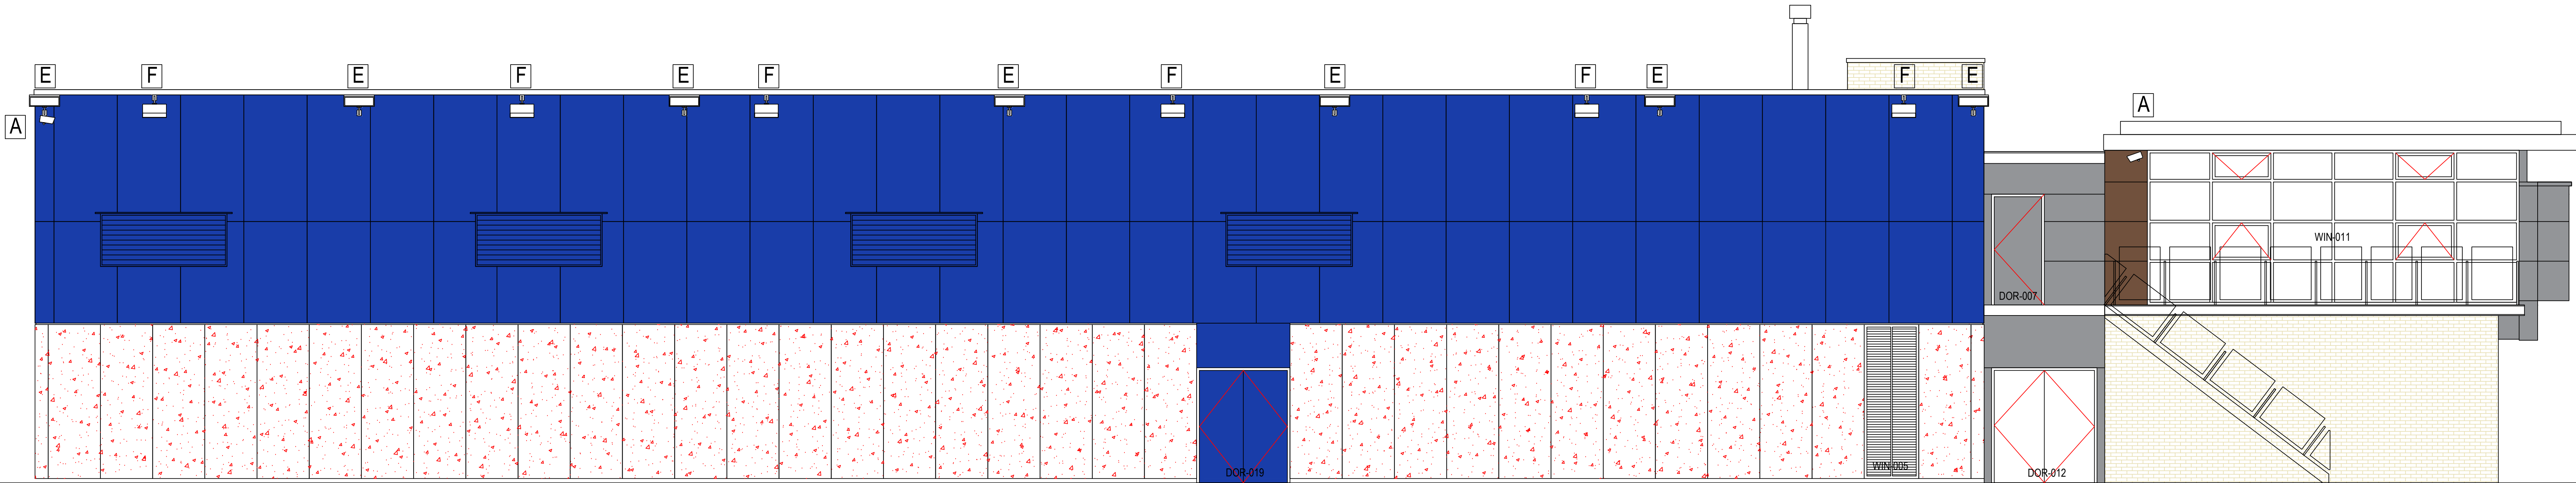

Elevation 3

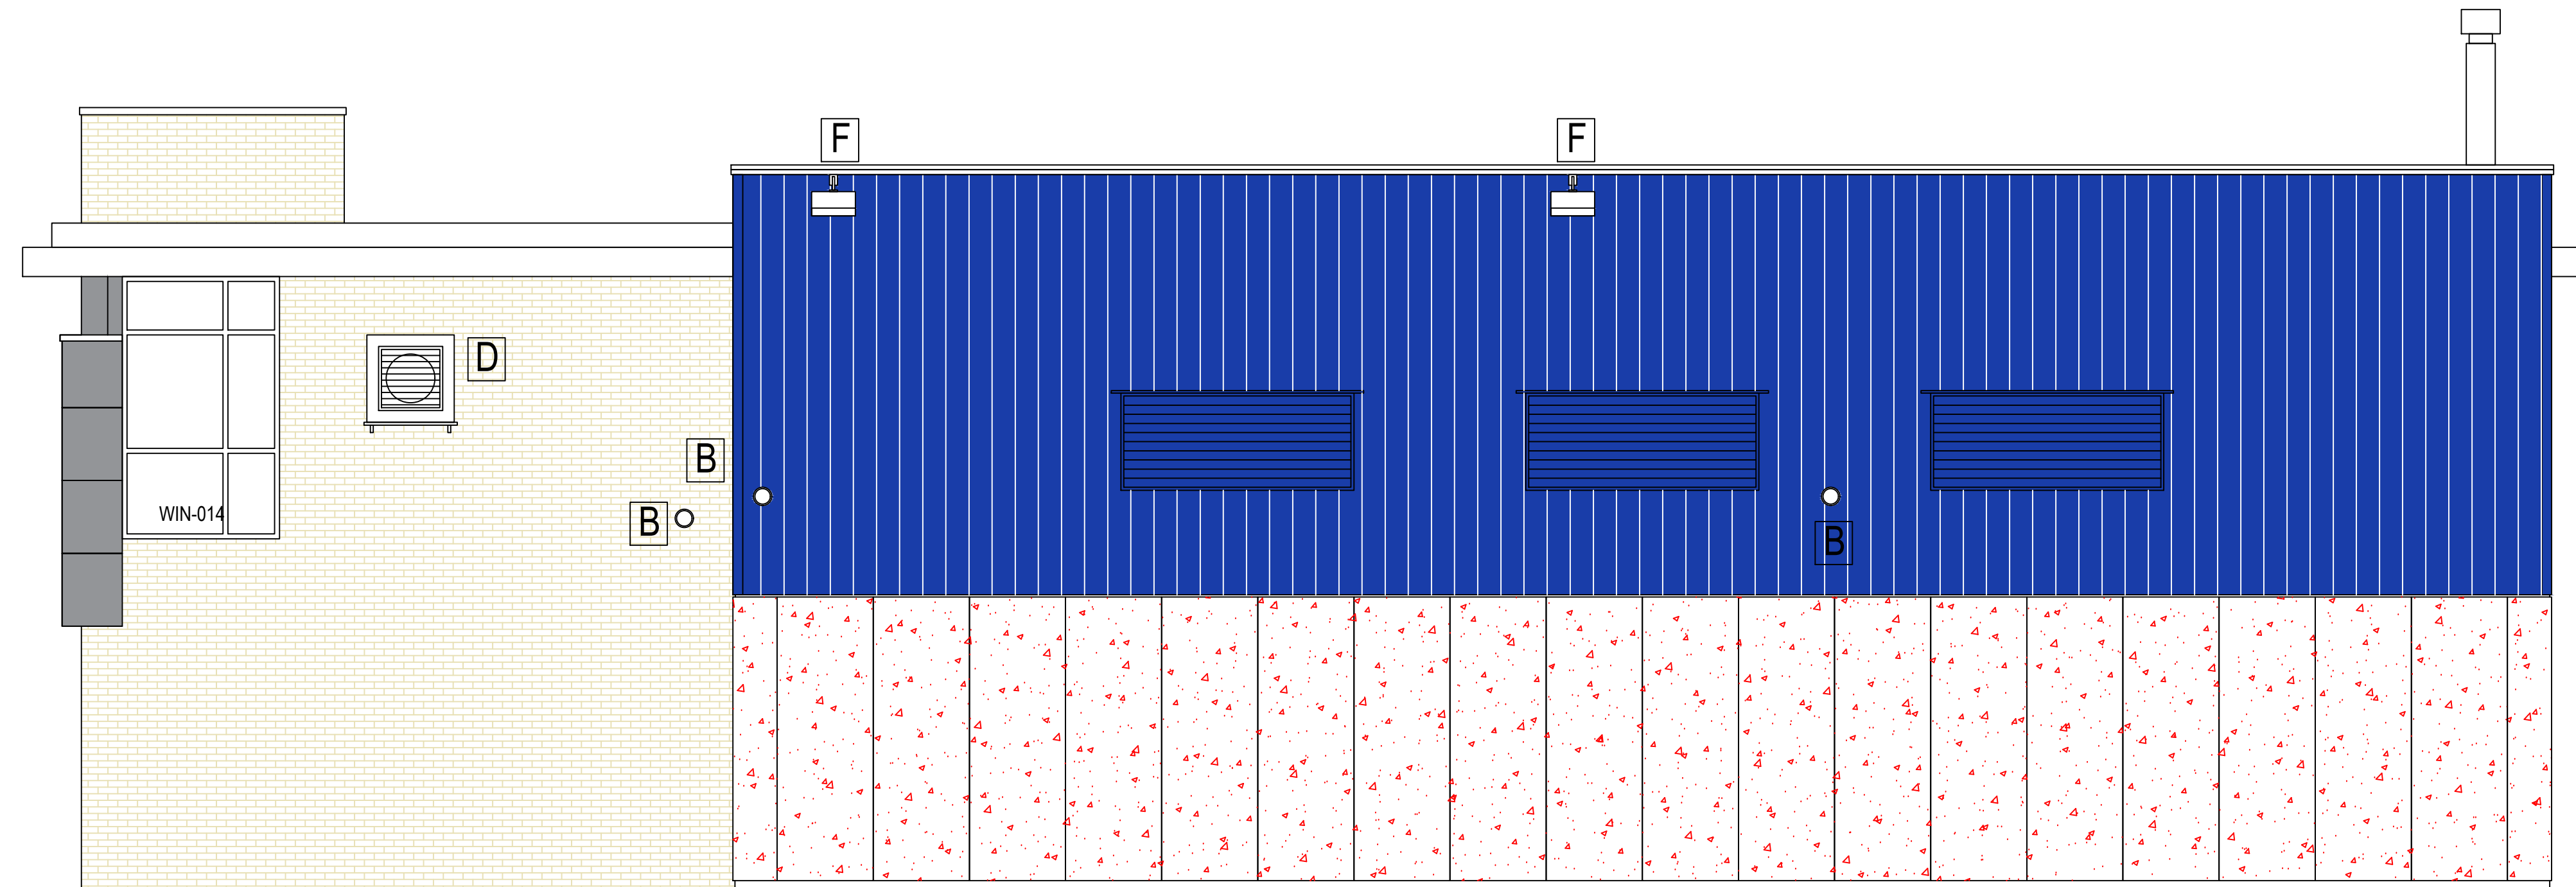

Elevation 4

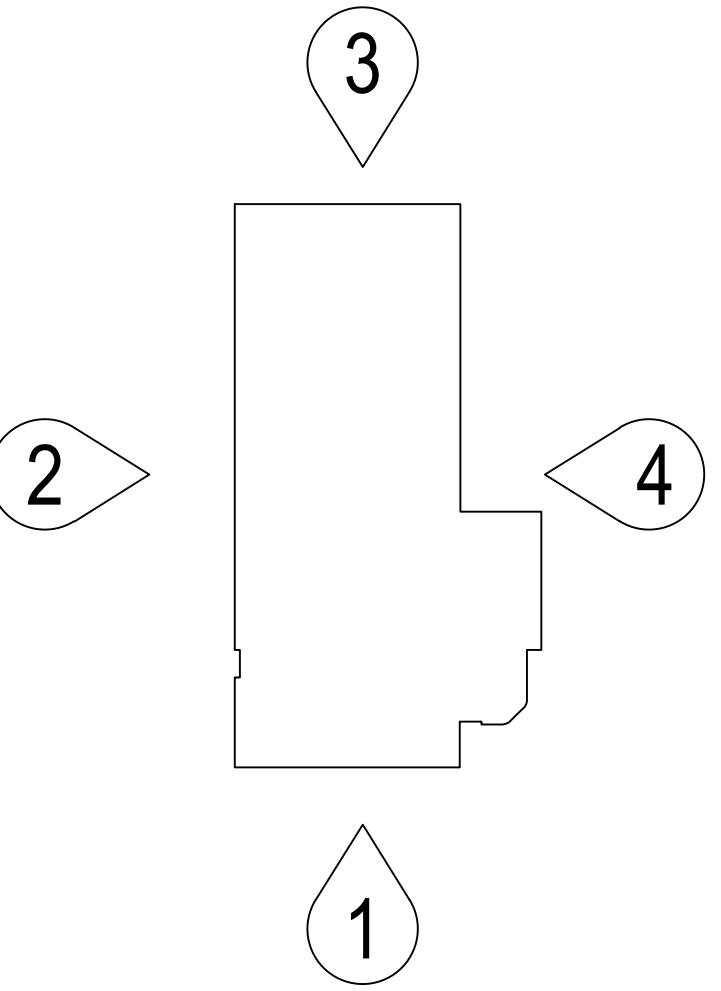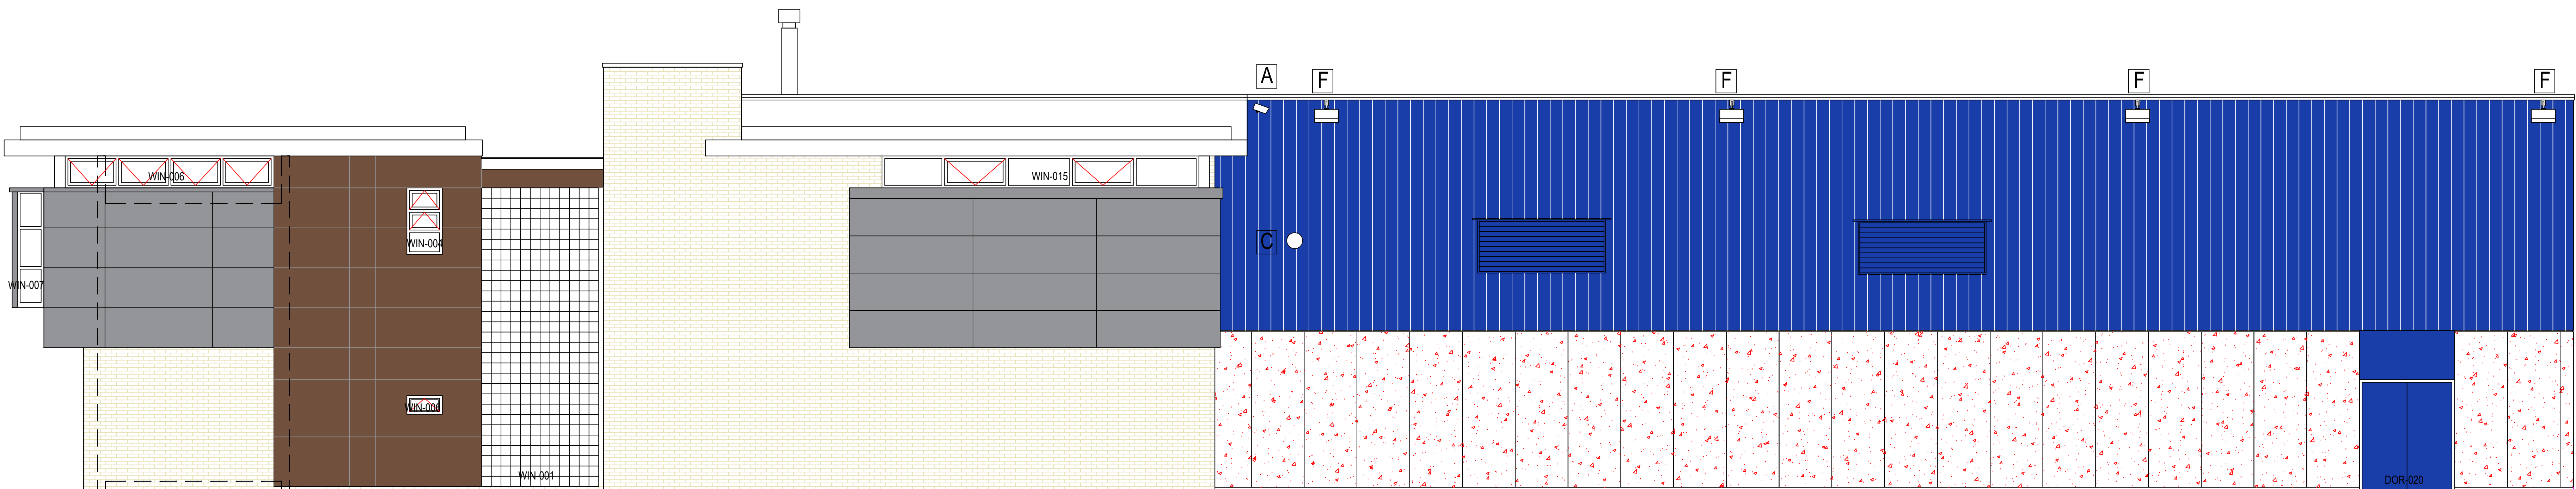

Legend

- Brick work
- Flat metal cladding panel
- Profiled timber cladding panel
- Flat fibre board cladding panel
- Flat HP laminate cladding board wood grain effect
- PC conc exposed aggregate cladding panel

Security & Lighting

- PTZ CCTV camera on arm
- Fixed position globe CCTV camera
- Flue extract cowl
- HVAC unit
- Pitch lighting
- Footpath / car park lighting

NOTES
1. All dimensions are in millimetres unless otherwise stated
2. This drawing is to be read with all other relevant documentation
3. Do not scale from this drawing, all measurement data should be taken directly from the model