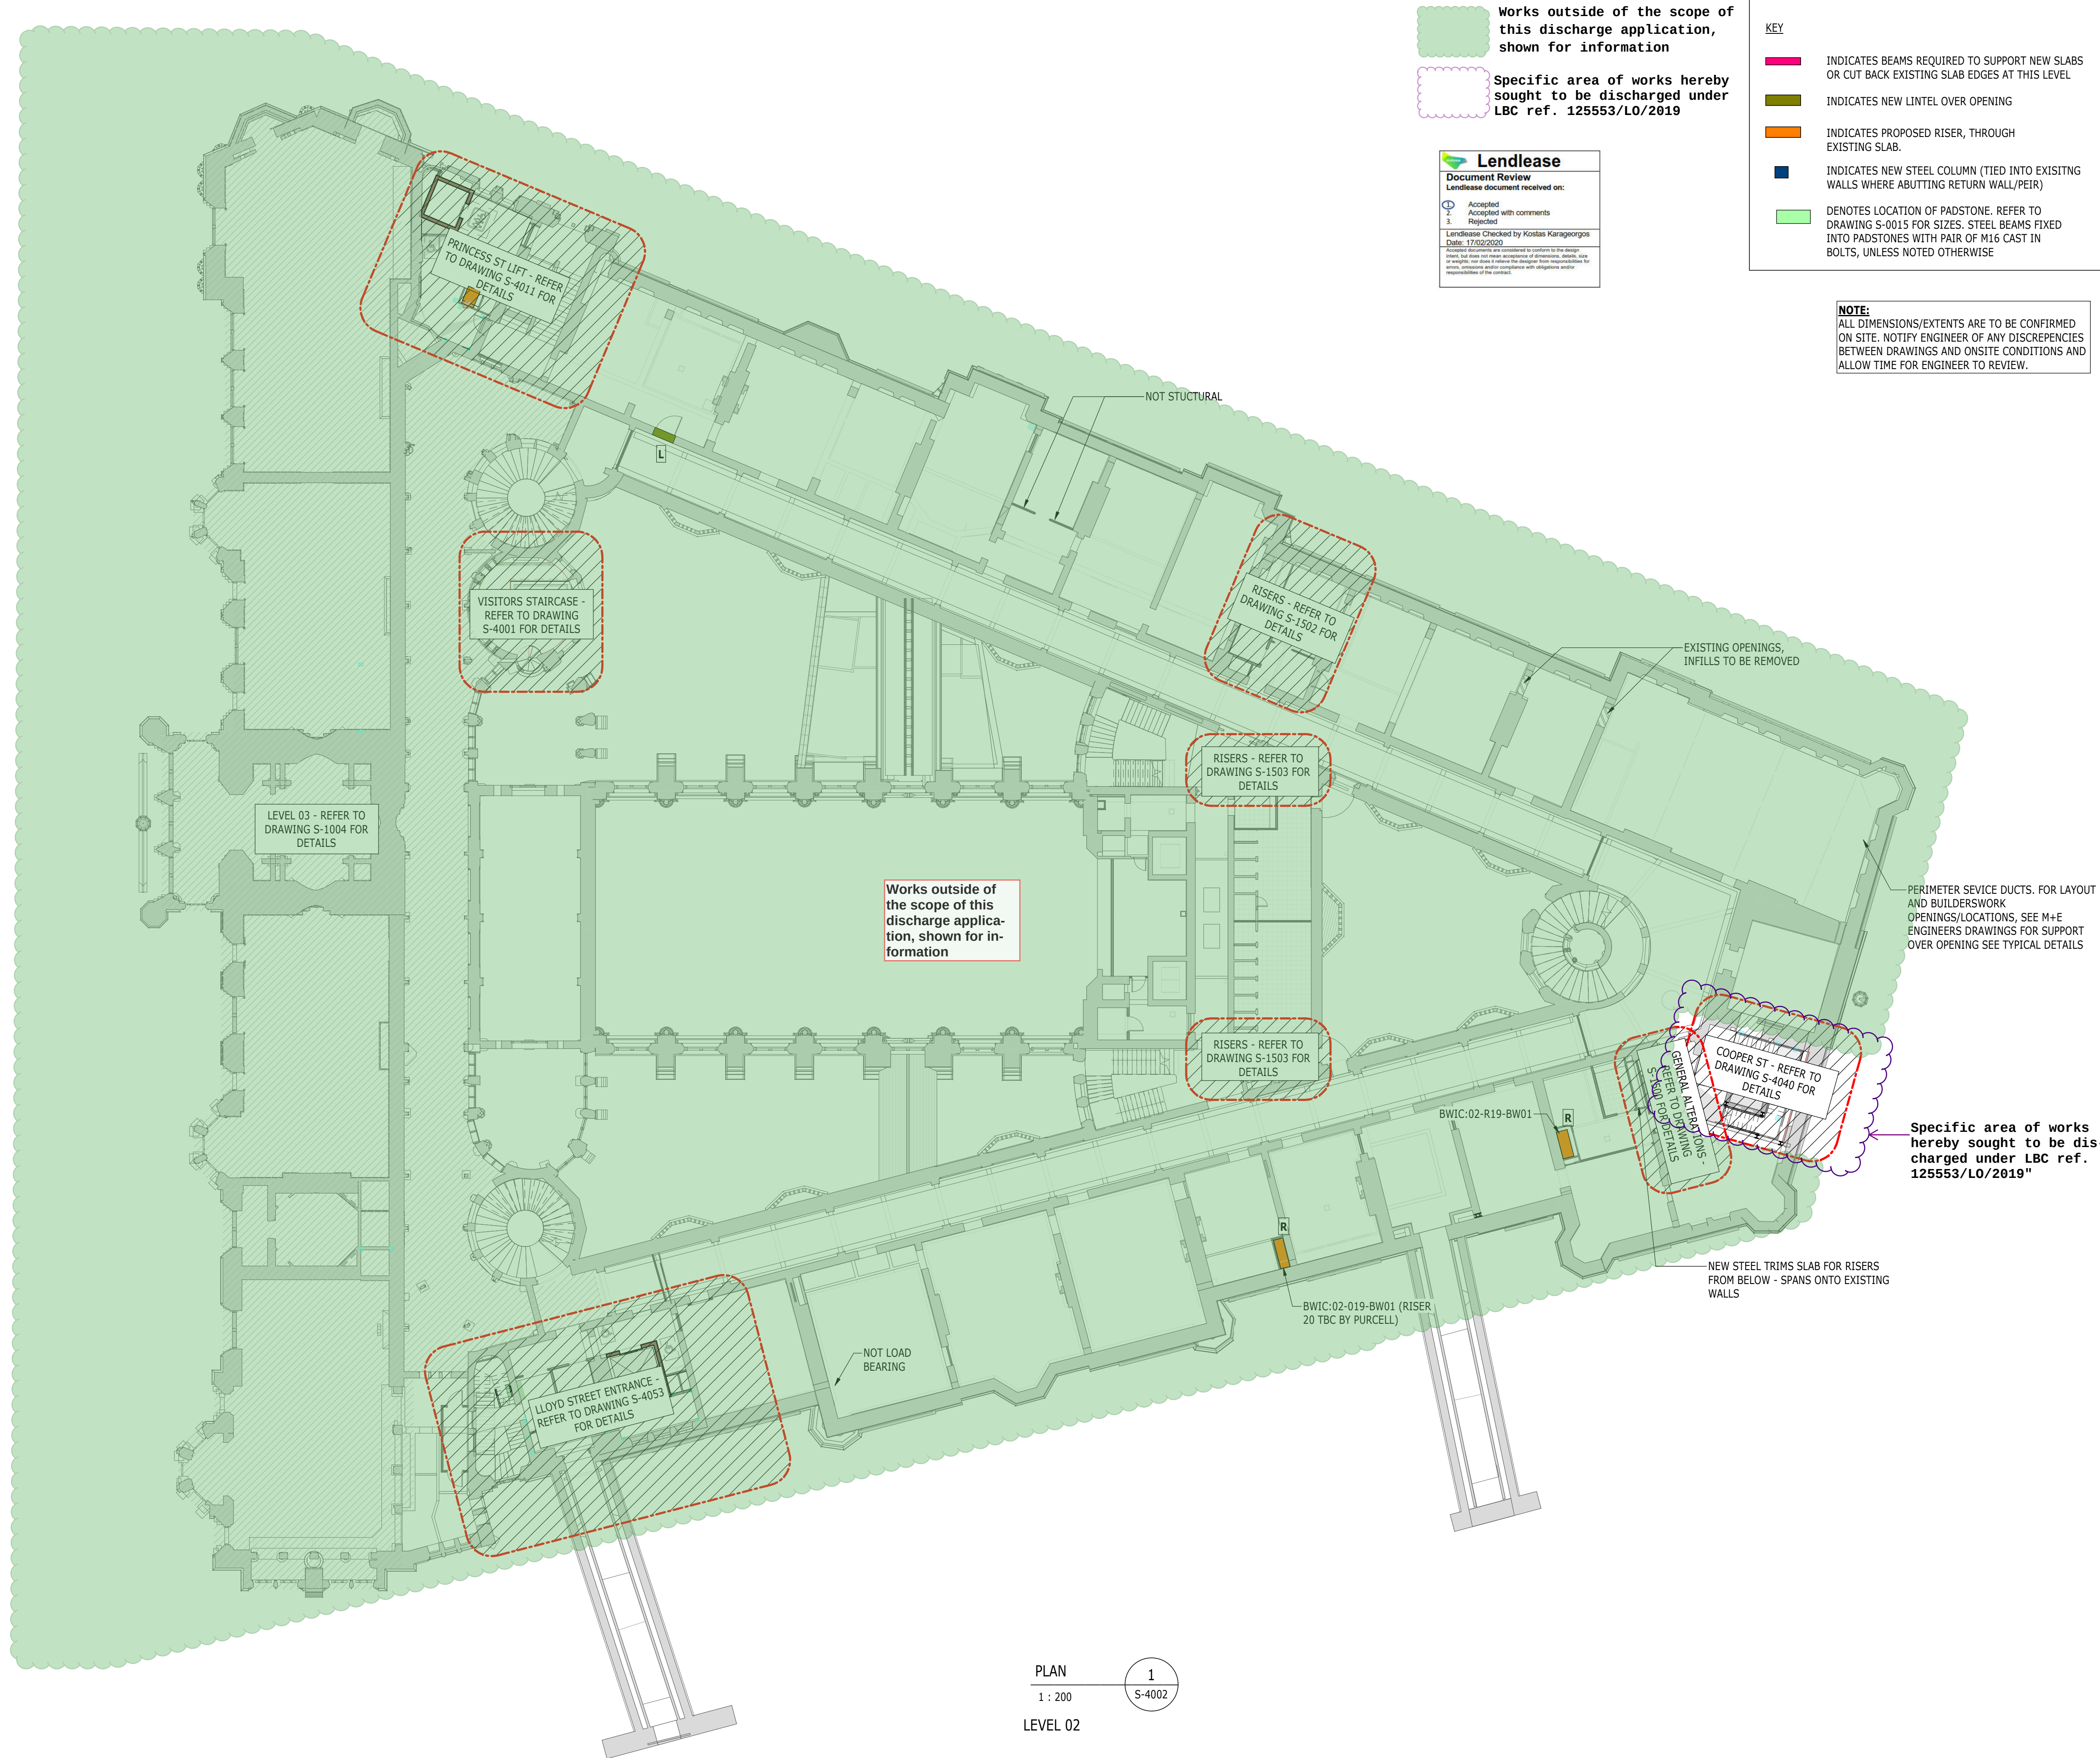


- NOTES
- FOR GENERAL NOTES, SEE DRAWING S-00010
 - FOR STEEL AND PADSTONE REFERENCES, SEE SCHEDULES ON DRAWINGS S-00015/S-00016
 - DRAWINGS TO BE READ IN CONJUNCTION WITH ARCHITECTS DRAWINGS AND M&E ENGINEERS DRAWINGS
 - DRAWING TO BE READ IN CONJUNCTION WITH STRUCTURAL SPECIFICATION
 - ALL LEVELS AND SETTING OUT TO BE CONFIRMED BY ARCHITECT
 - ALL REINFORCED CONCRETE TO BE C30/37 UNO.
 - ALL CONCRETE BLINDING AND MASS CONCRETE TO BE GEN 1, UNO.
 - ALL REINFORCEMENT TO BE GRADE 500 TO BS4449
 - STEELWORK:
INTERNAL: GENERAL SECTIONS AND PLATES S275JR, HOLLOW SECTIONS S355JRH
EXTERNAL: GENERAL SECTIONS AND PLATES S275JO, HOLLOW SECTIONS S355JOH
ALL EXTERNAL STEELWORK TO BE GALVANISED. ALL INTERNAL STEELWORK TO BE PAINTED, AND SUITABLE FOR ENVIRONMENT CATEGORY C2, UNO (SEE STRUCTURAL SPECIFICATION)
 - FOR REINFORCEMENT QUANTITIES REFERENCE DOCUMENT OTH-RAM-TH-XX-SCH-S-0017
 - FOR MASONRY NOTES, SEE DRAWING S-0010
 - FOR NEW LINTEL DETAILS, SEE DRAWING OTH-RAM-TH-XX-DWG-S-5000

- FOR TYPICAL PLINTH DETAILS REFER TO DRAWING S-4068
- FOR TYPICAL LINTEL DETAIL REFER TO DRAWING S-5000
- FOR TYPICAL TRENCH DETAILS REFER TO DRAWING S-4068
- FOR TYPICAL PAD FOUNDATION DETAIL REFER TO DRAWING S-5001
- FOR EXISTING SLAB EDGE MODIFICATION DETAIL REFER TO DRAWING S-4068
- FOR NEW GROUND BEARING SLAB DETAIL REFER TO DRAWING S-4068
- FOR TYPICAL RISER DETAILS REFER TO DRAWING S-5000, S-5004, S-5005
- ALL BEAMS ARE SHOWN AS U/S OF SLAB

PERIMETER SERVICE DUCTS. FOR LAYOUT AND BUILDERSWORK OPENINGS/LOCATIONS, SEE M+E ENGINEERS DRAWINGS FOR SUPPORT OVER OPENING SEE TYPICAL DETAILS

T02	14/02/2020	PM	JP	GENERAL NOTES UPDATE, AS CLOUDED
T01	30/08/2019	PM	JP	STAGE 4 ISSUE
ISSUE	DATE	APPROVED	DRAWN	DESCRIPTION

 OUR TOWN HALL PROJECT

RAMBOLL

www.ramboll.co.uk

Arkwright House, Parsonage, Manchester M3 2LF
+44 (0) 161 827 1890
www.Ramboll.com

PROJECT STATUS	STAGE 4
CLIENT	MANCHESTER CITY COUNCIL
PROJECT	OUR TOWN HALL PROJECT
DRAWING TITLE	LEVEL 02 GENERAL ARRANGEMENT
SIZE & SCALE	A1: @1:200
DRAWING STATUS	D2 - TENDER
JOB NUMBER	1620003165
DRAWING NO.	OTH-RAM-TH-02-DWG-S-1003 T02