

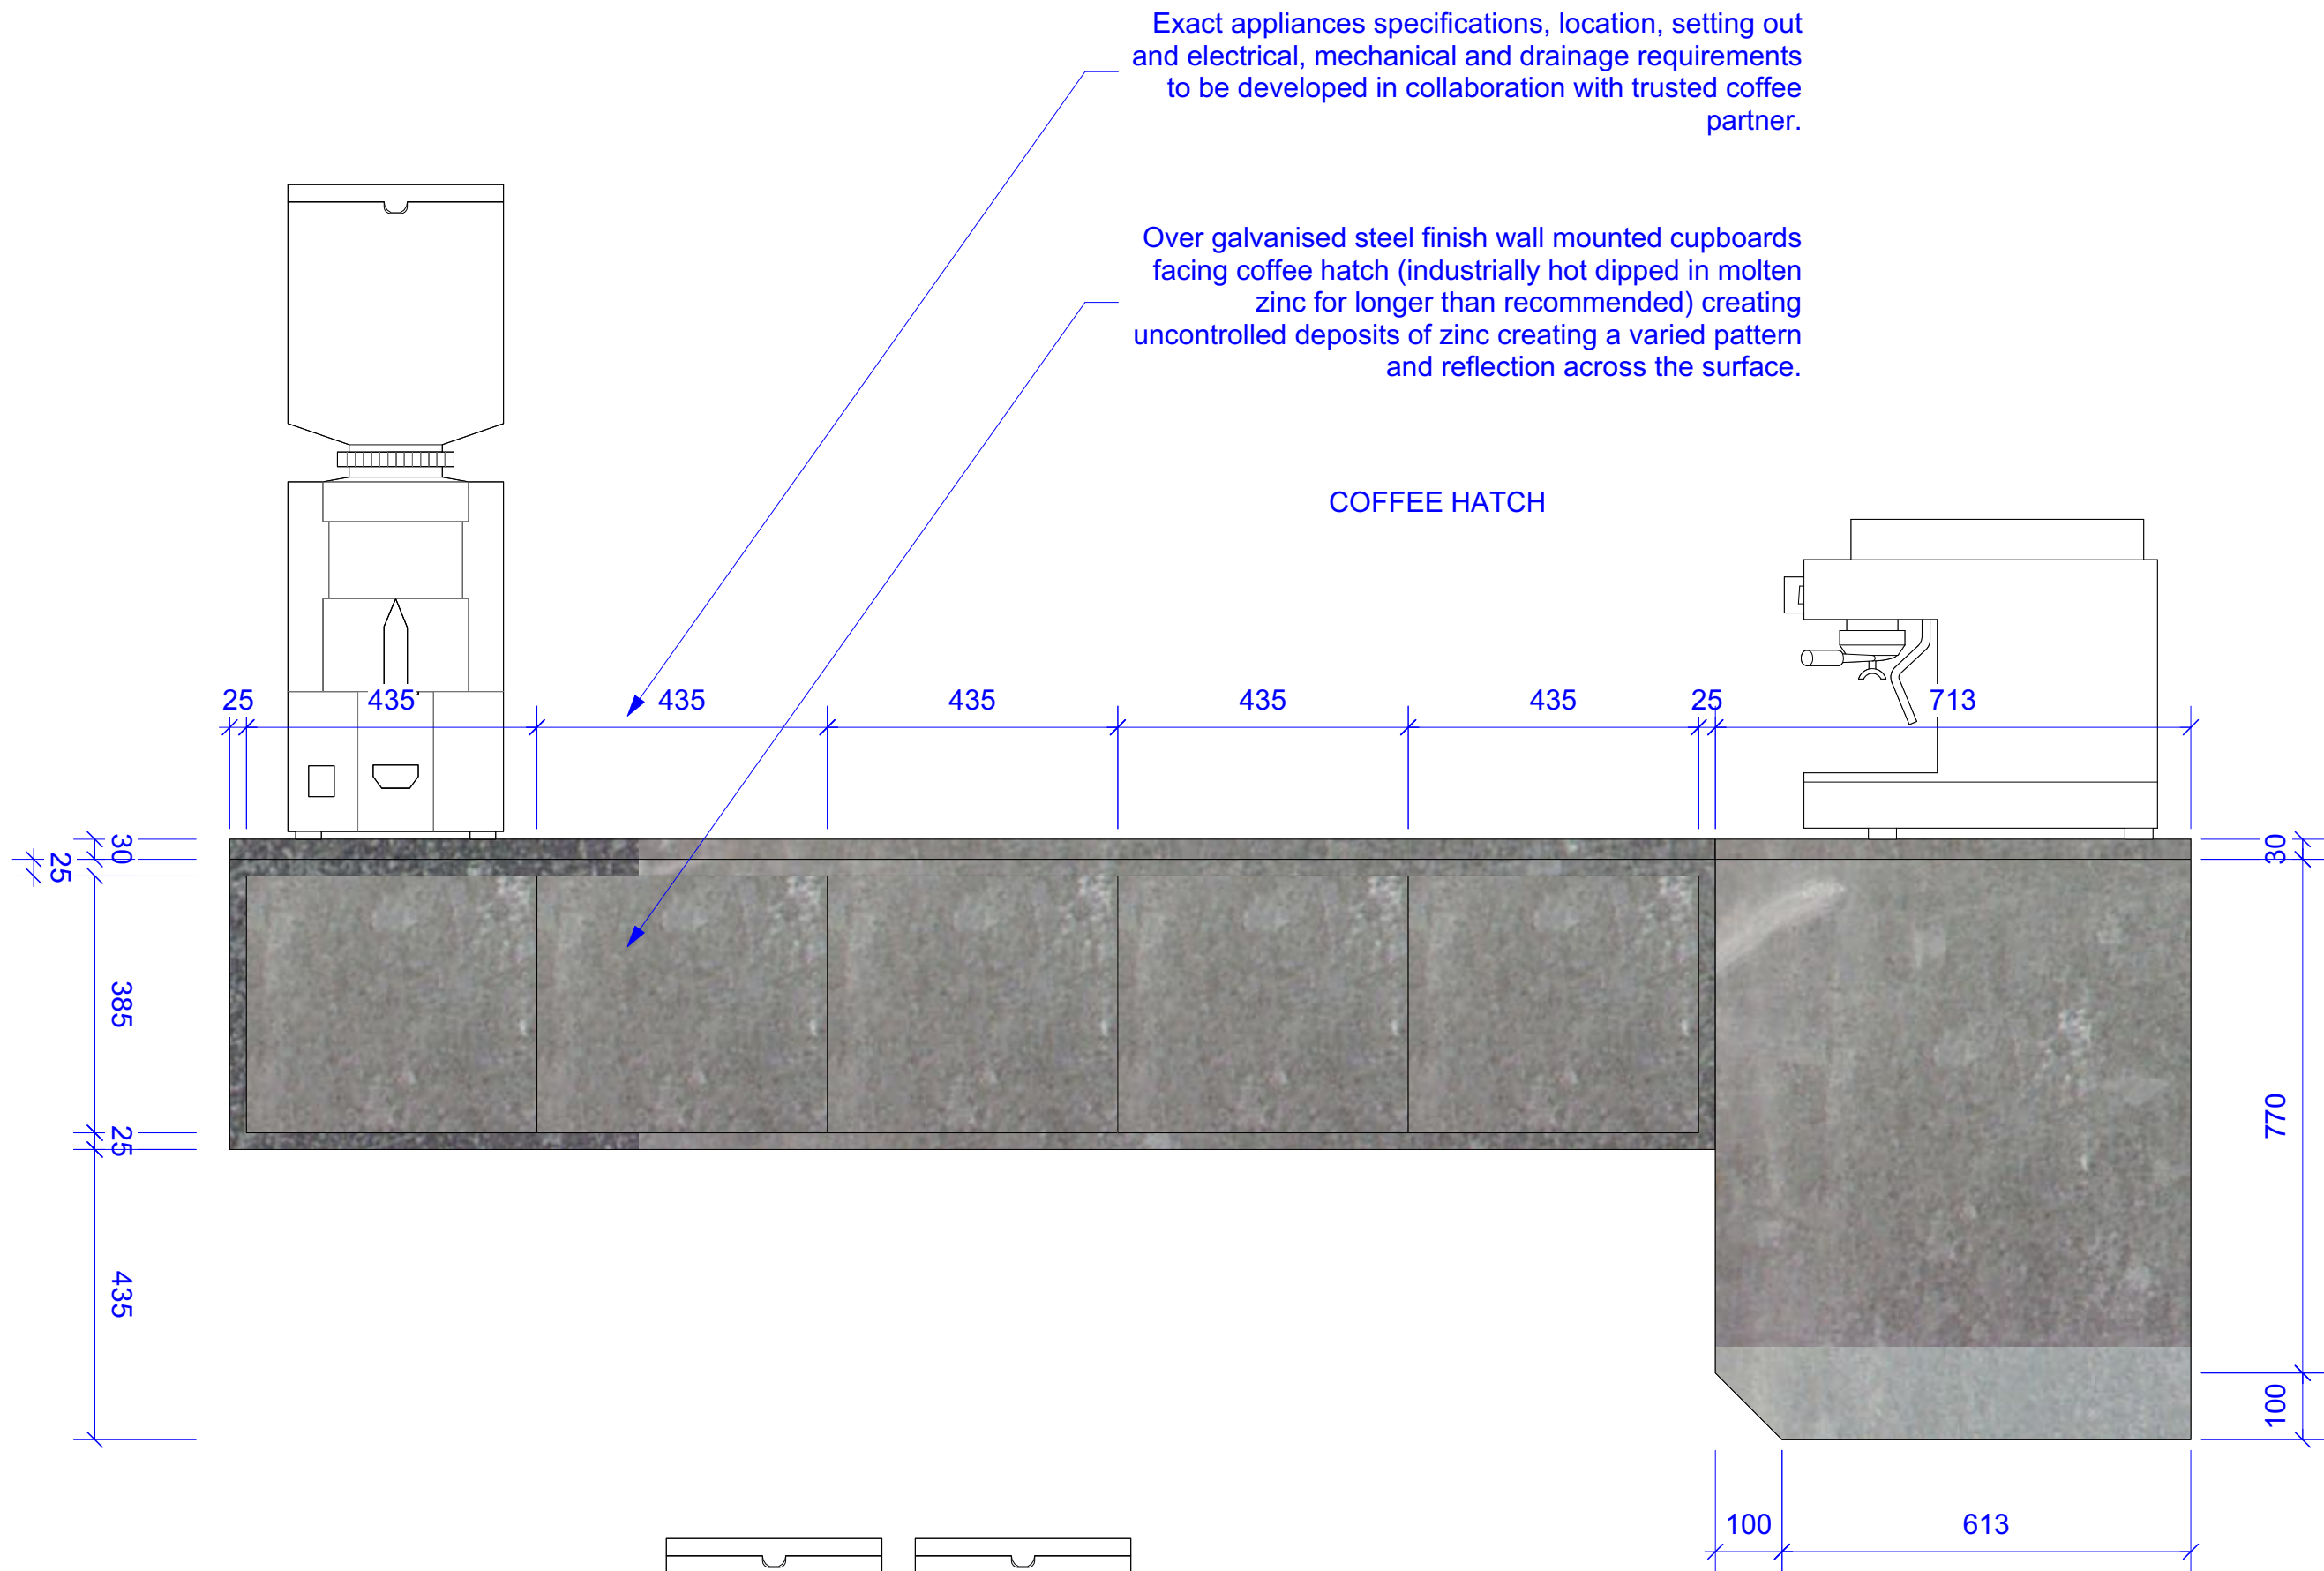


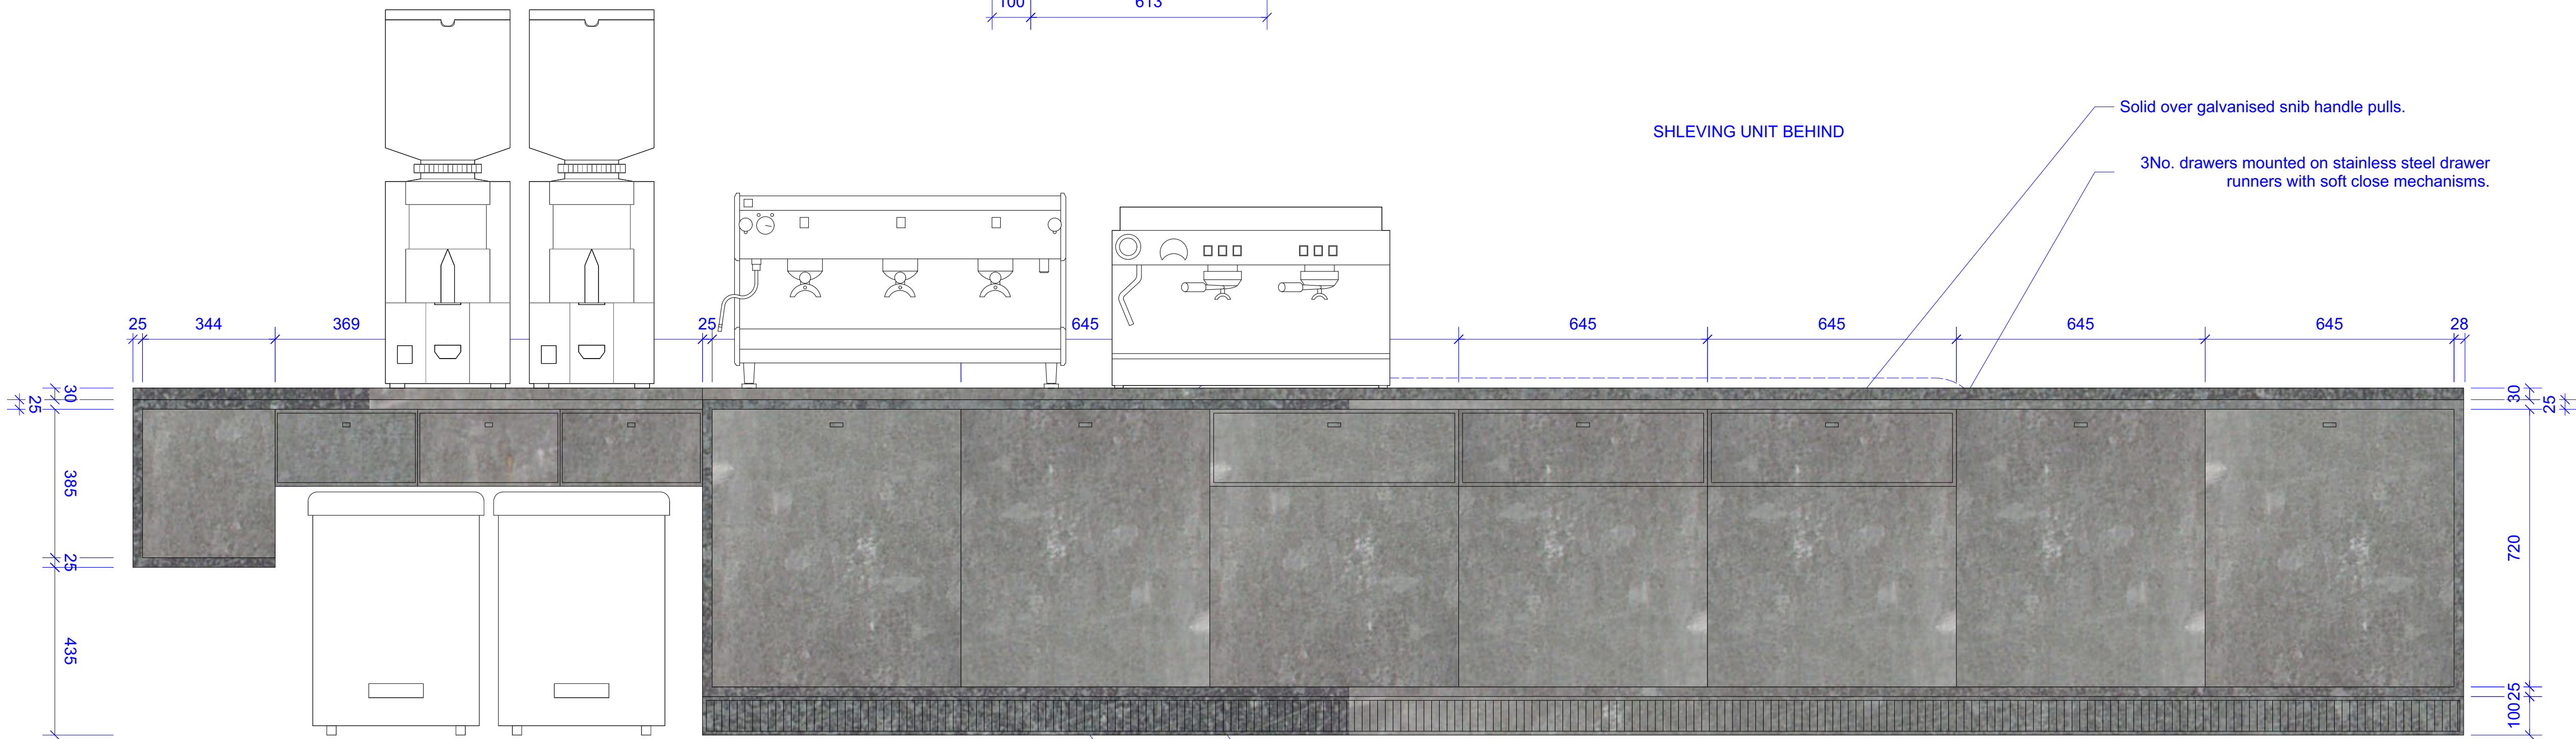

Max Clendinning - Silver Chair, 1965

E J R Barnes - Half Moon Light, 2019

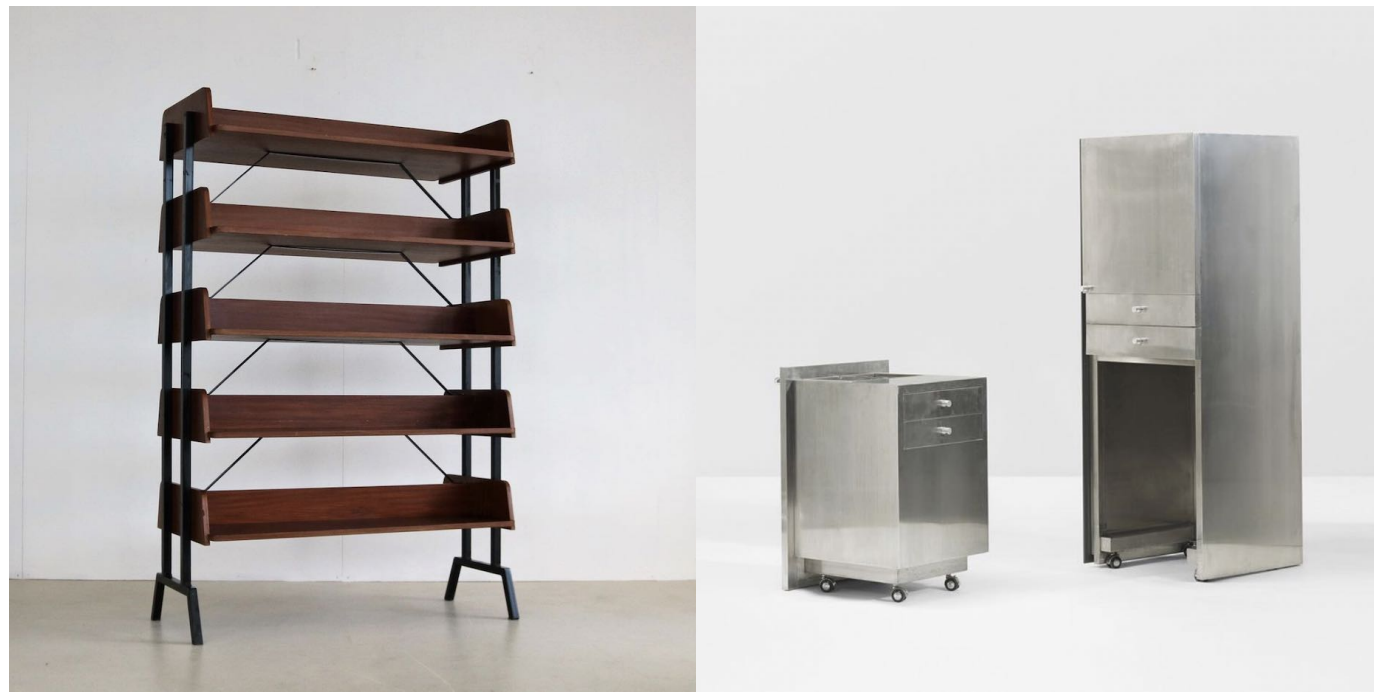

J02 - Proposed Back Bar Storage Units
Scale: 1:10



45 Degree perforated grille to underside of cupboard units to allow for extraction and ventilation to refridgeration and other appliances.

Cupboard door fronts and all visible faces mounted on to Birch plywood carcass.

1mm sheet of over galvanised steel finish (industrially hot dipped in molten zinc for longer than recommended) creating uncontrolled deposits of zinc creating a varied pattern and reflection across the surface.

Revisions

A1	A	18/12/20	Draft Issue for Tender
T1	B	10/03/21	Issued to Design Team

Project
Storeys

Drawing Title
J02 - Proposed Back Bar Storage
Units
Scale
1:10 @ A1

Revision
T1

Client
Amar China


Drawn
co

Deer
co

4.07 The Tea Building
56 Shoreditch High Street
London E1 6JJ

hello@reddeer.co.uk
www.reddeer.co.uk
+44 (0) 203 6373 581

red deer

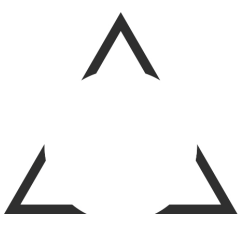

329-209

Do not scale from drawing.
All dimensions to be checked on site.
Report omissions and issues to the Architect.
© 2016 Red Deer Limited