


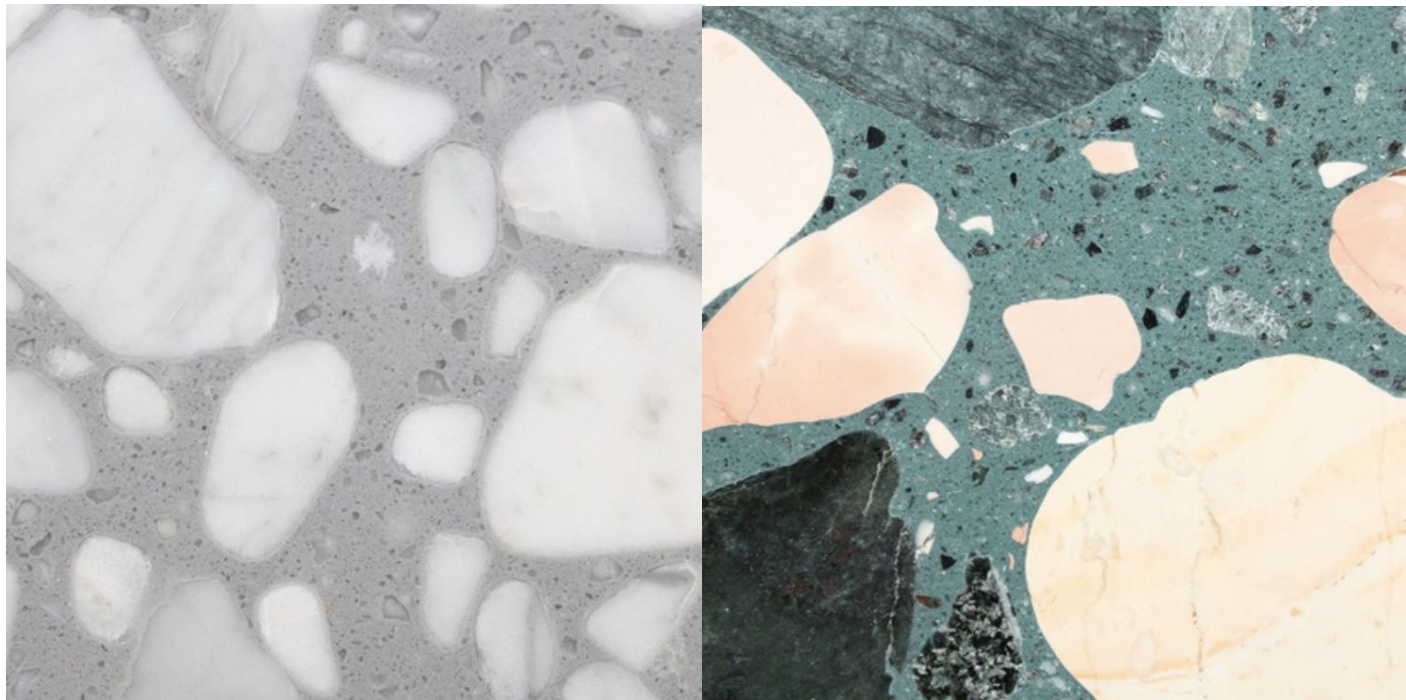


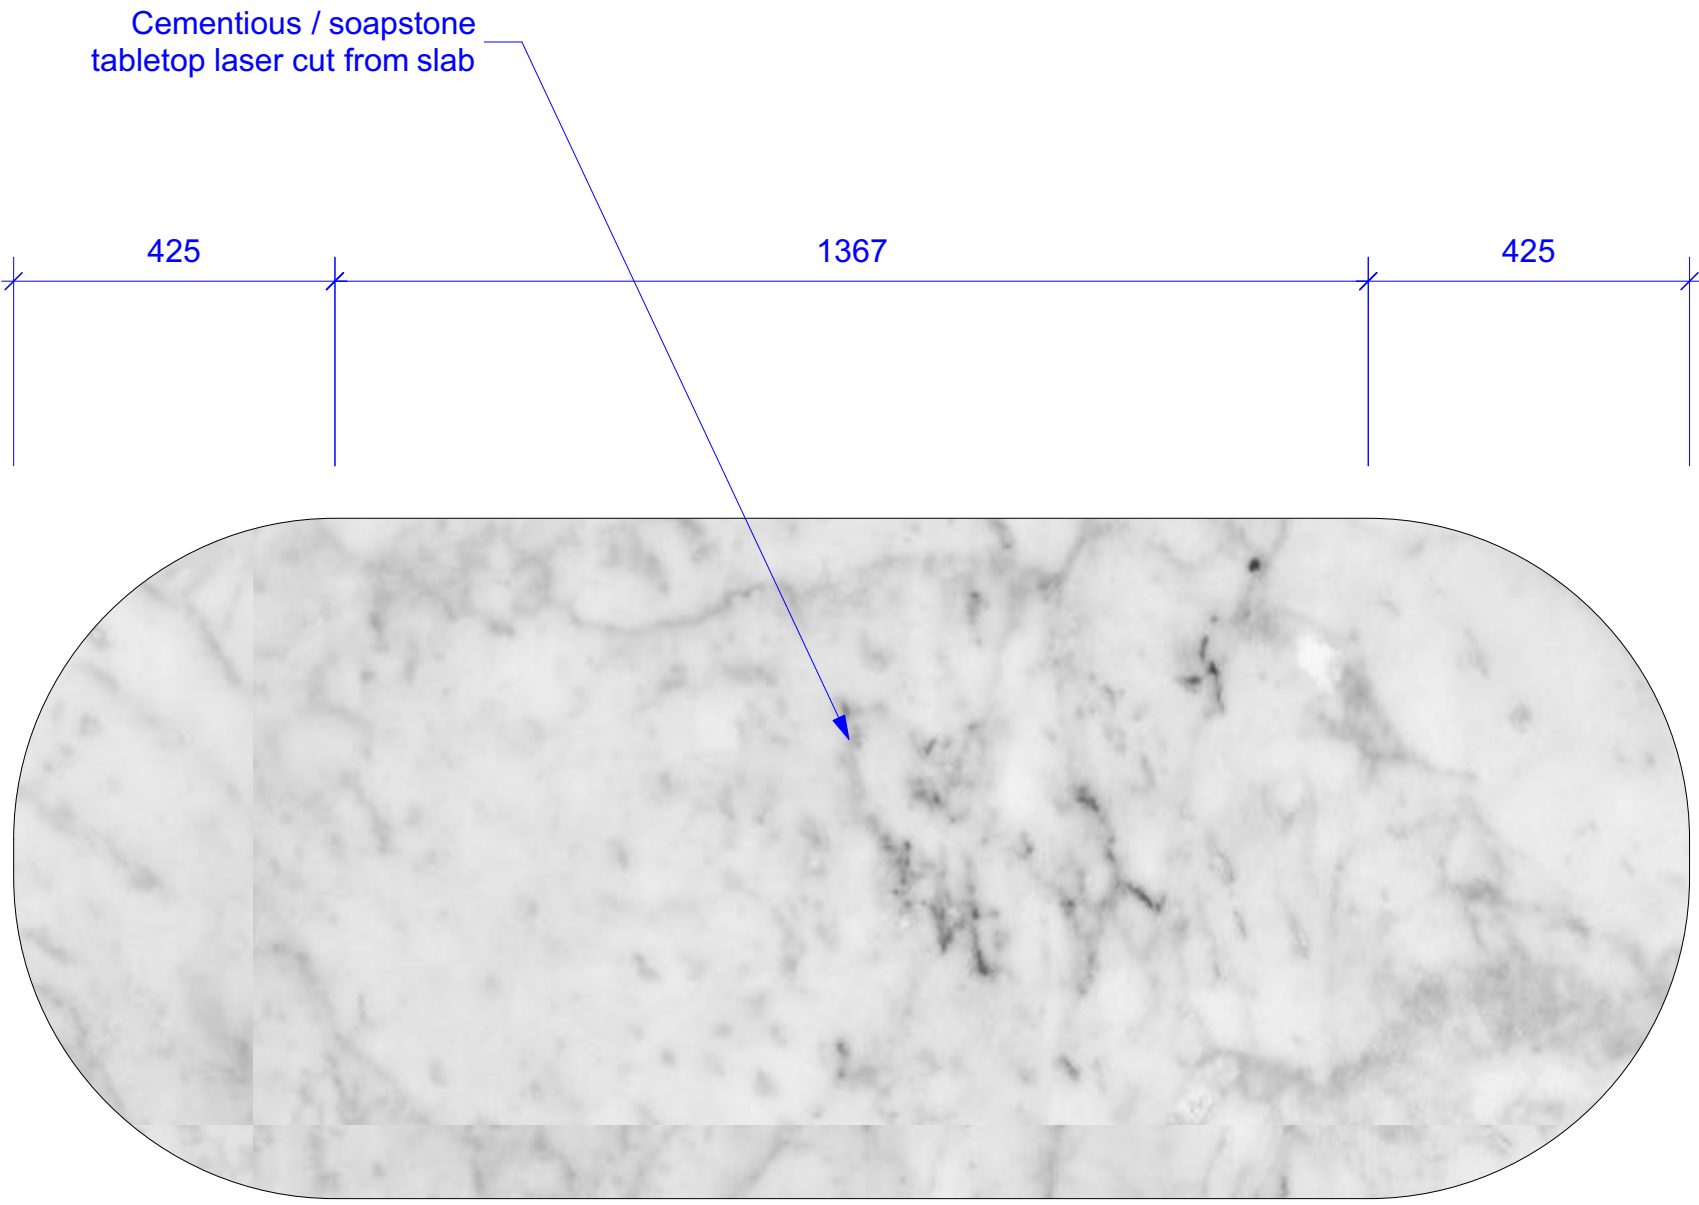

Reference Images
Solid Agglomerated Tops + Jar Table Base

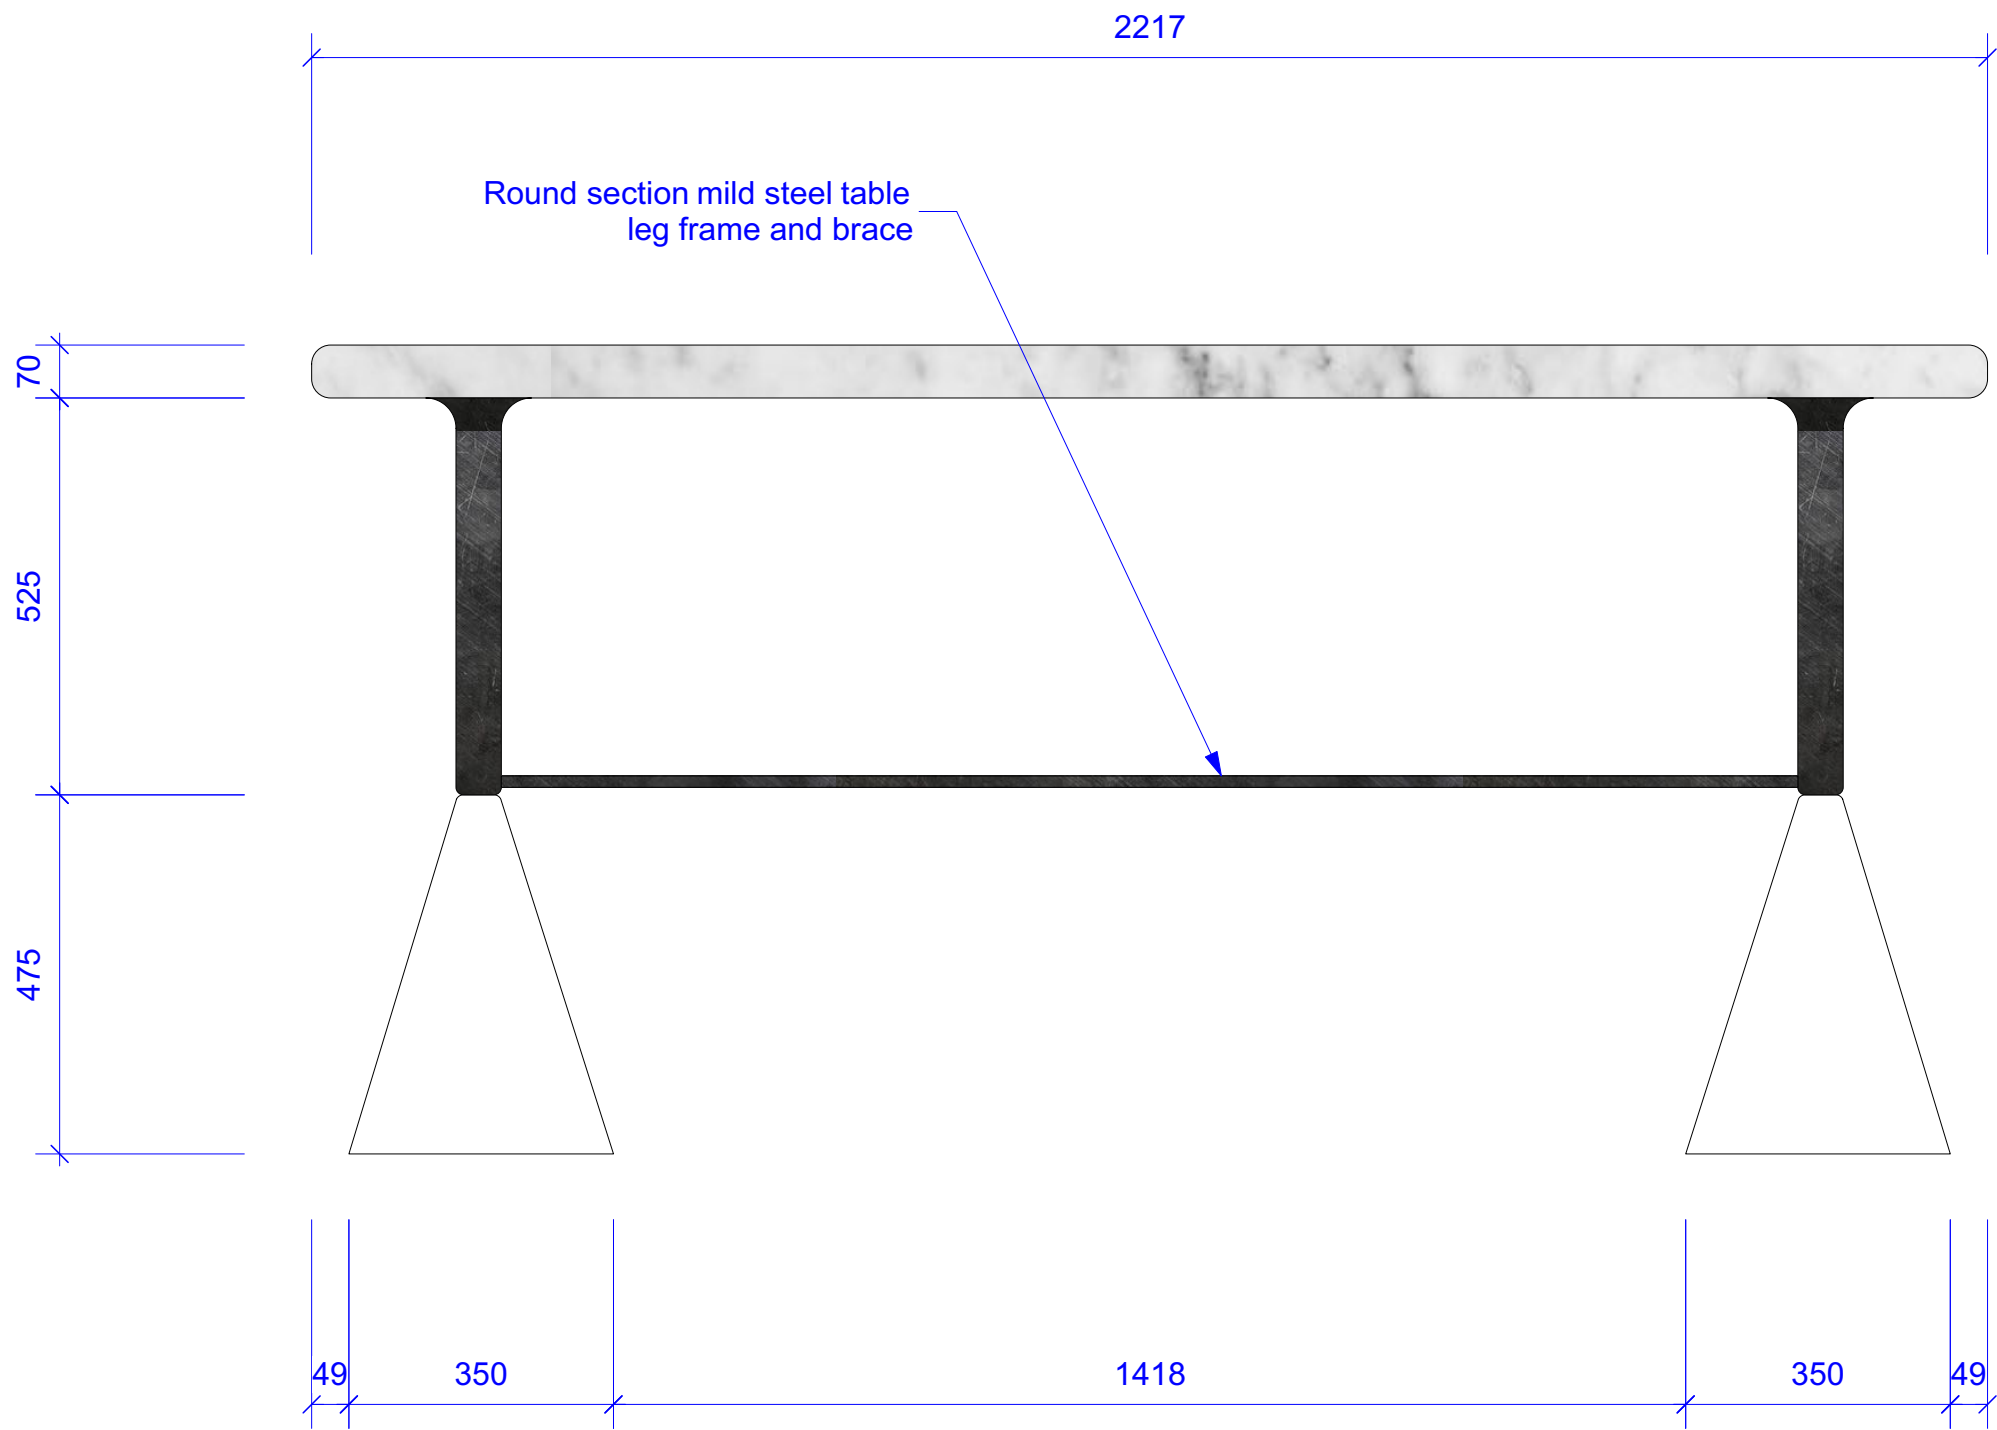

Jar Table Base -
<https://www.thecontractchair.co.uk/jar-table-base>
Antique Galvanised Brass Finish

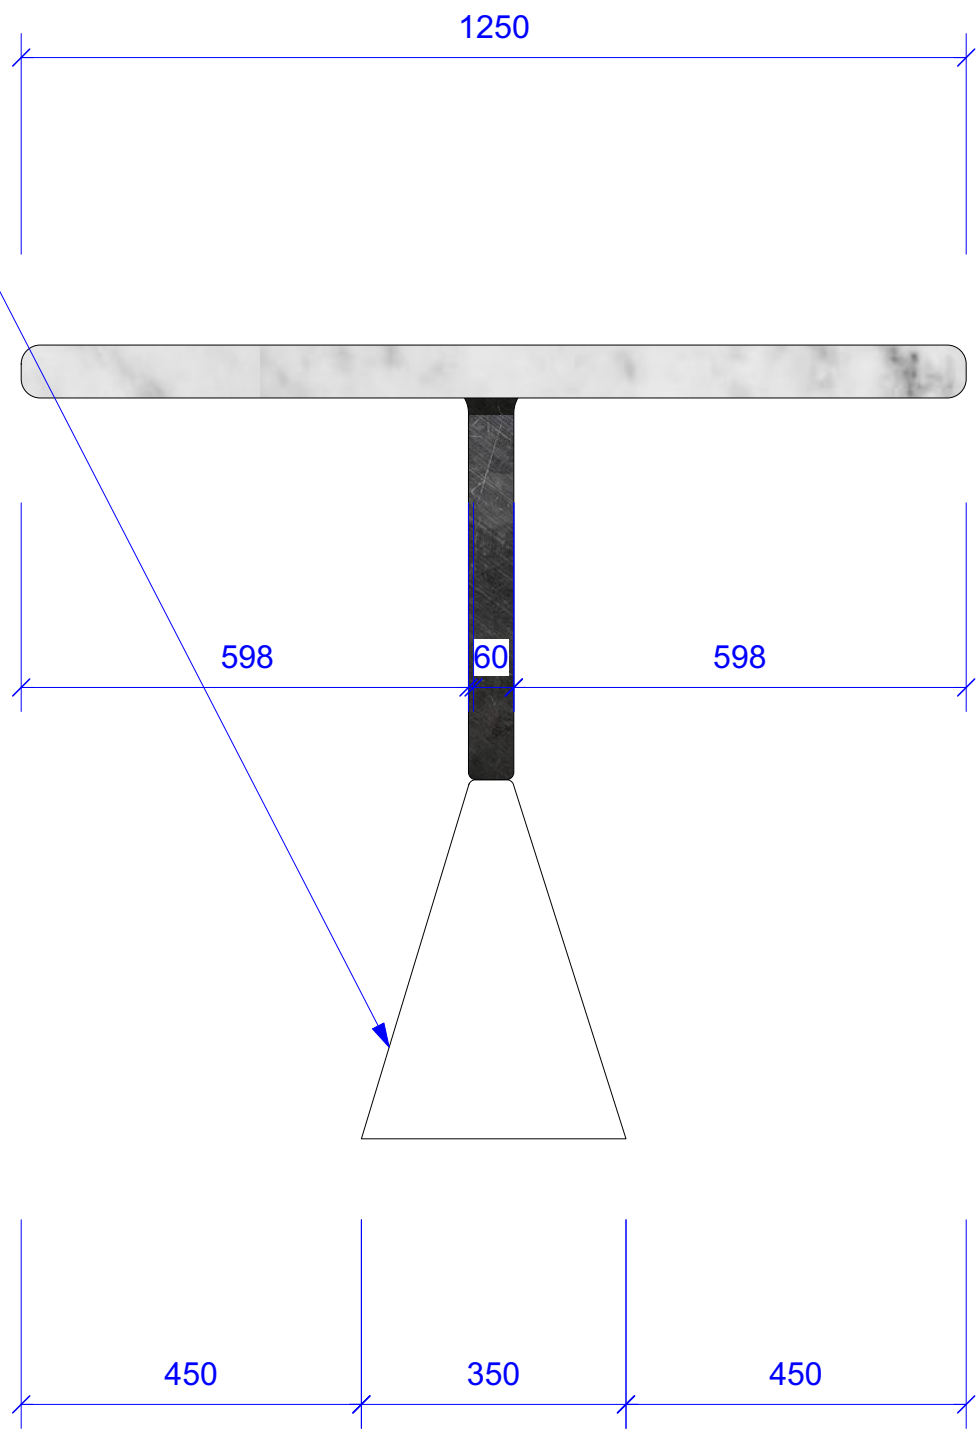

J0X - Proposed 6 Seater Family Table
Scale: 1:10



Revisions

T1	A	08/03/21	Draft Issue for Tender
----	---	----------	------------------------

Project
Storeys

Drawing Title
J05 - 6 Seater Family Table

Scale
1:20 @ A1

Revision
T1

Client
Amar Chima

Drawn
co

Deer
co

4.07 The Tea Building
56 Shoreditch High Street
London E1 6JJ

hello@reddeer.co.uk
www.reddeer.co.uk
+44 (0) 203 6373 581

red deer

329-216