



Altrock - 'Manchester Still Life' Backlit Panels
Jesmonite Portland Stone effect Bartop and Base
Barstools supplied by K&J (with barrel back)


Bartop and base section formed of either light microcement applied to cement board former to replicate Portland Stone finish with sealant or cast in Jesmonite to create the same effect. Weber Industries could form this in Jesmonite in one piece

'Manchester Still Life' resin based panels supplied by Altrock made of smoked resin, gravel, weeds and pigments. 25D x 475H x Full Width - To be backlit with bar carcass frame with warm white LED strip.

Barstool supplied by K&J but shown for indicative purposes only

Typical Bar Build Up (From Inside)


Kitchen Equipment supplied by Advance Catering
Whiterock with covings into Altro flooring
MR plywood substrate
50x75 timber frame studwork
2No.layers of MR plywood
Jesmonite decorative detailing

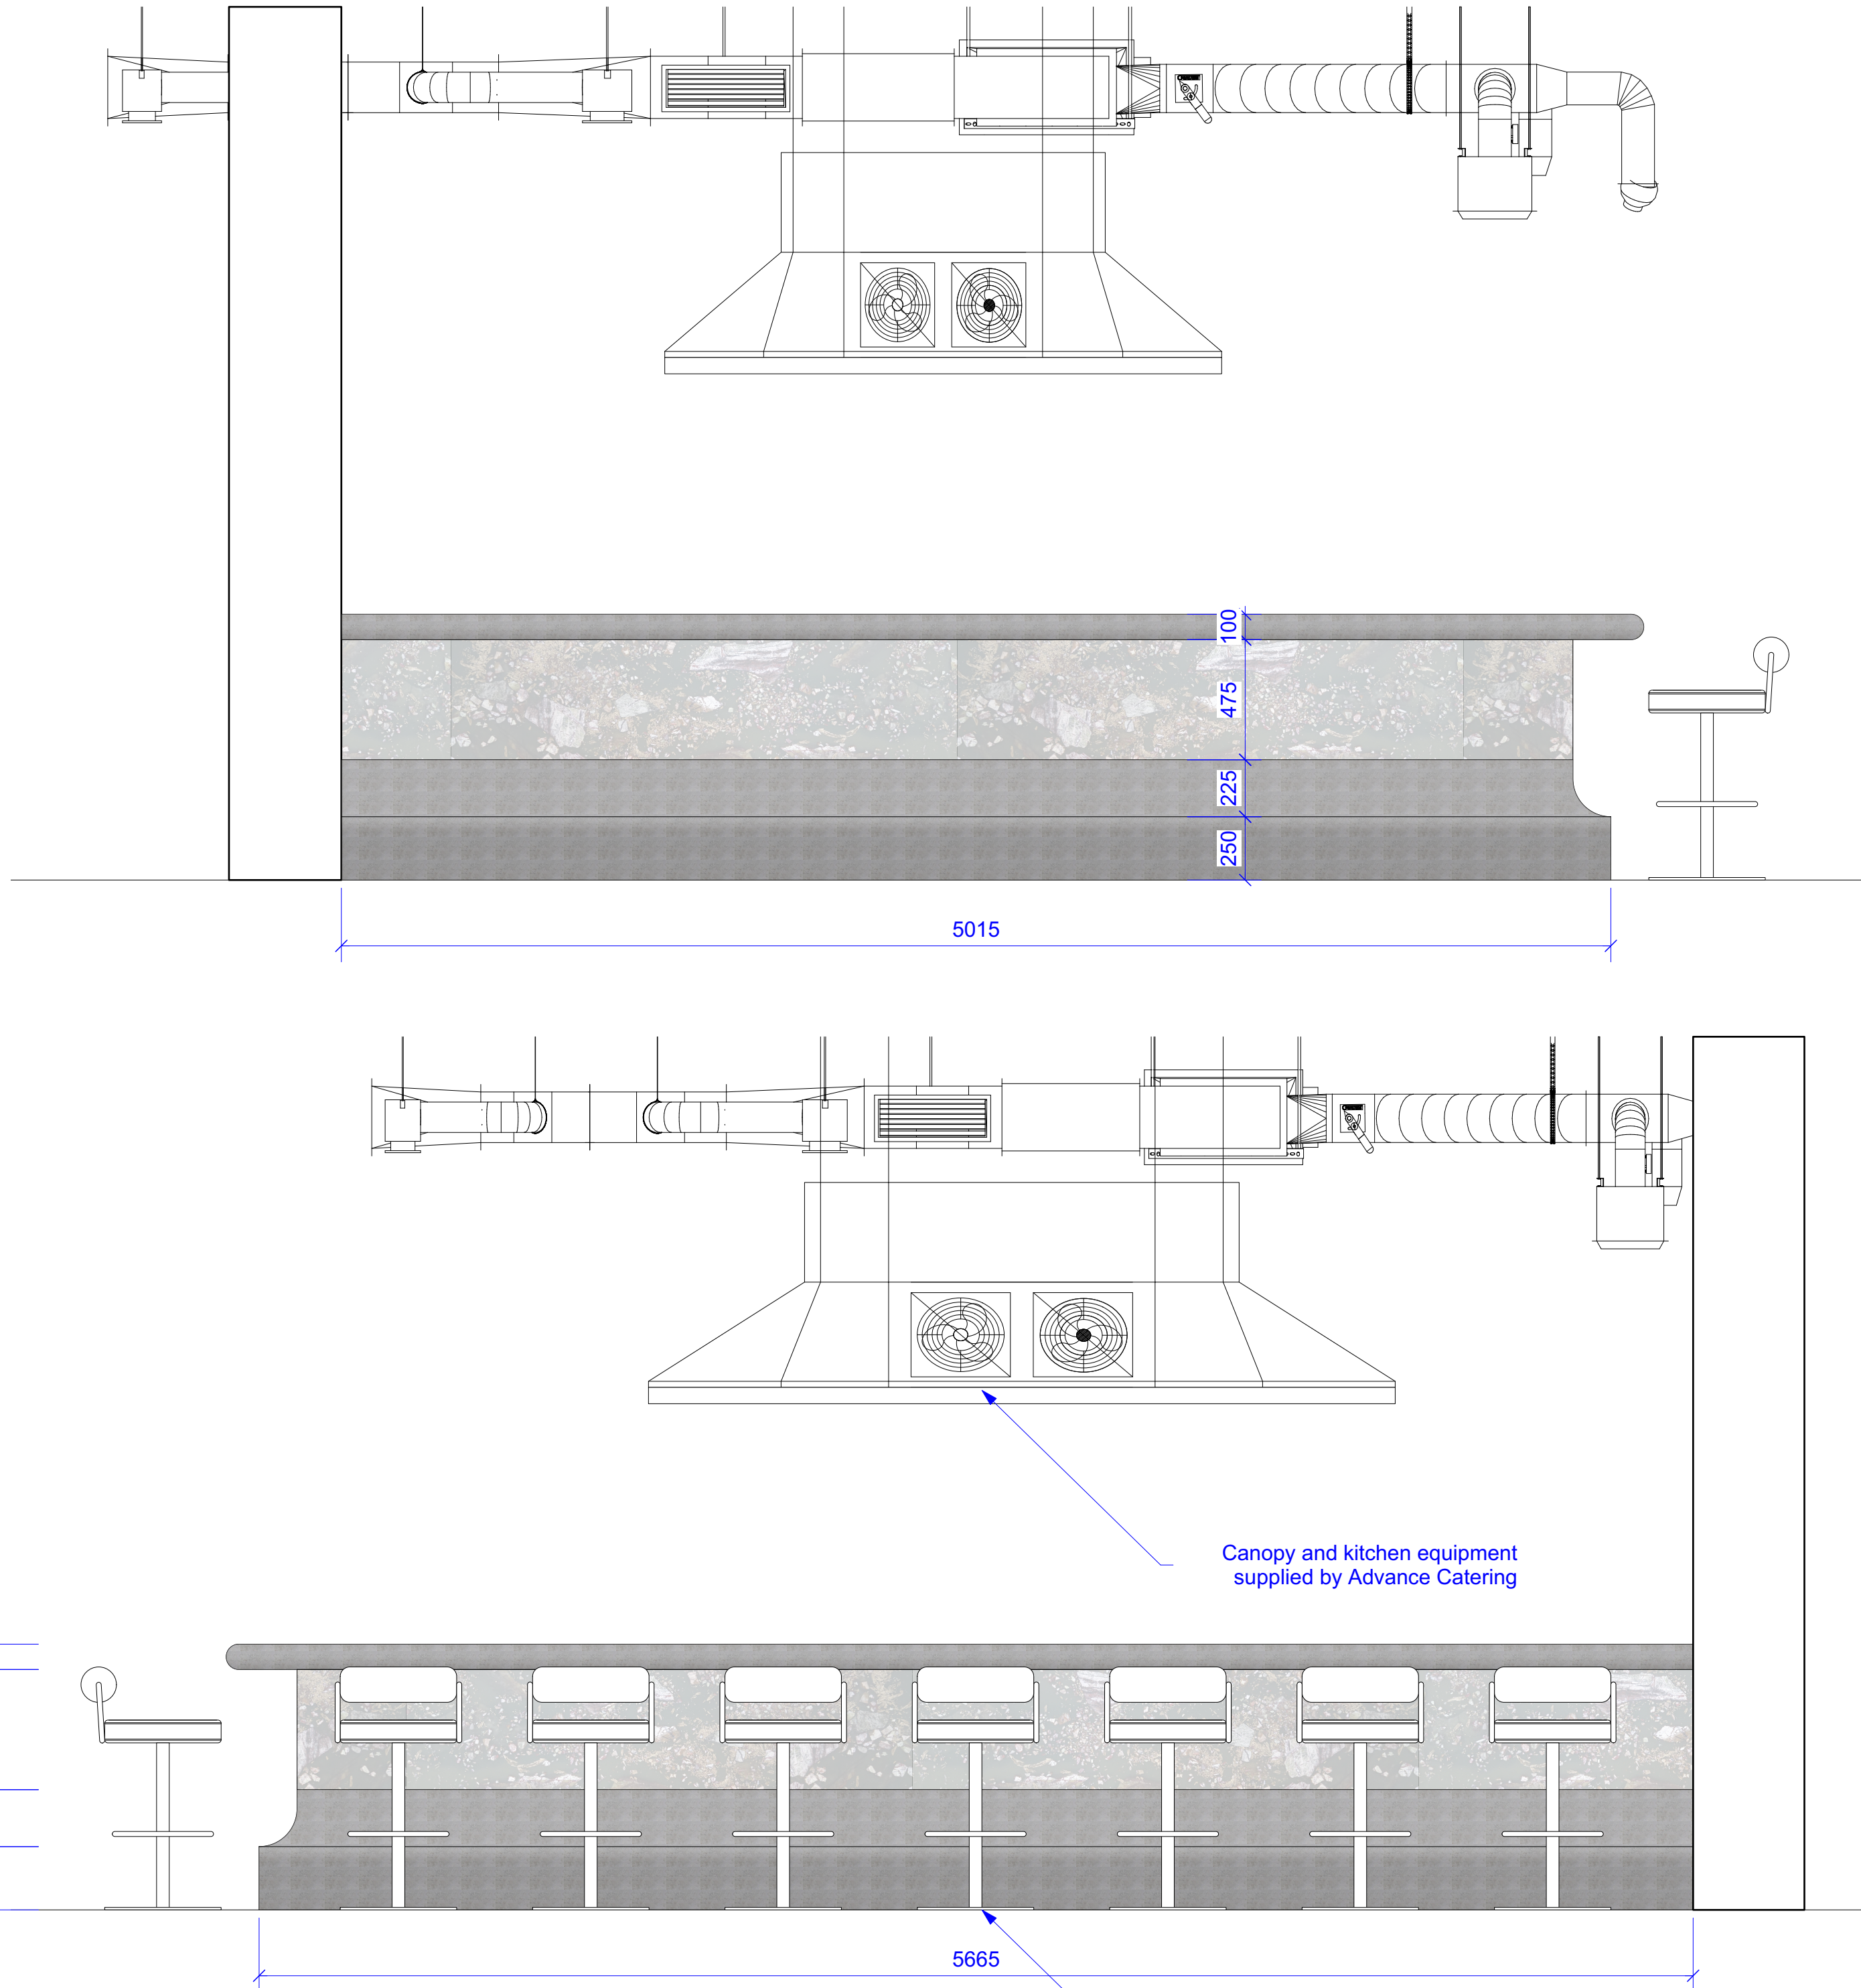

Canopy and kitchen equipment supplied by Advance Catering

Barstools set out equidistantly around the bar and fixed in to the floor with M40 bolts.

J11 - Proposed Kitchen Counter
Various @ A1

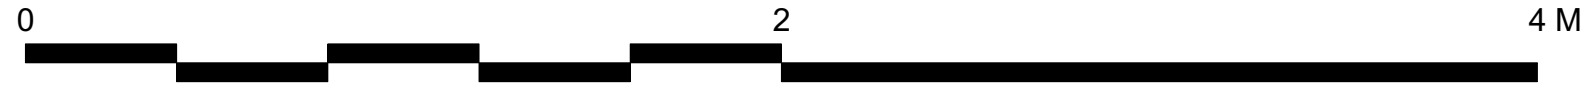

Revisions			
A1	A	21/12/21	Issued for Pricing

Project
Storeys
Drawing Title
J11 - Proposed Kitchen Counter
Scale
Various @ A1

Revision
T1

Client
Amar China


Drawn
co

Deer
co

4.07 The Tea Building
56 Shoreditch High Street
London E1 6JJ

hello@reddeer.co.uk
www.reddeer.co.uk
+44 (0) 203 6373 581

red deer

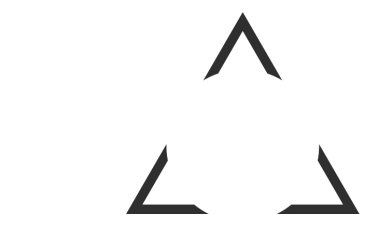

329-218

Do not scale from drawing.
All dimensions to be checked on site.
Report omissions and issues to the Architect.
© 2016 Red Deer Limited