
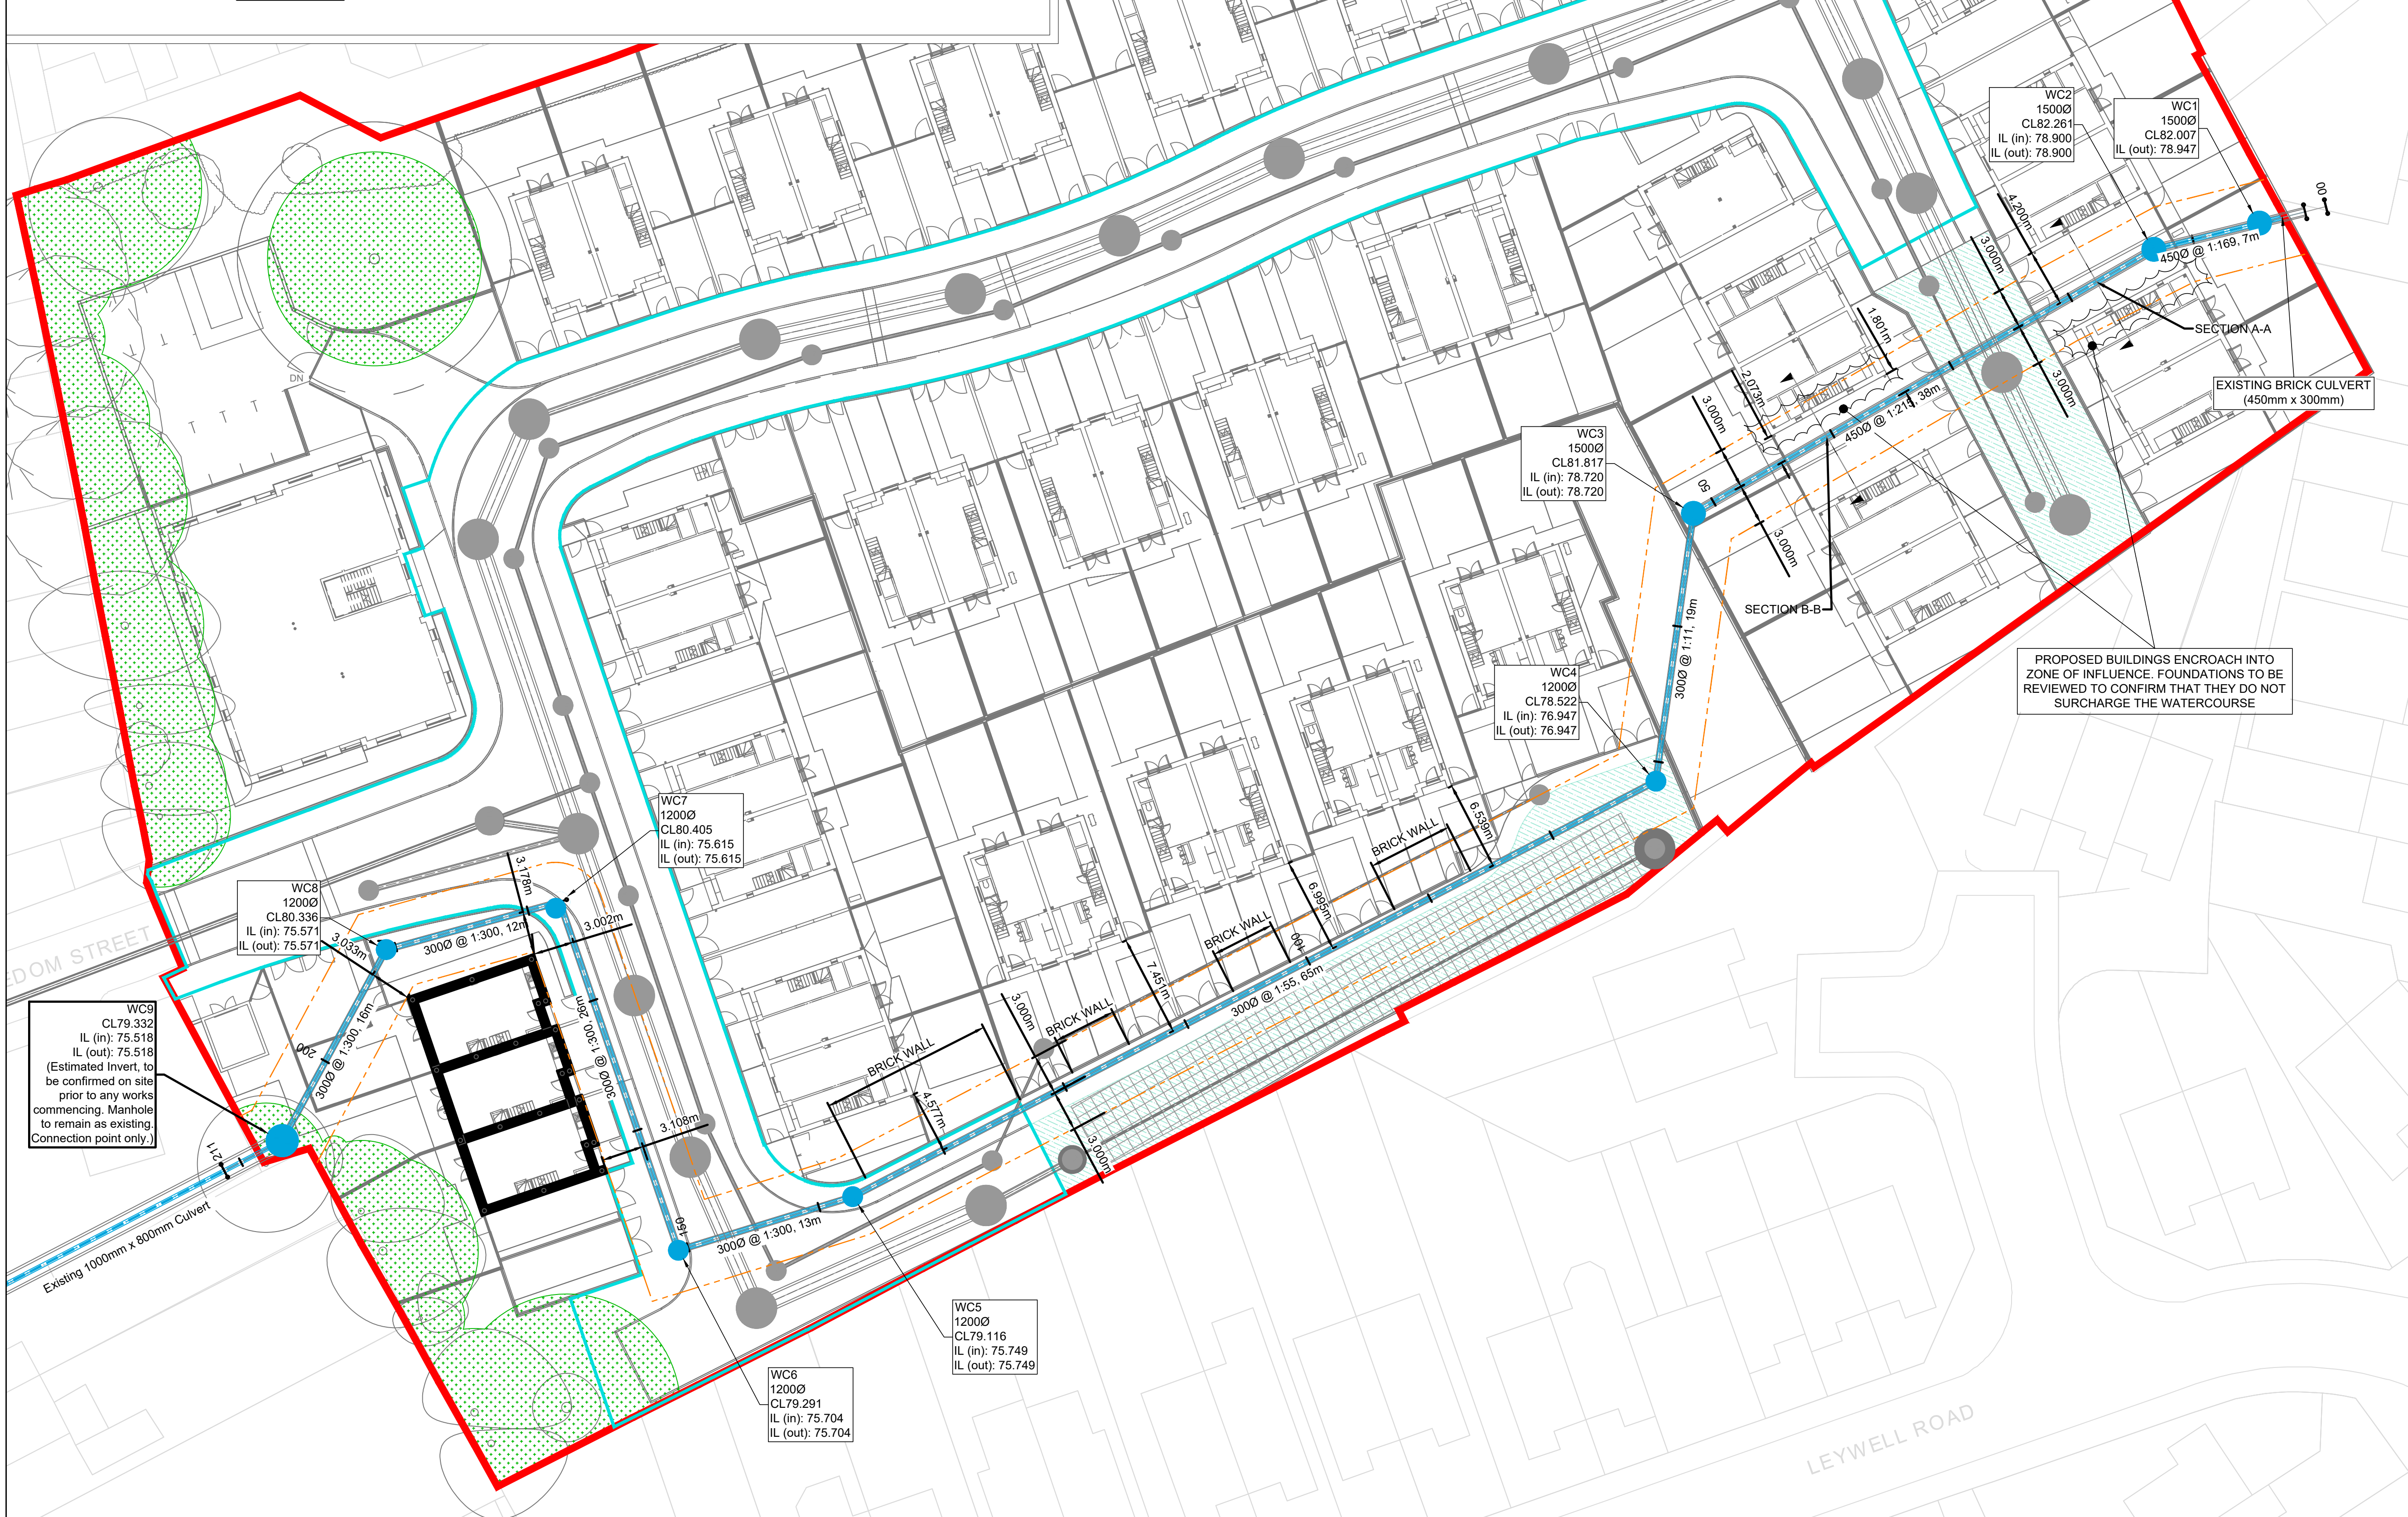
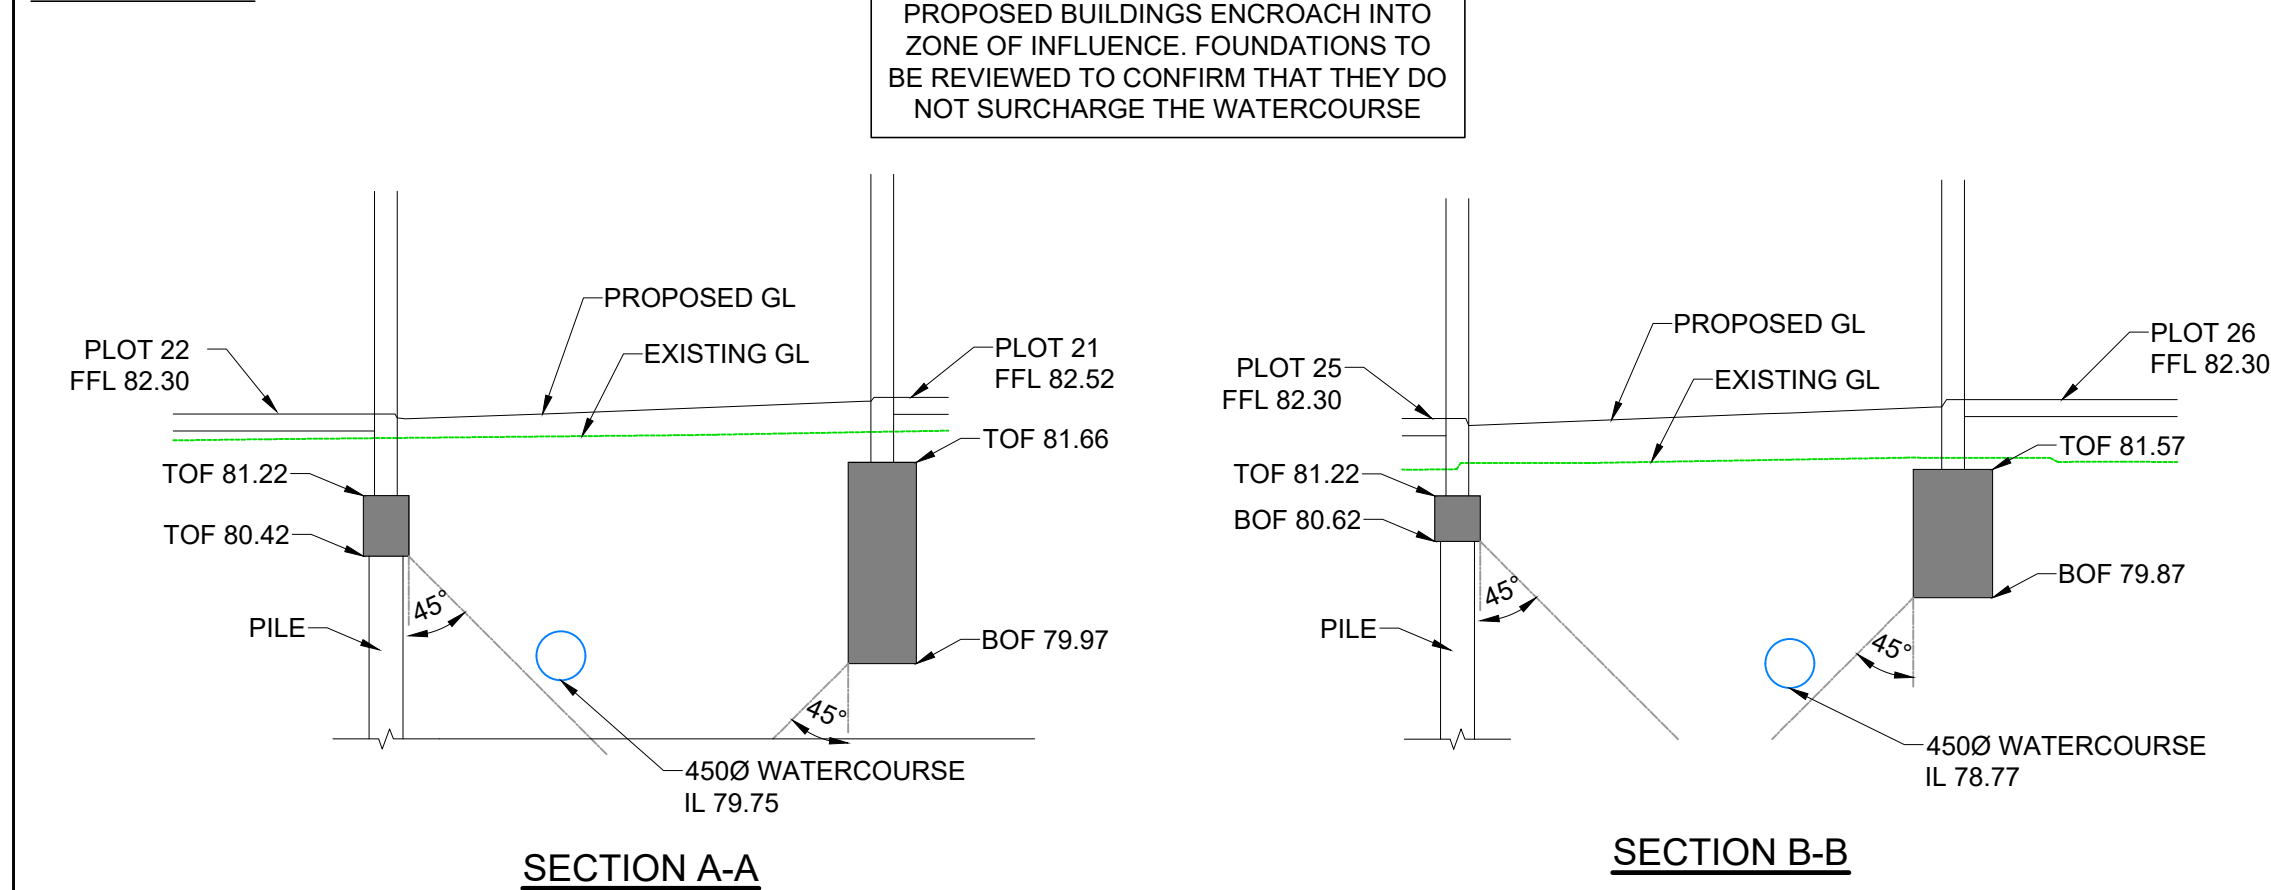


SECTION DETAILS
SCALE 1:100

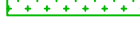

- ## GENERAL NOTES
1. THIS DRAWING IS TO BE READ IN CONJUNCTION WITH ALL RELEVANT ARCHITECTS AND ENGINEERS DRAWINGS AND SPECIFICATIONS.
 2. DO NOT SCALE THIS DRAWING. ALL DETAILS AND DIMENSIONS ARE TO BE CHECKED BY THE CONTRACTOR PRIOR TO COMMENCEMENT OF CONSTRUCTION. ANY DISCREPANCIES TO BE REPORTED TO THE ENGINEER.
 3. ALL DIMENSIONS ARE IN METRES UNLESS OTHERWISE NOTED.
 4. ALL LEVELS IN mAOD UNLESS SPECIFIED OTHERWISE.
 5. THE CONTRACTOR IS RESPONSIBLE FOR VERIFYING THE ACCURACY OF THE TOPOGRAPHICAL SURVEY AND UNDERTAKING ADDITIONAL SURVEYS FOR VALIDATION PURPOSES.
 6. ALL WORKS TO BE AGREED AND APPROVED BY THE LOCAL AUTHORITY PRIOR TO COMMENCING ON SITE.

KEY:	
	RED LINE BOUNDARY TAKEN FROM TP BENNET DRAWING T8136-G-0-010 P1
	S104 SURFACE WATER SEWER AND MANHOLE
	S104 FOUL WATER SEWER AND MANHOLE
	S104 COMBINED WATER SEWER AND MANHOLE
	WATERCOURSE DIVERSION (NON-ADOPTED)
	EXTENTS OF 3m ZONE OF INFLUENCE TO WATERCOURSE
	TREE ROOT PROTECTION ZONE
	PROPOSED ATTENUATION TANK
	PROPOSED PERMEABLE PAVING

DRAWING BASED ON:

- TOPOGRAPHICAL SURVEY: 19104_01 BY LOY SURVEYS APRIL 2017
- TREE SURVEY P.846.17.13 REV -
- CCTV SURVEY BY LAYERSURVEYS LTD LATEST ISSUE 10.07.21
- ARCHITECTS DRAWINGS T8136-G-0-010 P3 - RECEIVED 20.08.21

P03	ROUTE AMENDED IN LINE WITH COMMENTS	13.10.21	ATL	MW
P02	WC1 RELOCATED INSIDE SITE BOUNDARY	02.10.21	RH	MW
P01	FIRST ISSUE	24.09.21	TH	RH
Rev:	Description:	Date:	By:	Chkd:

 Curtins					
Merchant Exchange, 17-19 Whitworth Street West, Manchester, M1 5WG 0161 236 2394 manchester@curtins.com www.curtins.com					
Civils & Structures • Transport Planning • Environmental • Infrastructure • Geotechnical • Conservation & Heritage • Principle Designer Birmingham • Bristol • Cambridge • Cardiff • Douglas • Dublin • Edinburgh • Glasgow • Harlow • Leeds • Liverpool • London • Manchester • Nottingham					
Status: APPROVAL					
Project: MOSTON CAMPUS					
Dwg Title: EXISTING WATERCOURSE DIVERSION					
Size: A1		Date: 29.09.21		Drawn By: TH Designed By: RH Checked By: MW	
Scale: 1:250					
Project No: 074747 Originator: CUR Zone: 00 Level: ZZ Type: DR Discipline: C - Category: 92101 Rev: -P03					