
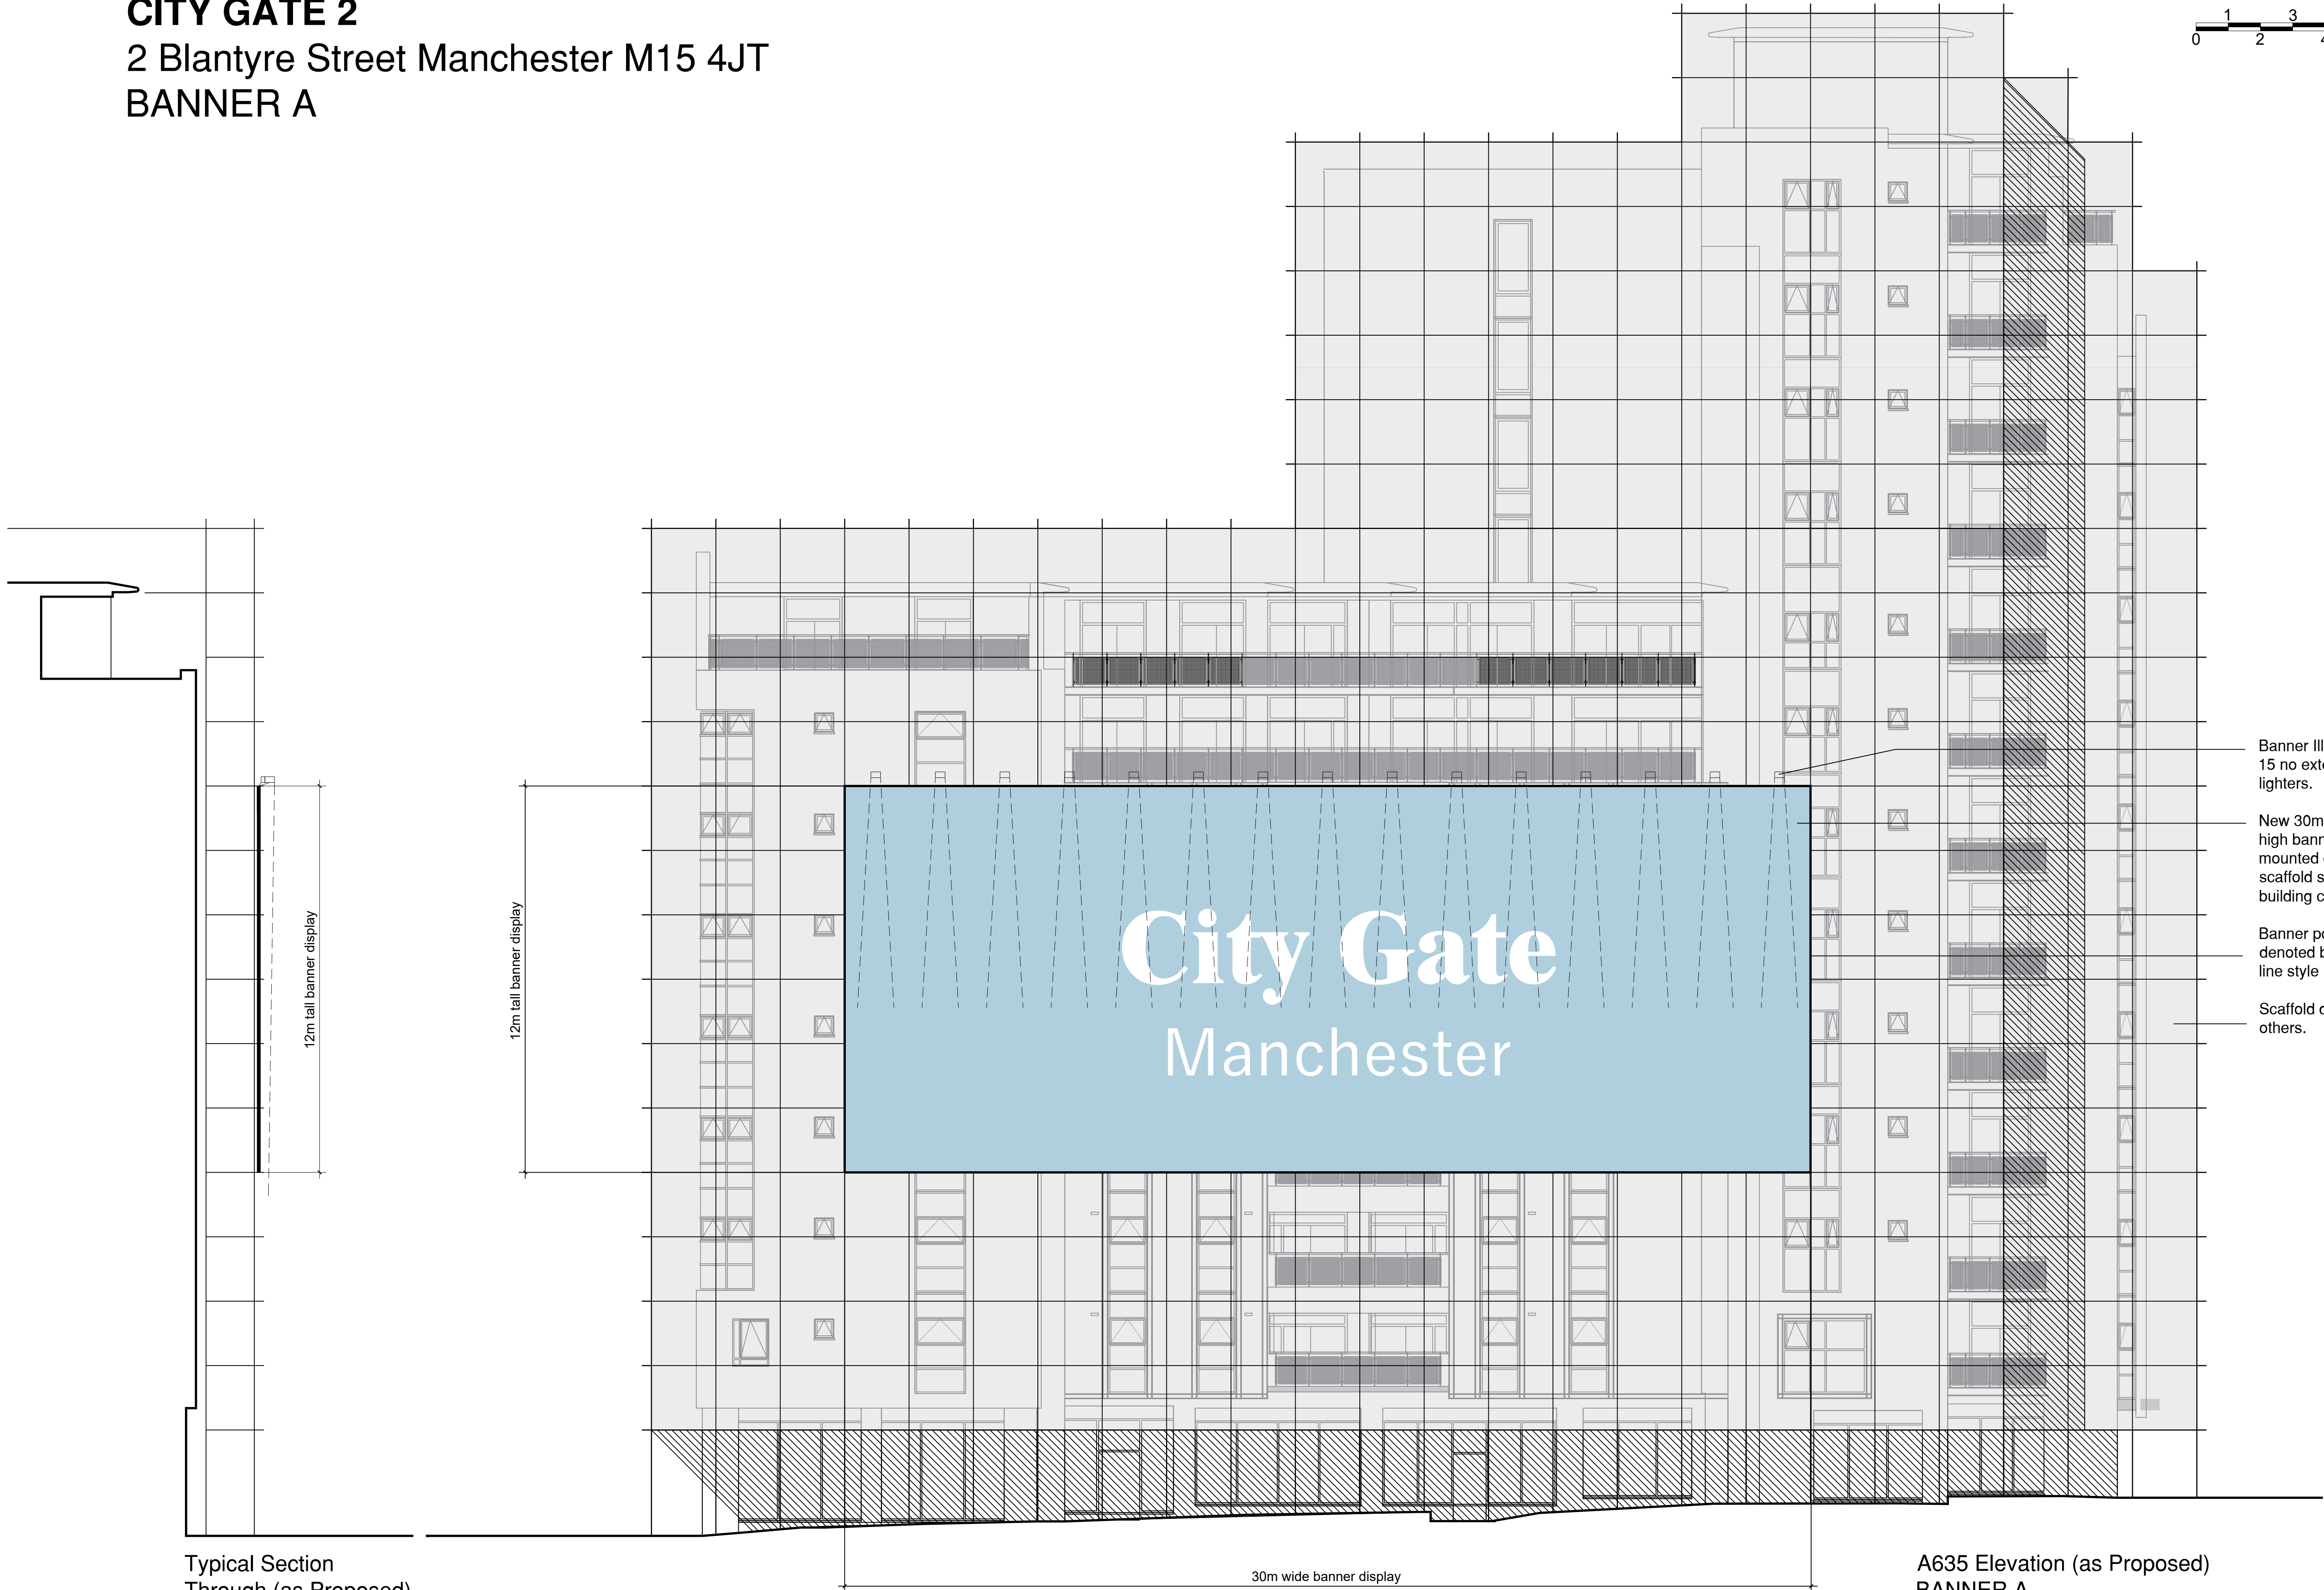


CITY GATE 2
2 Blantyre Street Manchester M15 4JT
BANNER A

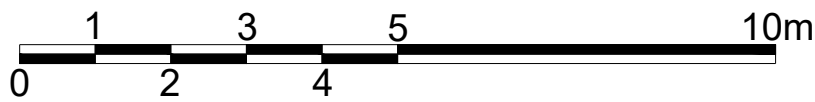

- Banner Illuminated by 15 no external down lighters.
- New 30m wide x 12m high banner display mounted directly to scaffold structure during building construction.
- Banner position denoted by 'solid black' line style (in section)
- Scaffold design by others.

Typical Section
Through (as Proposed)

A635 Elevation (as Proposed)
BANNER A