
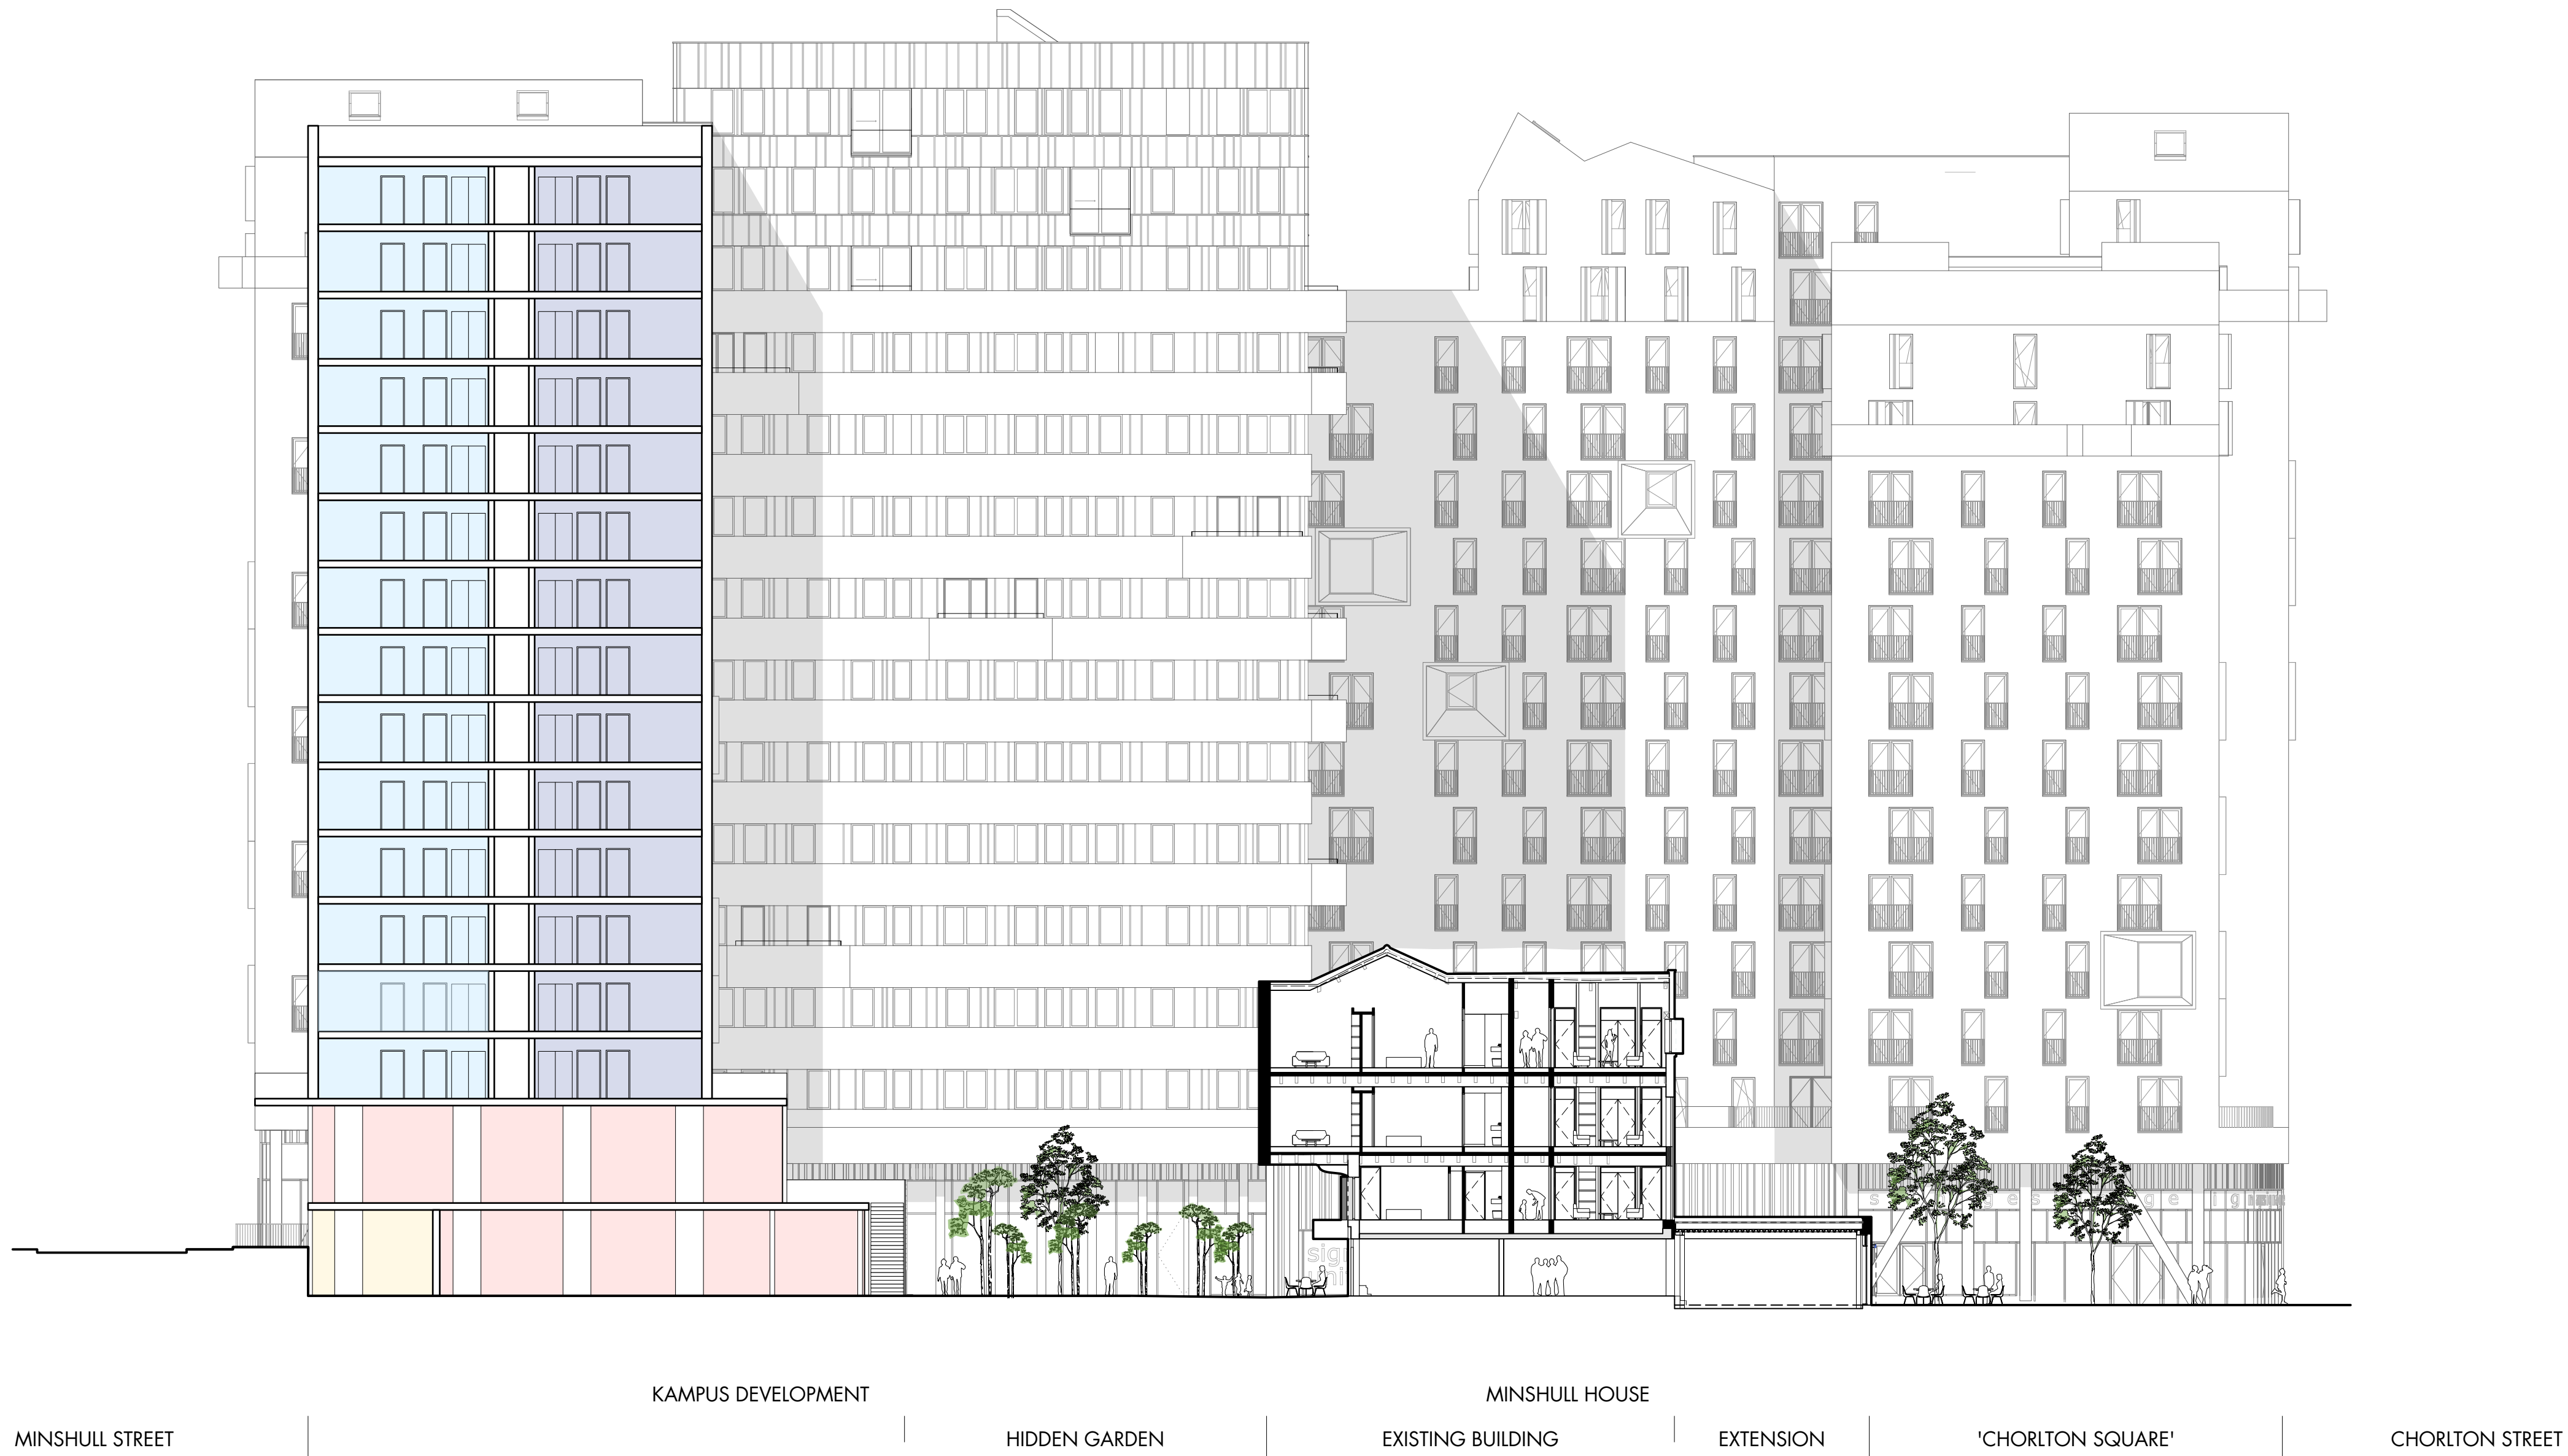
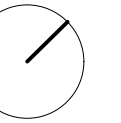


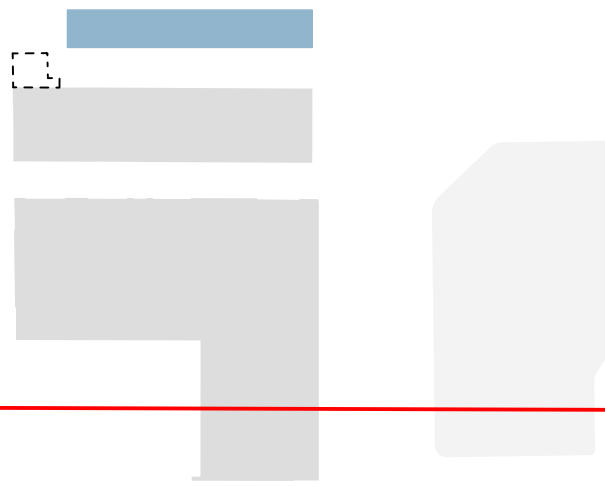

proposed site section 01

shedkm

+44 (0)151 709 8211
+44 (0)207 253 8881

project	kampus • listed buildings
client	mount anvil
drawing number	KAM-SKM-LB-00-DR-A-(00)020 • a
scale	1:500 @ a1
status	planning

proposed site section 01

do not scale from this drawing • all dimensions are to be set out and checked on site prior to starting construction • any discrepancy found between information given on this drawing and that given elsewhere or recorded on site shall be brought to the attention of the project architect immediately

23.04.21 • him • jr

issued • drawn • checked

23.04.21 • him • jr

issued • drawn • checked

23.04.21 • him • jr

issued • drawn • checked

23.04.21 • him • jr

issued • drawn • checked