Proposed signage

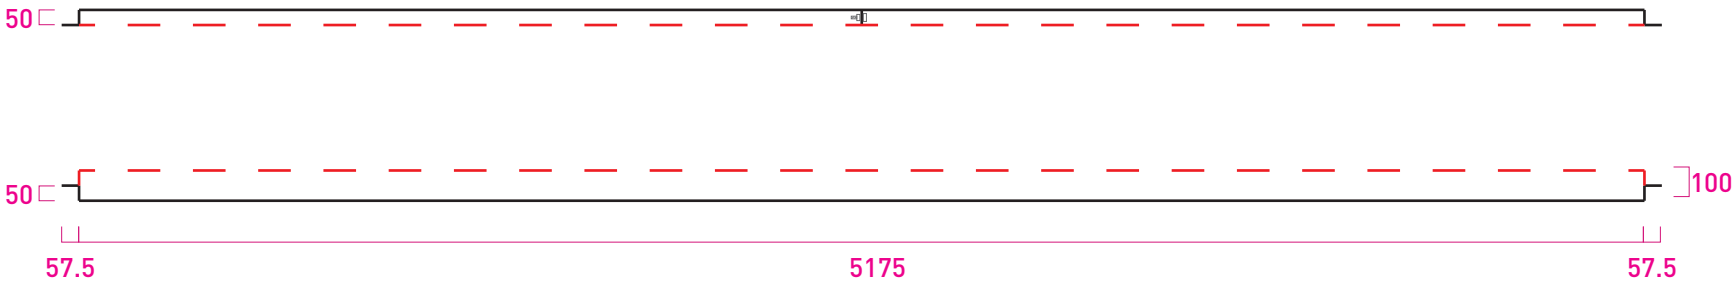

1:25 @ A4

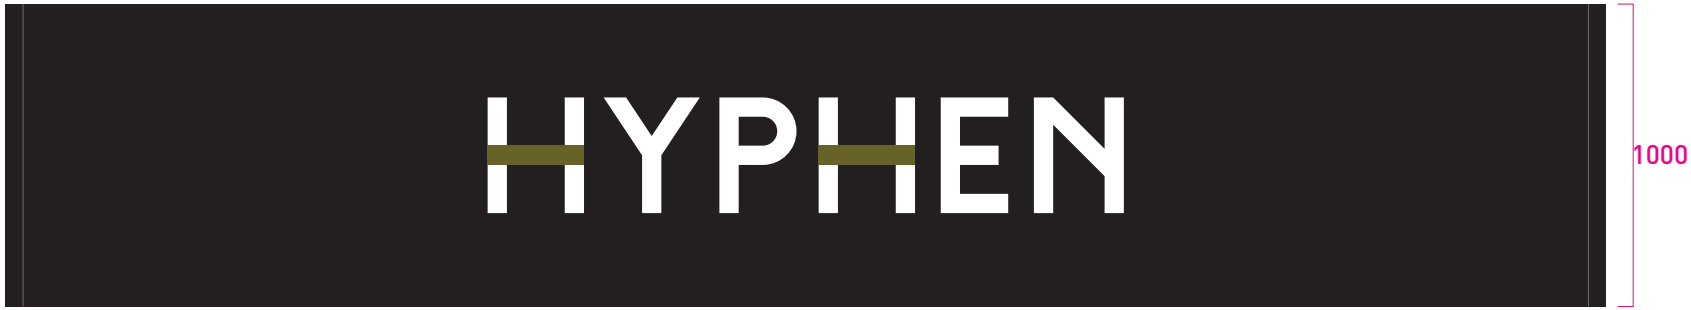

Fabricated RAL 9011 aluminium fascia panels
side fixing wings & deeper top & bottom returns
Fret cut detail inlaid with 5mm opal acrylic
Internally illuminated by white leds mounted to backtray

To sleeve over matt black fabricated aluminium composite backtray
Side wings of backtray mechanically fixed to existing frame
Rear of backtray bonded to glass
2 piece backtray bolted together centrally

sign UK
your image is our business

Job No. 11388-003
Customer. Boultbee Brooks
Contact. Zoe Wood

Site Location. HYPHEN
67-75 Mosley Street
Manchester
M2 3JB

Date. 28/06/21
Dwg by. MW
Survey by. CG

Rev.	Item	Description	Date
002			00/00/19
003			
004			
005			

Proposed signage

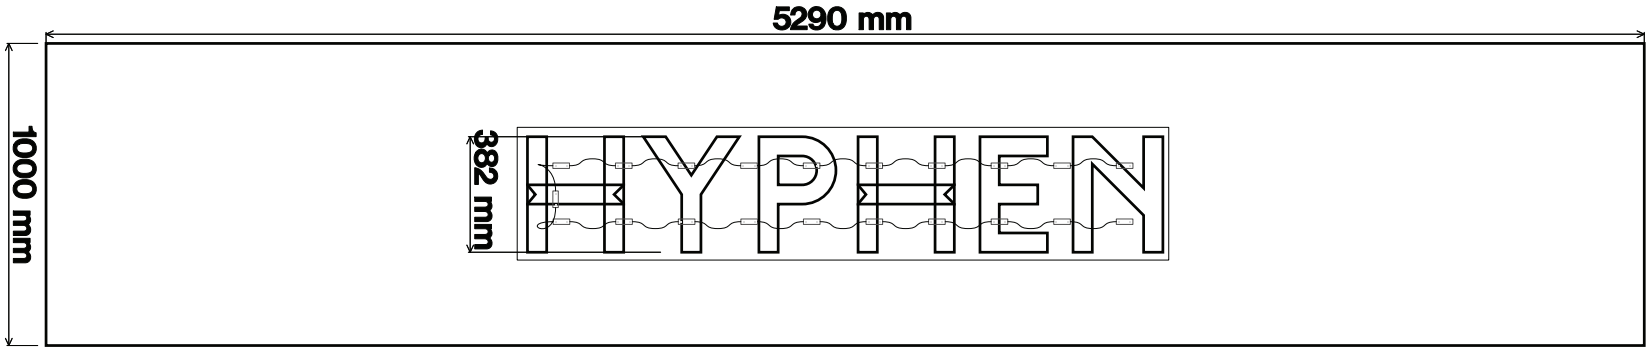

Internal illumination by 21no. VL4 standard leds
Illumination not to exceed 250CD/m2.
1no. 12v-30w paower supply

sign UK
your image is our business

Job No. 11388-003
Customer. Boultbee Brooks
Contact. Zoe Wood

Site Location. HYPHEN
67-75 Mosley Street
Manchester
M2 3JB

Date. 28/06/21
Dwg by. MW
Survey by. CG

Rev.	Item	Description	Date
002			00/00/19
003			
004			
005			

Proposed signage

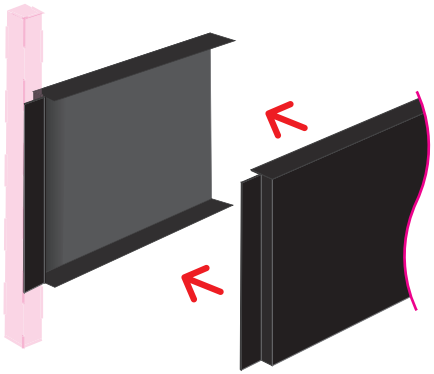

sign UK
your image is our business

Job No. 11388-003
Customer. Boultbee Brooks
Contact. Zoe Wood

Site Location. HYPHEN
67-75 Mosley Street
Manchester
M2 3JB

Date. 28/06/21
Dwg by. MW
Survey by. CG

Rev.	Item	Description	Date
002			00/00/19
003			
004			
005			

Proposed signage

1:25 @ A4

Side view

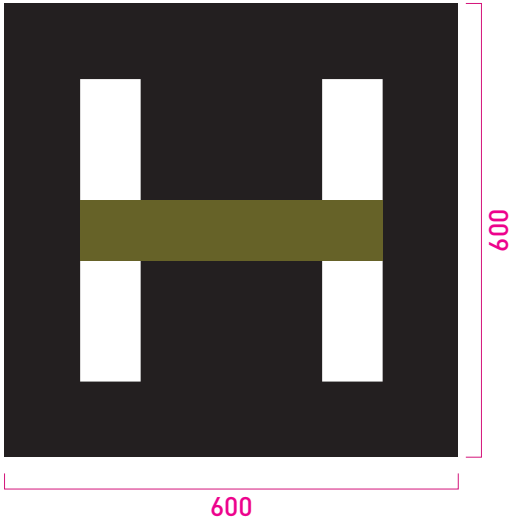

Front view

Plan view

Fabricated RAL 9011 aluminium tray panels
Self adhesive vinyl graphics to face
Non illuminated
Bespoke fabricated aluminium box section internal fixing frame

4 no. projecting boxes
SEE NEXT PAGE

Isometric drawing not to scale

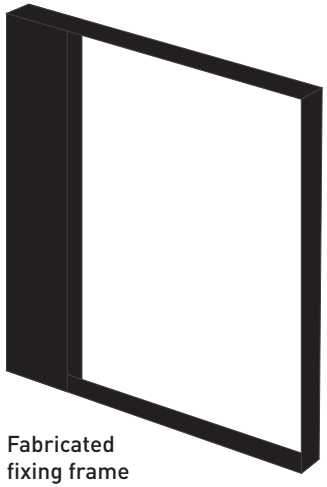

Fabricated
fixing frame

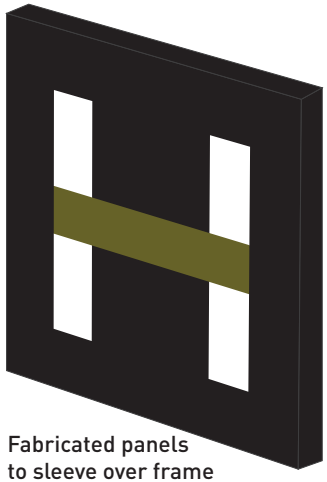

Fabricated panels
to sleeve over frame

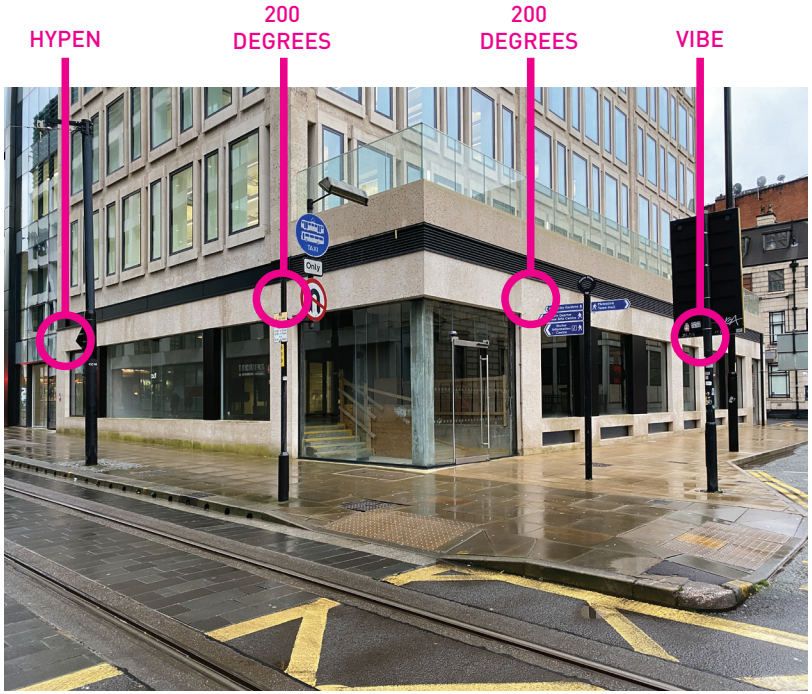

sign UK
your image is our business

Job No. 11388-003
Customer. Boultbee Brooks
Contact. Zoe Wood

Site Location. HYPHEN
67-75 Mosley Street
Manchester
M2 3JB

Date. 28/06/21
Dwg by. MW
Survey by. CG

Rev.	Item	Description	Date
002			00/00/19
003			
004			
005			

Proposed signage

1:25 @ A4

HYPHEN projecting sign
Identical on both sides

2no. 200° COFFEE projecting signs
Identical on both sides

VIBE / LIFESTYLE FITNESS projecting sign
VIBE on left hand side / LIFESTYLE FITNESS on right hand side

sign UK
your image is our business

Job No. 11388-003
Customer. Boultbee Brooks
Contact. Zoe Wood

Site Location. HYPHEN
67-75 Mosley Street
Manchester
M2 3JB

Date. 28/06/21
Dwg by. MW
Survey by. CG

Rev.	Item	Description	Date
002			00/00/19
003			
004			
005			