


FISHER COMMERCIAL CONSTRUCTION LTD

Units 1 & 2 rotated 90 deg.
to face Knowsley Street

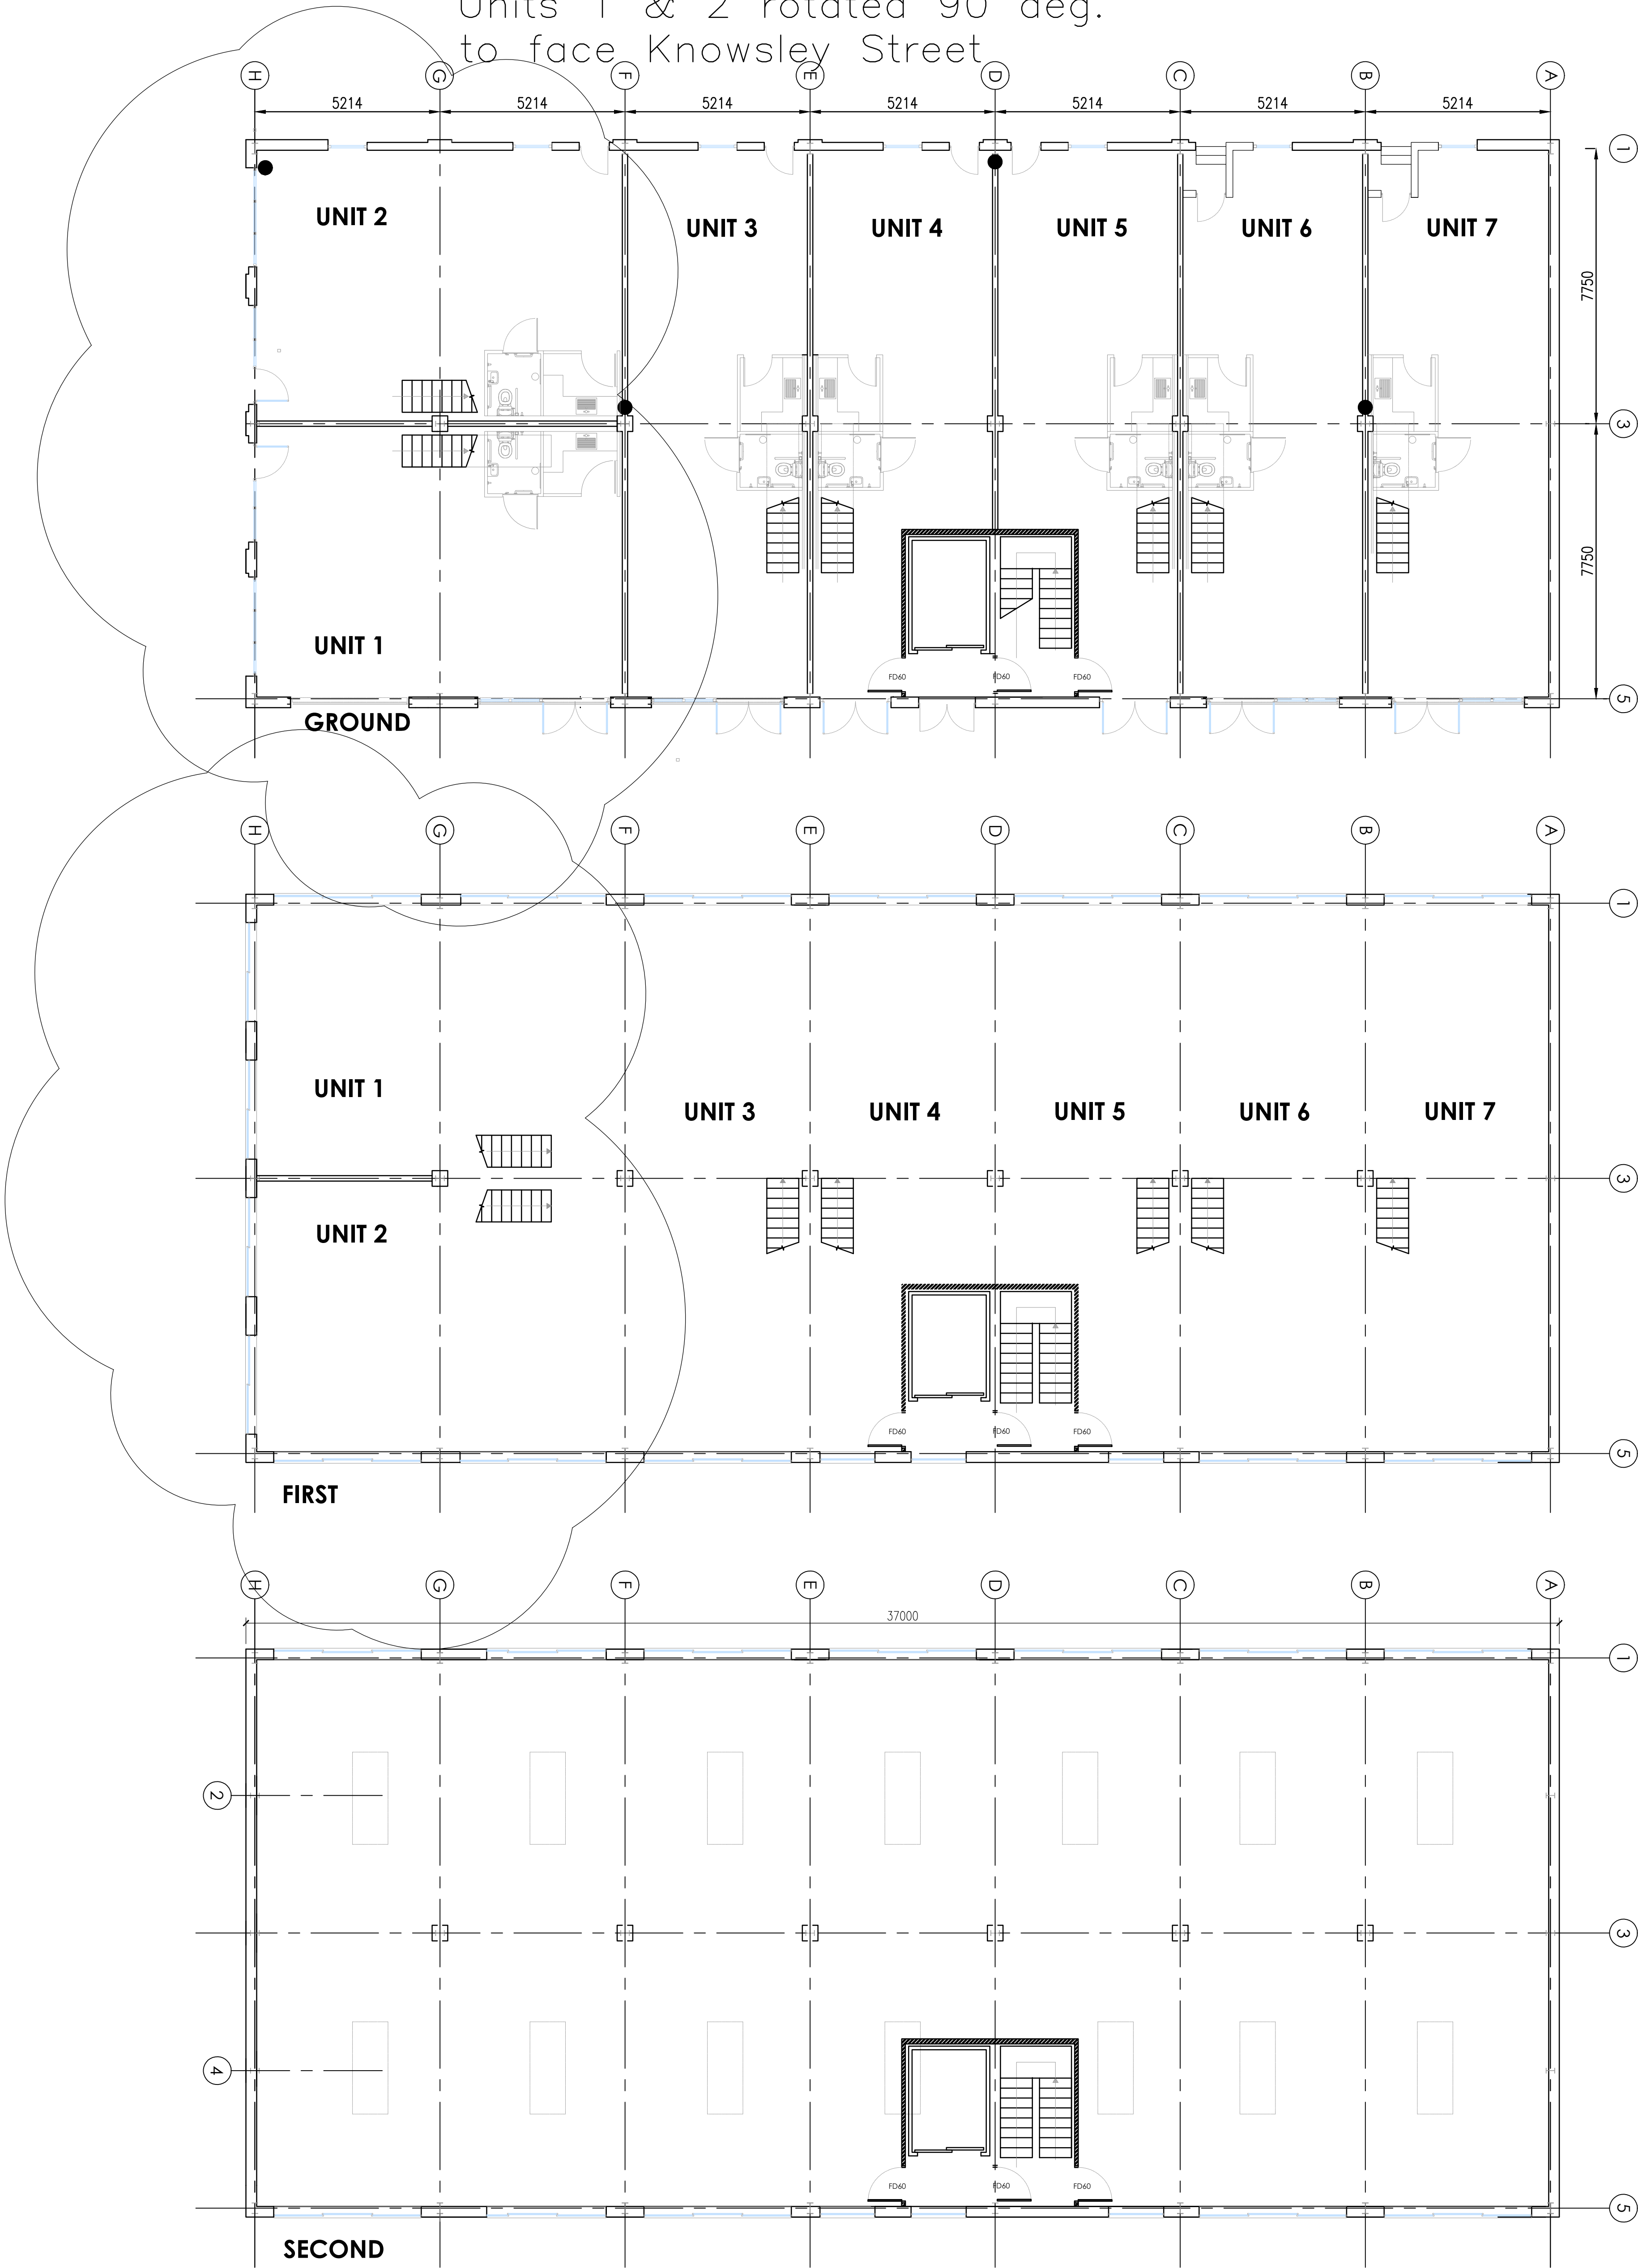

PROPOSED PLANS
63, KNOWSLEY ST, MANCHESTER

SCALE 1:100 @ A1



FOB Design (UK) Ltd
72A Water Lane,
Wilmslow, Cheshire, SK9 5BB
01625 251644
office@fob-design.com www.fob-design.com

REV	DATE	[DRAWN BY]	
Copyright of fob design (UK) Ltd. all rights reserved. All information contained within this drawing remains the property of fob design. The information should not be reproduced in whole or part or modified without written consent of fob design. No information within this drawing should be modified or disclosed or passed onto third parties without written consent of fob design. Do not scale from drawings.			
XXX			
XXX			
XXX			
XXX			
Drawn	XXX	Status	SK
Checked	XXX	Original	A3
		Date	MAR 21
		Scale	1:100@A1
PL 01			A