



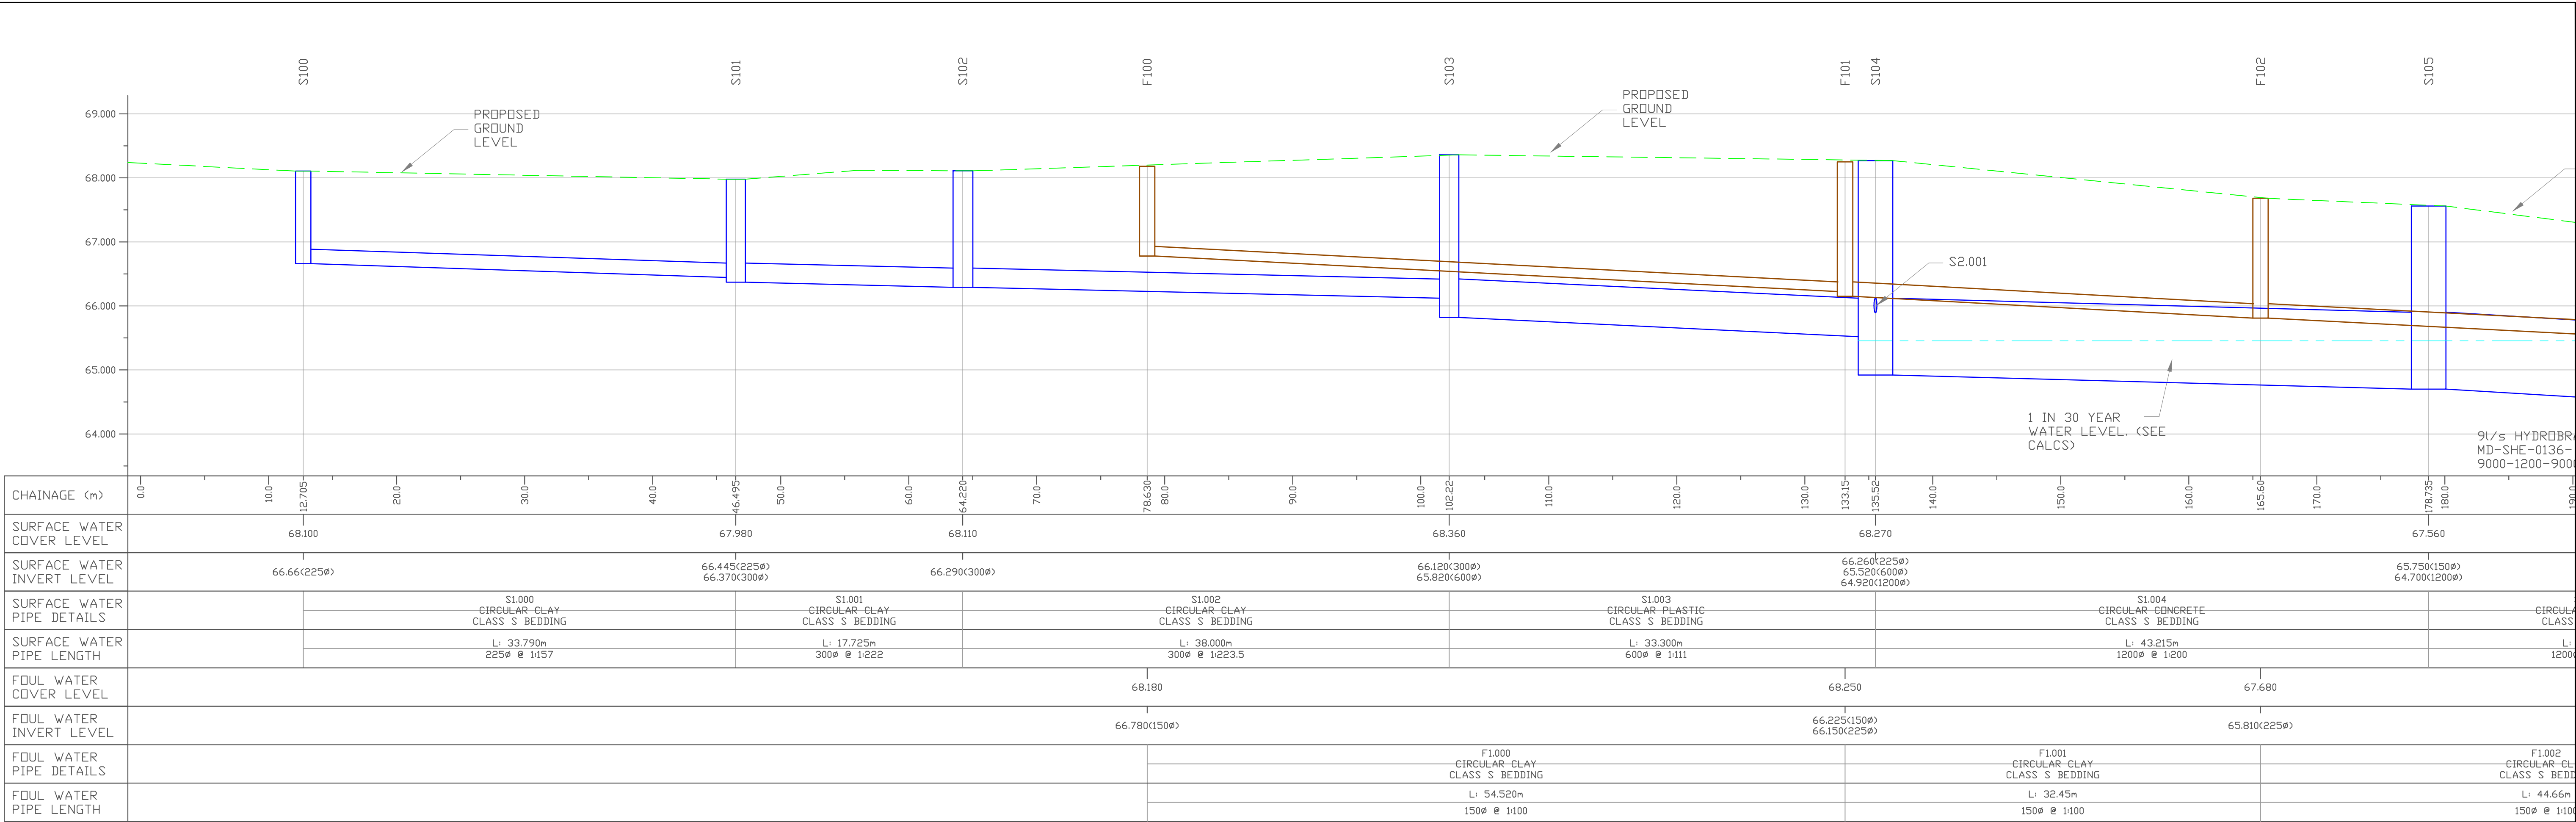

CHAINAGE 0.000m - 180.000m

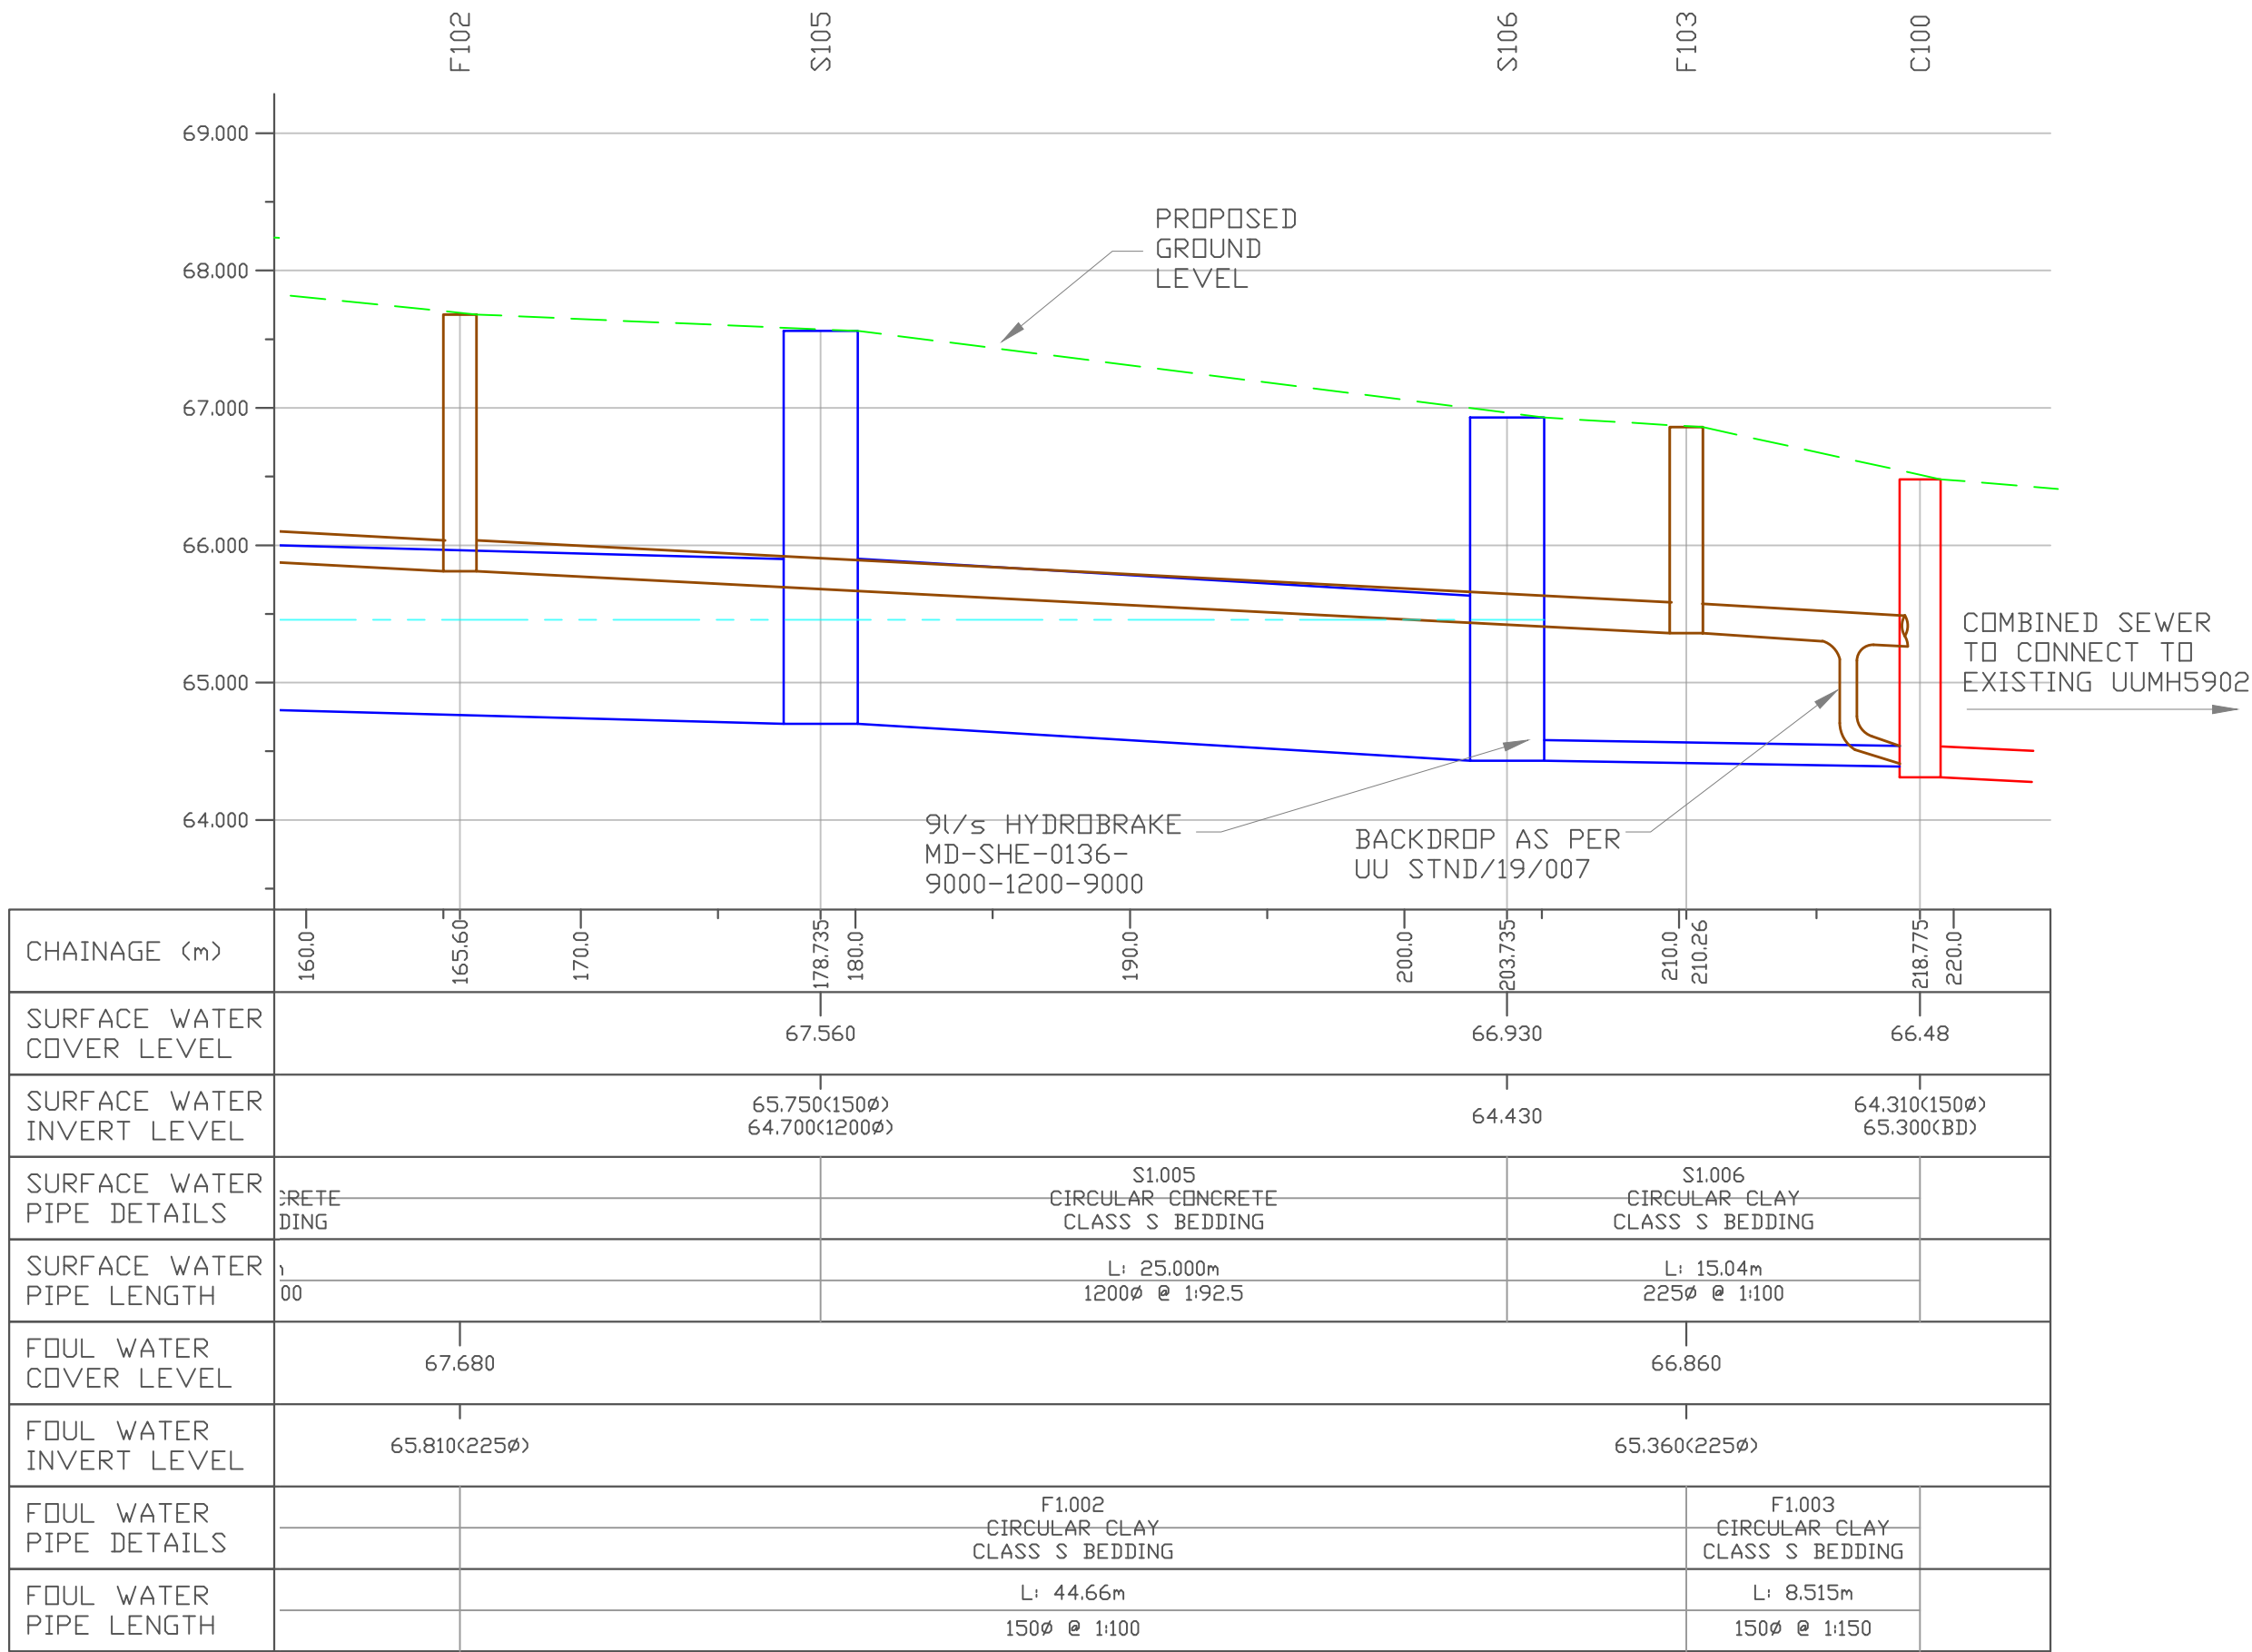

CHAINAGE 160.000m - 220.000m

A	ISSUED FOR S104 APPROVAL	AM	22/11/19
Revisions			
Project BANK BRIDGE ROAD			
Client CASEY GROUP			
Scale H 1:250 / V 1:50	AQ	Date 22/11/2019	Drawn by: AM
Drawing SECTION 104 DRAWING LONGITUDINAL SECTIONS SHEET 1 OF 3			
Carley Daines and Partners Limited Consulting Civil and Structural Engineers 11 Bridgewater Road, Walkden, Worsley, Manchester, M28 3JE. Tel : 0161 799 2720 Email : mail@carleydaines.co.uk			
This drawing is copyright of Carley Daines & Partners Ltd. No liability will be accepted for amendments by others to either printed or digital versions.			
Drawing No 19.B.12068/25			Rev: A