



PROPOSED U-VALUES:	
ELEMENT	W/m ² K
WALL:	0.21
FLOOR:	0.16
ROOF:	0.17
DOORS & WINDOWS:	1.6 (inc. Frame)
ROOFLIGHTS:	1.4 - 1.8
G Value Rooflight: 0.37/1.7 60%	
G Value North Window: 0.33/1.176 65%	
G Value E/S/W Window: 0.34/1.109 65%	
NOTE: REFER TO MEP PART L COMPLIANCE DOCUMENT & OUTLINE SPECIFICATION EXACT LOCATIONS TABLE	

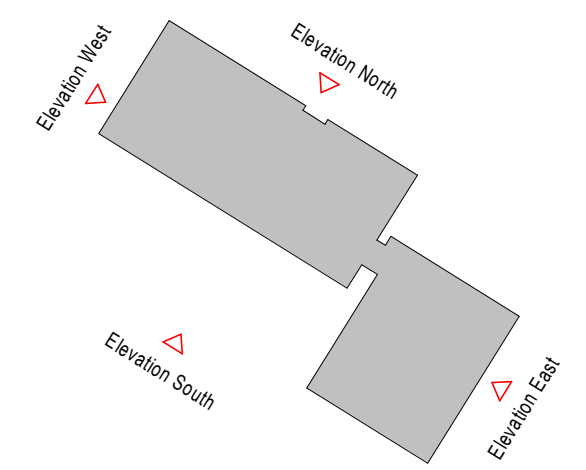

SIGNAGE PROPOSED SET-OUTS & NOMINAL SIZE DIMENSIONS:
North Elevation (Front - Main Entrance)




North Elevation GA (Front - Main Entrance)
1 : 100

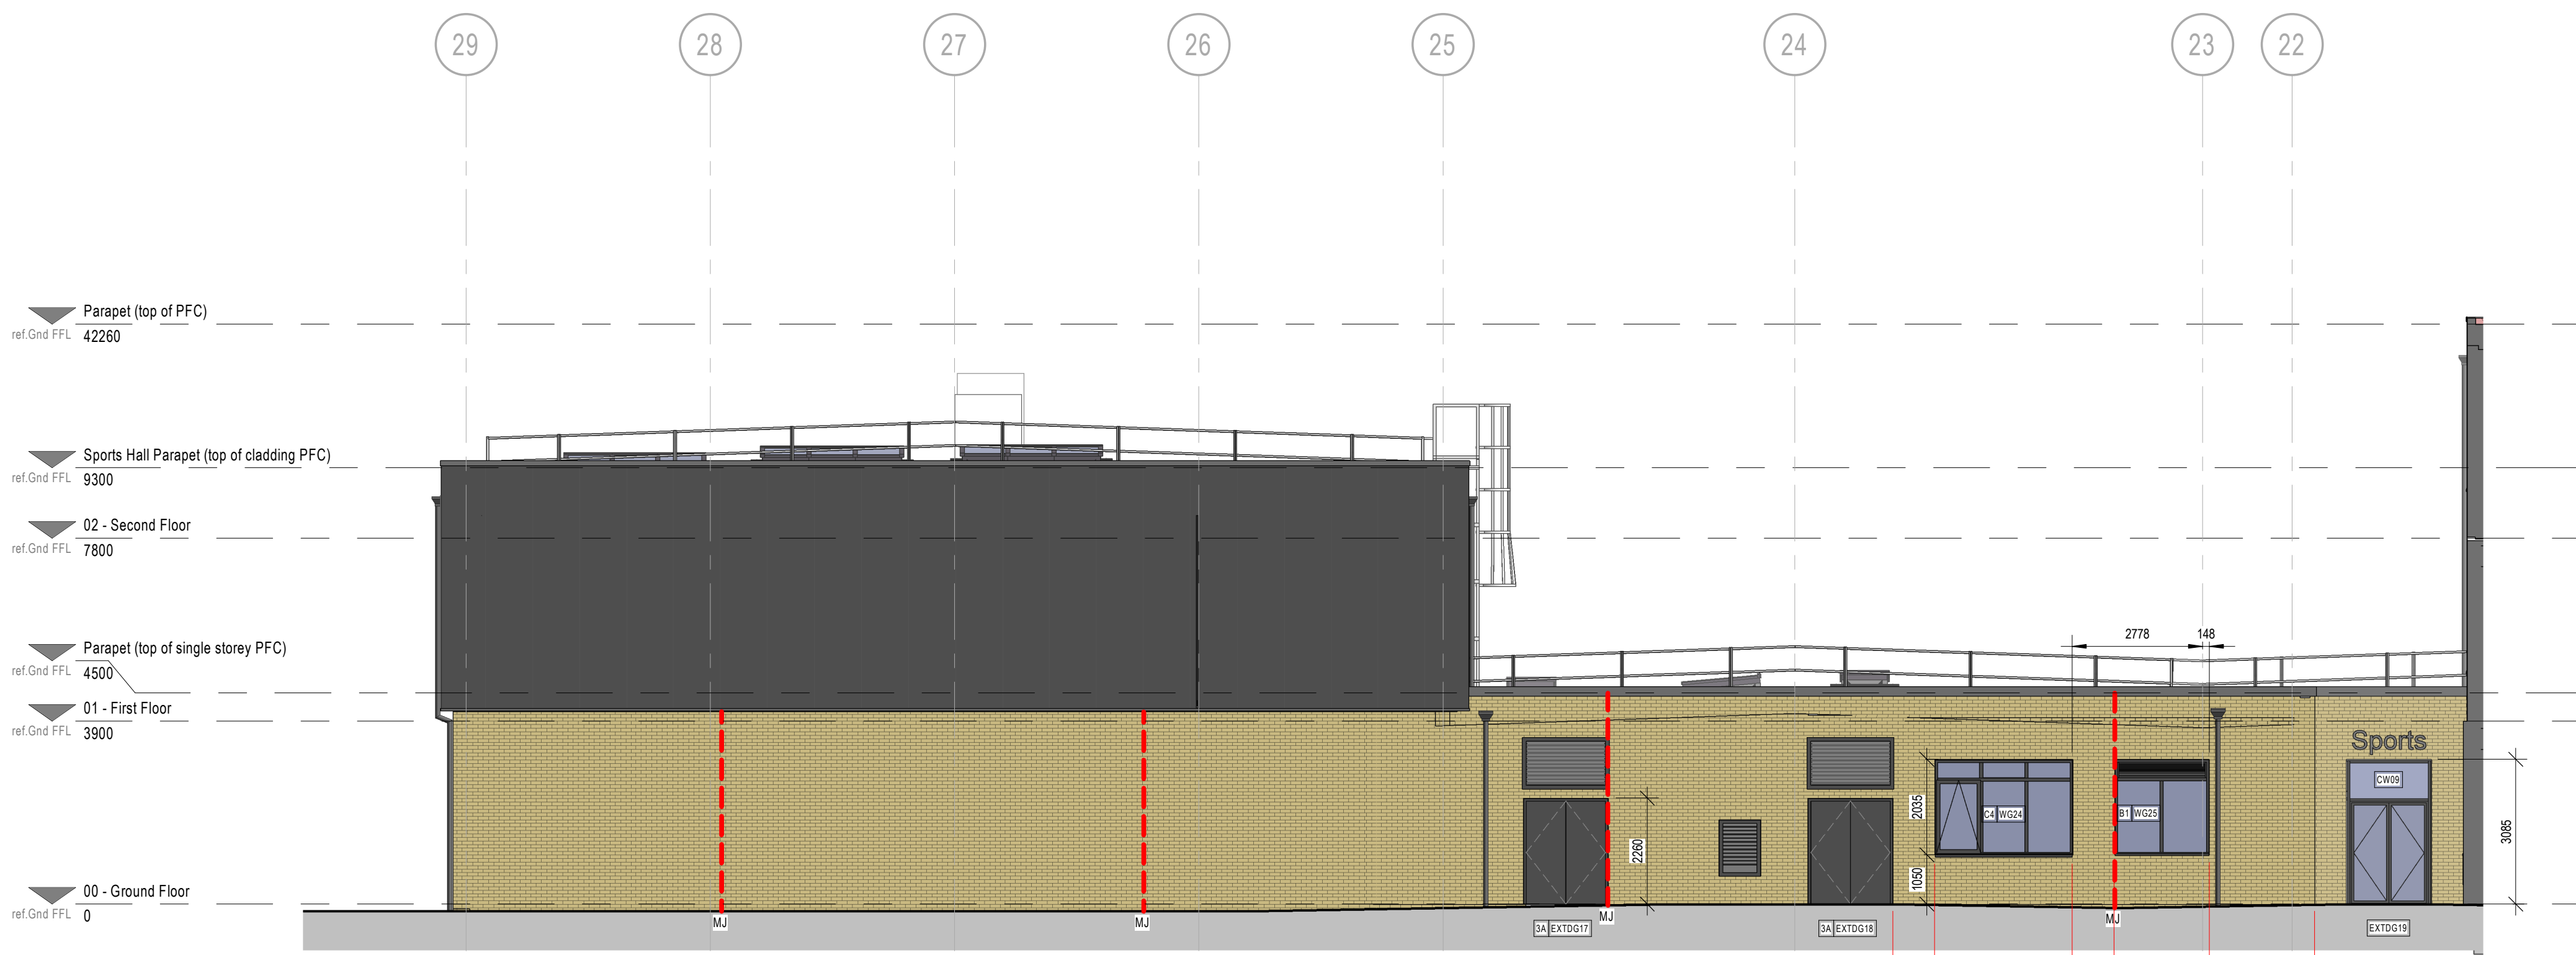

North Elevation GA (Sports Hall)
1 : 100




East Elevation GA (Main Building)
1 : 100

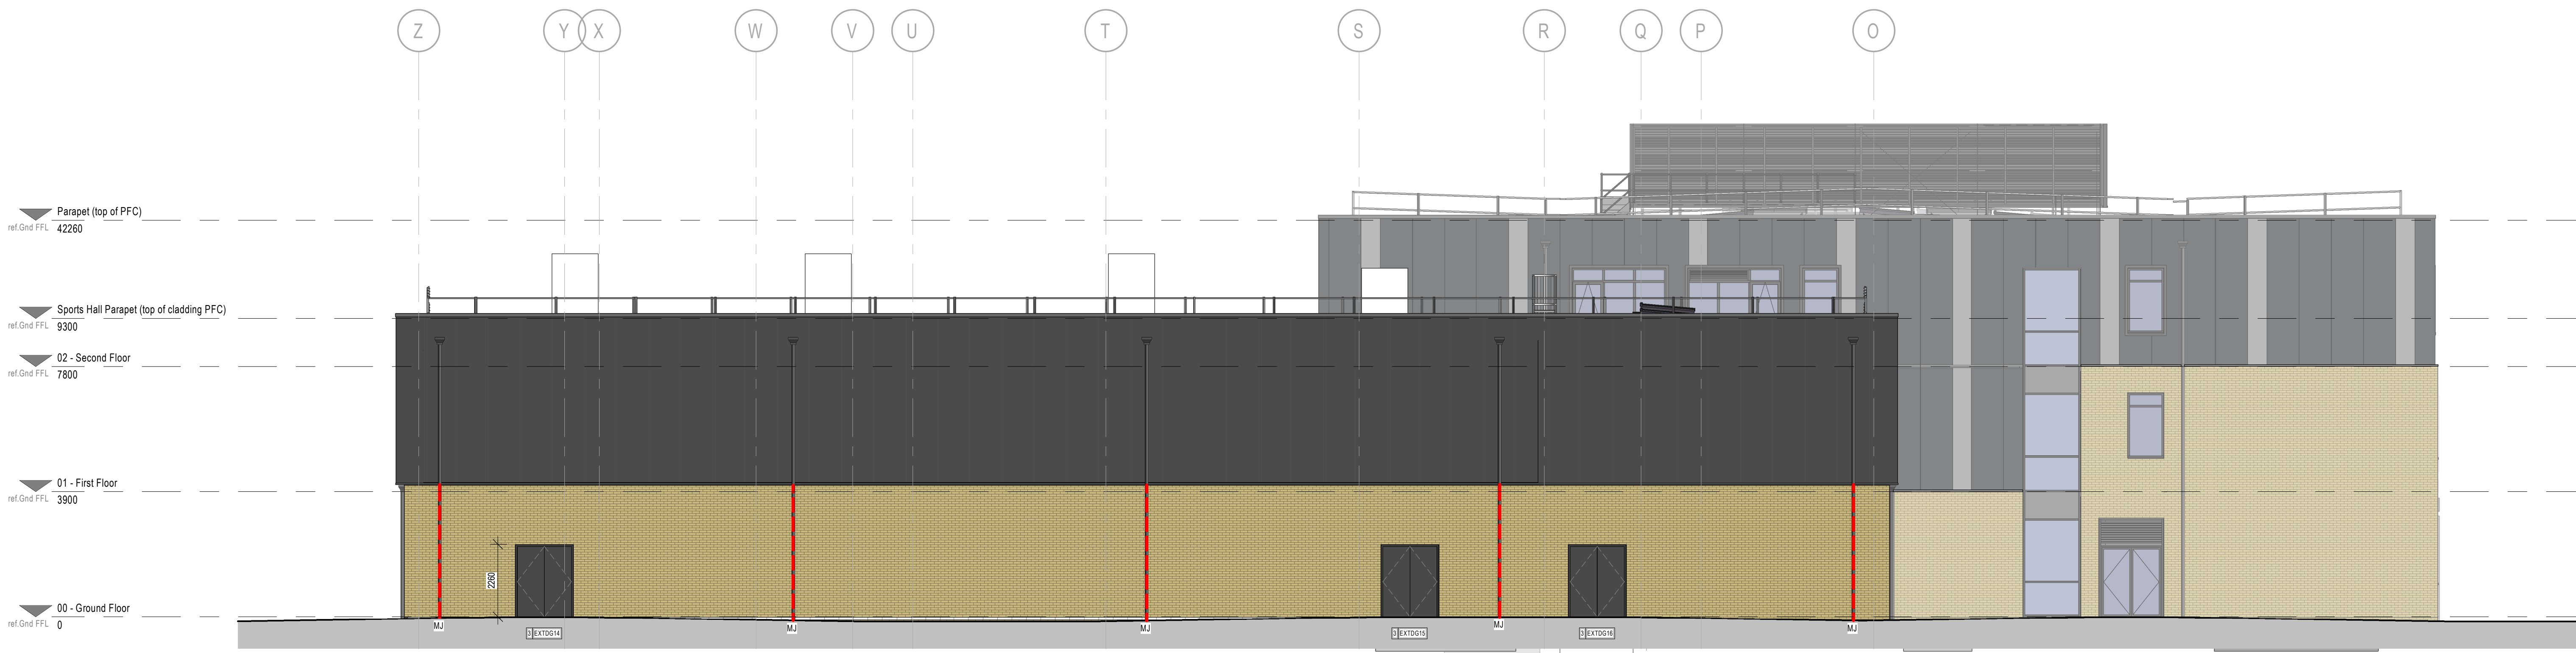

East Elevation GA
1 : 100

Suitability Code (as defined in BS1192)	
Work in Progress (WIP)	
S0 - Work in Progress	
Shared/Non-Contractual	
S1 - Suitable for Co-ordination	S2 - Suitable for Information
S3 - Suitable for Review & comment	S4 - Suitable for Stage Approval
S5 - Not Used	S6 - Suitable for FIM Authorisation
S7 - Suitable for AIM Authorisation	
WIP to Published (Non-Contractual)	
D1 - Suitable for Costing	D2 - Suitable for Tender
D3 - Suitable for Contractor Design	D4 - Suitable for manufacture/procurement
Published for Construction (Contractual)	
A1, A2, A3, Etc - Approved and accepted as stage complete	
A1, A2, A3, Etc - Partially signed off with minor comments from the Client	
Published for AIM Acceptance	
CR - As Construction Record Documentation	

C04 "TS" AJS "26/03/20"	Cladding setting out adjusted, colour of logo & main entrance hand updated to BAMC comments & to reflect current design proposals
C03 AJS "AJS" 13/08/20	UPDATED MJ
C02 AJS "AJS" 22/07/20	"DRAFT" - movement joint and reveal
C01 AJS "AJS" 09/06/20	UPDATED FROM POZZONI DRAWING

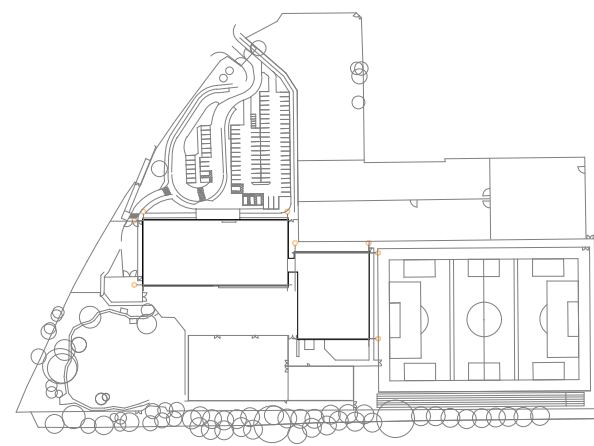

PROJECT	CHS South
PROPOSED ELEVATIONS - GA - Sheet 1	
As indicated @ A0	As indicated @ A0
DATE	09/06/20
BY	FS0765-BMD- ZZ-ZZ-DR-A
FOR CONSTRUCTION	5002 A1
03000 C04	