

HORIZONTAL CAVITY BARRIERS SHOULD BE PROVIDED AT ALL COMPARTMENT FLOORS AND VERTICAL CAVITY BARRIERS PROVIDED AT ALL DEMISE WALL/COMPARTMENT WALL JUNCTIONS, INCLUDING WITHIN THE UNITISED/SHADOW BOX GLAZING. PLEASE REFER TO WSP'S FIRE REPORT & 25 SERIES

WHERE NO COMPARTMENT WALLS OR FLOORS ARE LOCATED THE CAVITY BARRIERS SHOULD BE DIVIDED BY A MAXIMUM OF 20 METER CENTRES. CAVITY BARRIERS SHOULD BE PROVIDED IN LINE OF THE JUNCTIONS OF DEMISE PARTITIONS BETWEEN ALL APARTMENTS AND BETWEEN APARTMENTS AND CORRIDORS.

BARRIERS ALSO REQUIRED IN LINE OF THE JUNCTIONS OF ALL COMMERCIAL UNIT PARTY WALLS. CAVITY BARRIERS ARE REQUIRED ABOVE CROSS CORRIDOR DOORS.

LOAD BEARING ELEMENTS OF THE STRUCTURE WILL BE REQUIRED TO ACHIEVE A MINIMUM OF 120 MINUTES FIRE RESISTANCE. WHERE ONE ELEMENT OF STRUCTURE SUPPORTS OR CARRIES OR GIVES STABILITY TO ANOTHER, THE FIRE RESISTANCE OF THE SUPPORTING ELEMENT SHOULD BE NO LESS THAN THE MINIMUM PERIOD OF FIRE RESISTANCE FOR THE OTHER ELEMENT.

FOR T SHEET REFERENCES REFER TO CT DOCUMENT.

NOTES:

FOR AREA PLANS REFER TO 03 DRAWING SERIES

FOR FIRE COMPARTMENTATION DRAWINGS REFER TO 09 SERIES

FOR SLAB EDGE / SETTING OUT DRAWINGS REFER TO 15 SERIES DRAWINGS

FOR SECTION / ELEVATION BAY STUDIES REFER TO 22 DRAWING SERIES

FOR STAIR CORE DRAWINGS REFER TO 24 DRAWING SERIES

FOR DETAILS REFER TO 25 DRAWING SERIES

FOR INTERNAL WALLS DRAWINGS REFER TO 30 DRAWING SERIES

FOR EXTERNAL DOORS AND WINDOWS REFER TO 31 DRAWING SERIES

FOR INTERNAL WALL OPENINGS REFER TO 32 DRAWING SERIES

FOR BALUSTRADES / ARCHITECTURAL METAL WORK REFER TO 34 DRAWING SERIES

FOR FLOOR FINISH PLANS REFER TO 35 DRAWING SERIES

FOR ROOF FINISHES REFER TO 47 DRAWING SERIES

FOR KITCHEN DRAWINGS REFER TO 73 DRAWING SERIES

FOR BATHROOM DRAWINGS REFER TO 74 DRAWING SERIES

FOR ACOUSTIC INFORMATION SEE WSP ACOUSTIC REPORT NO 70051606-409

FOR DETAILED FIRE INFORMATION REFER TO WSP FIRE STRATEGY REPORT NO 70051606 (1002-Y-WSP-DES-131-0001)

ALL BALUSTRADES/HAND RAILS AND BALCONIES AND OPENABLE WINDOWS ARE TO COMPLY WITH APPROVED DOCUMENTS K, B AND OTHER APPLICABLE BUILDING REGULATIONS.

FOR STRUCTURAL INFORMATION REFER TO WSP STRUCTURAL ENGINEERS DRAWINGS PROJECT REFERENCE: 70020194

BLOCKWORK NOTES

MOVEMENT JOINT LOCATIONS TO BE CONFIRMED BY THE SPECIALIST SUB - CONTRACTOR - MOVEMENT JOINTS HAVE BEEN NOTIONALLY INDICATED @ MAX 6M CTS

WALL SLENDERNESS RATIO CALCULATIONS ARE TO BE CARRIED OUT BY AND CONFIRMED BY THE SPECIALIST SUB - CONTRACTOR.

ANY WIND POST REQUIREMENTS ARE TO BE CONFIRMED BY THE SPECIALIST SUB - CONTRACTOR

MOVEMENT / DEFLECTION DETAILS ARE TO BE CONFIRMED / DETAILED BY THE SPECIALIST SUB - CONTRACTOR

STRUCTURAL ENGINEER TO CONFIRM DEFLECTION HEAD DIMENSIONAL REQUIREMENT FOR EACH BUILDING

FOR PLOT 2 ELEVATIONS REFER TO DWG:

1002-A-CTA-DRG-21-ZZ-2000
1002-A-CTA-DRG-21-ZZ-2001
1002-A-CTA-DRG-21-ZZ-2002
1002-A-CTA-DRG-21-ZZ-2003

FOR PLOT 2 SECTIONS REFER TO DWG:
1002-A-CTA-DRG-21-ZZ-2050
1002-A-CTA-DRG-21-ZZ-2051

FOR SITE BOUNDARY INFORMATION REFER TO DWG:
1002-A-CTA-DRG-06-ZZ-0001

FOR SLAB EDGE SETTING OUT REFER TO DWG:


1002-A-CTA-DRG-15-GF-2000

FOR ACOUSTIC ZONING INFORMATION REFER TO

1002-A-CTA-DRG-31-ZZ-2000
1002-A-CTA-DRG-31-ZZ-2001
1002-A-CTA-DRG-31-ZZ-2002
1002-A-CTA-DRG-31-ZZ-2003

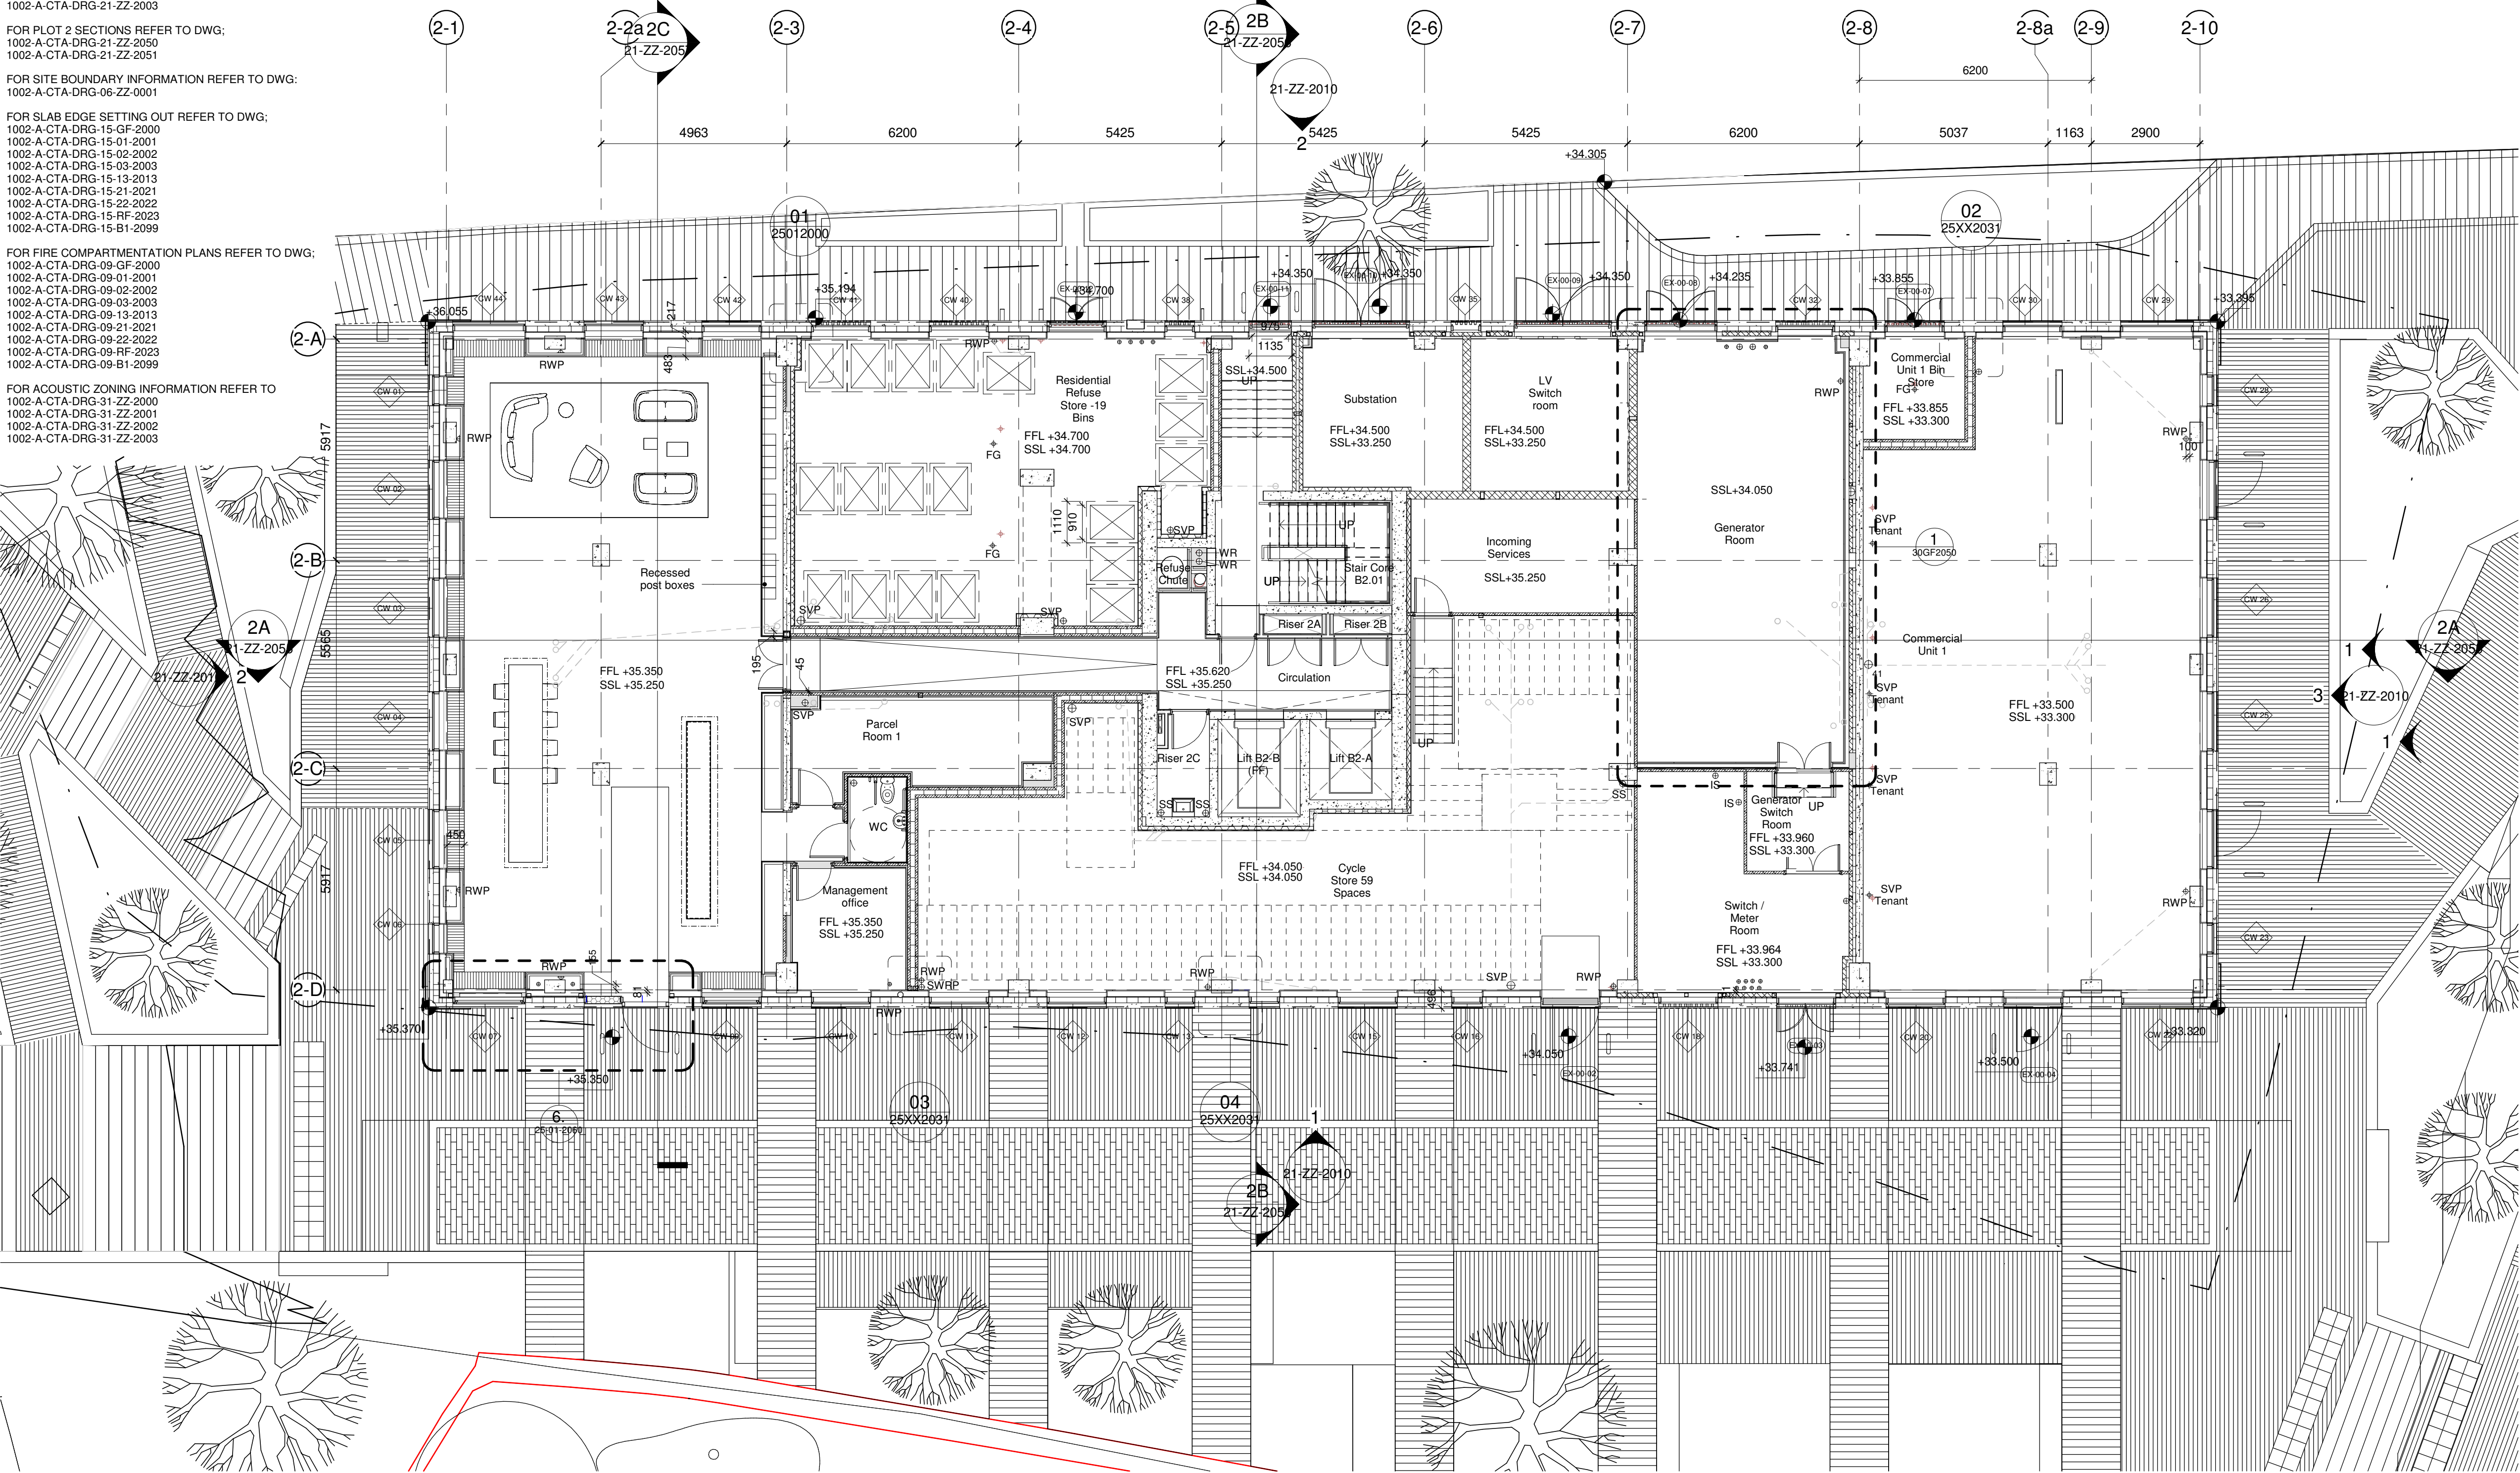

1

Level 0, BLOCK 02, ALL ZONES, GA

1 : 100

N



KEY PLAN

NOTES

THIS DRAWING MUST NOT BE SCALED.

ALL DIMENSIONS ARE TO BE VERIFIED AND CHECKED ON SITE. ANY DISCREPANCIES THAT ARE, OR BECOME APPARENT SHOULD BE REPORTED TO CHAPMAN TAYLOR.

AREAS INDICATED ARE APPROXIMATE GROSS INTERNAL AREA. THEY RELATE TO THE LIKELY AREAS OF THE BUILDING AT THE CURRENT STAGE OF DESIGN. ANY DECISIONS TO BE MADE ON THE BASIS OF THESE PREDICTIONS, WHETHER AS TO PROJECT VIABILITY, PRE-LETTING, LEASE AGREEMENTS, OR THE LIKE, SHOULD INCLUDE DUE ALLOWANCE FOR THE INCREASES AND DECREASES INHERENT IN THE DESIGN DEVELOPMENT AND BUILDING PROCESS.

© COPYRIGHT CHAPMAN TAYLOR 2019

PLEASE NOTE DESIGN REQUIREMENT: SCHEME TO COMPLY WITH NHBC STANDARDS 2018

AREAS IN ABEYANCE:



DENOTES SPECIFIC ITEM IN ABEYANCE

RWP - RAIN WATER PIPE
SVP - SOIL VENT PIPE
FG - FLOOR GULLY
SS - SUB STACK

C09	18.03.21	KD	FINAL CONSTRUCTION	PK
C08	16.02.21	KD	FINAL CONSTRUCTION	PK
C07	03.02.21	KD	FINAL CONSTRUCTION	PK
C06	18.01.21	KD	FINAL CONSTRUCTION	PK
C05	04.02.20	KD	Revised external envelope podium wall build-up - Construction Issue	PK
C04	06.12.19	KD	Drawing Update - Construction Issue	RR
C03	25.07.19	SG	Wall protection omitted, steps added to generator room. Parcel room added and annotation updated. Generator switch and Meter room reconfigured.	RR
C02	20.05.19	PK	Post box cupboard added. RWP position as instructed by WF updated. Blockwork amended to accommodate RWP improve thermal line around the bin store	RR
C01	14.01.19	ND	Levels adjusted/added. Overhead pipe runs indicated. Ext doors amended to open out.	RR
T01	21.12.18	SH	Parcel room layout amended to incorporate WC. Cycle storage and stair amended. Floor slab trenches omitted. Refuse door omitted and lining added to recess. Additional spot site level added. Blockwork wall in corridor updated to concrete. All amendments as per instructions.	PS
P02	09.11.18	PS	Landscape levels and slab levels clouded amended and changes to layout instructed by Westfield	RR
P01	05.10.18	ND	Preliminary Detailed Design - First Issue DRG	RR

REV	DATE	BY	DESCRIPTION	CHKD
-----	------	----	-------------	------

CLIENT




PROJECT

MeadowSide, Manchester

Land Bounded By Dantzic Street & Aspin Lane

ARCHITECT

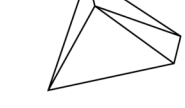

CHAPMAN TAYLOR

GLOBAL ARCHITECTS & MASTERPLANNERS

MANCHESTER STUDIO

Bas Warehouse

4 Castle Street, Castlefield

Manchester M3 4LZ

United Kingdom

T +44 (0)161 886 6500

E manchester@chapmantaylor.com

www.chapmantaylor.com

STRUCTURAL ENGINEER



WSP The Victoria, 150-152 The Quay,
Salford
Manchester
M6 3SP, UK
T +44 (0) 161 886 2400
http://www.wsp.com

SERVICES ENGINEER



WSP The Victoria, 150-152 The Quay,
Salford
Manchester
M6 3SP, UK
T +44 (0) 161 886 2400
http://www.wsp.com

DRAWING TITLE

PLAN

BLOCK 02, ALL ZONES - LEVEL GF

GENERAL ARRANGEMENT

Scale 1 : 100

1	5	10M
---	---	-----

INTERNAL JOB NO	ISSUE DATE	ORIGINATOR	TYPE	SERIES	LEVEL	SERIAL	REVISION
-----------------	------------	------------	------	--------	-------	--------	----------

C340AMM	09.11.2018	ND	RR	S4	02		
---------	------------	----	----	----	----	--	--

1002 - A - CTA - DRG - 20 - GF - 2000 - C09