



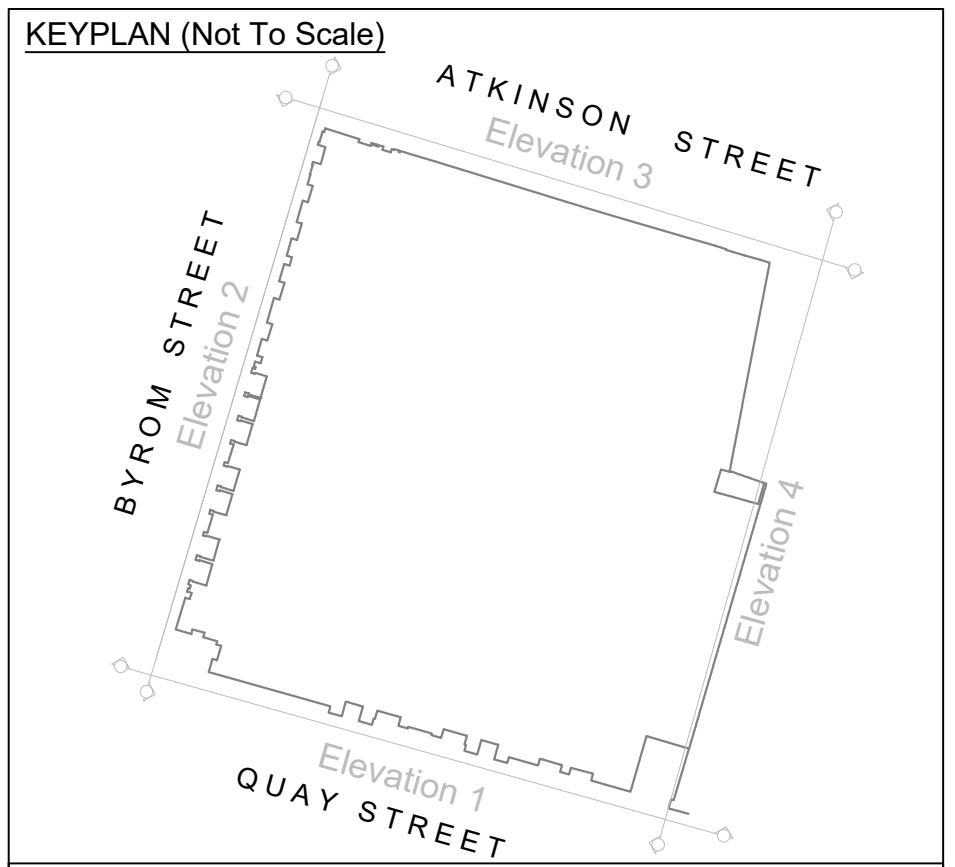

ABBREVIATIONS		LEGEND		(WHERE APPLICABLE)
BOLLARD	B	PARAPET HEIGHT	PTH	
BRICKWORK	CKWK	PARALLEL CEMENT	PTL	
COVER LEVEL	C	RIDGE LEVEL	RID	
EAVES LEVEL	EAV	ROOF LEVEL	RWL	
GULLY	G	RAIN WATER PIPE	RWP	
GULLY CHANNEL	GC	SOFFIT LEVEL/HEIGHT	SOL/SOCH	
INVERT LEVEL	IL	SOIL / VENT PIPE	SVP	
LOW LEVEL WALL	LLW	UNABLE TO LIFT	UTL	
MANHOLE	MH	UNABLE TO SURVEY	UTS	
BUILDING				
ARCH SPRINGER HEIGHT	ASH	ARCH SPRINGER LEVEL	ASL	
ARCH HEAD HEIGHT	AHH	ARCH HEAD LEVEL	AHL	
ACCESS HATCH	AH	HOSE REEL	HR	
ACCESS PANEL	AP	RADIATOR	Rd	
COLUMN	COL	SKYLIGHT	SL	
CUPBOARD	CBD	SERVICE RISER	SVR	
ELECTRICAL BOX	EB	VENTILATION	VT	
FIRE ALARM	FA	WASH BASIN	WB	
FIRE HYDRANT	FH	DRYWET RISER	DR/WR	
HIGH LEVEL WINDOW	HLW	WATER TANK	WT	
SOFFIT HEIGHT	SOH	SOFFIT LEVEL/HEIGHT	SOL/SOCH	
TOP OF WALL (HEIGHT)	TW 2.00m	TOP OF WALL (LEVEL)	TW 10.00	
LOW LEVEL WALL (HEIGHT)	LLW 2.00m	LOW LEVEL WALL (LEVEL)	LLW 10.00	
FLOORS				
FLOOR LEVEL (Visible)	FL	PLINTH (HEIGHT)	PL 0.10m	
FLOOR LEVEL (Structural)	SFL	PLINTH (LEVEL)	PL 10.00	
FLOOR LEVEL (False/Raised)	RFL	RAMP / STAIRS DIRECTION	↑ / ↓	
BEAMS AND CEILINGS				
FLOOR TO BEAM SOFFIT HEIGHT	BH	BEAM SOFFIT LEVEL	BSL	
BEAM HEAD HEIGHT	BHH	BEAM HEAD LEVEL	BHL	
FLOOR TO CEILING HEIGHT	<u>2.00</u>	CEILING LEVEL	CL 10.00	
STRUCTURAL CEILING HEIGHT	<u>SC 2.00</u>	STRUCTURAL CEILING LEVEL	SC 10.00	
ARCH CEILING SPRINGER HEIGHT	CSH	ARCH CEILING SPRINGER LEVEL	CSL	
ARCH CEILING HEAD HEIGHT	CHH	ARCH CEILING HEAD LEVEL	CHL	
FALSE CEILING	FC	STRUCTURAL CEILING	SC	
DOORS				
THRESHOLD HEIGHT	TH	THRESHOLD LEVEL	THL	
DOOR HEAD HEIGHT	DH	DOOR HEAD LEVEL	DHL	
ARCH DOOR SPRINGER HEIGHT	DSH	ARCH DOOR SPRINGER LEVEL	DSL	
WINDOWS				
FLOOR TO CILL HEIGHT	C-F	WINDOW CILL LEVEL	WCL	
CILL - HEAD HEIGHT	C-H	WINDOW HEAD LEVEL	WHL	
ARCH SPRINGER HEIGHT	C-ASH	CILL - ARCH HEAD HEIGHT	C-AHH	

REV.	NOTES	DWN	DATE

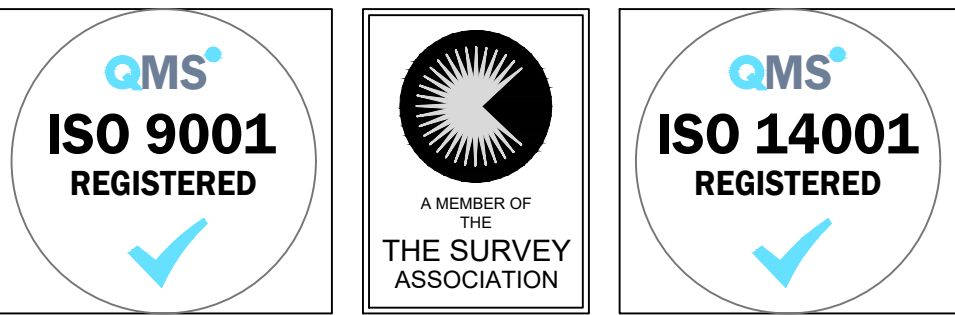

Notes:

- Grid and levels relate to OS GPS Active Network.
- Windows measured to internal reveal unless stated.
- Doors measured to leaf unless structure exposed or stated.
- Drawing Plotted Aligned To Back Of Iron.
- Survey Scale 1:50 Presentation Scale 1:75

Maltby Surveys Ltd



2 QUEENS ROAD
HAYWARDS HEATH
WEST SUSSEX
RH16 1EB


Tel: 01444 416246
Fax: 01444 417697
E-Mail: contact@maltbysurveys.com
WebSite: <http://www.maltbysurveys.com>

SURVEYED	MT	CLIENT
DRAWN	TM	AMBASSADOR THEATRE GROUP
CHECKED	AM	
 RICS		SCALE
		1/75 (A1 Sheet)

MANCHESTER OPERA HOUSE, M3 3HP

ELEVATION 4

Job No	Rev	Drawing Number
18/212		18/212/304
Date :	Oct. 2019.	

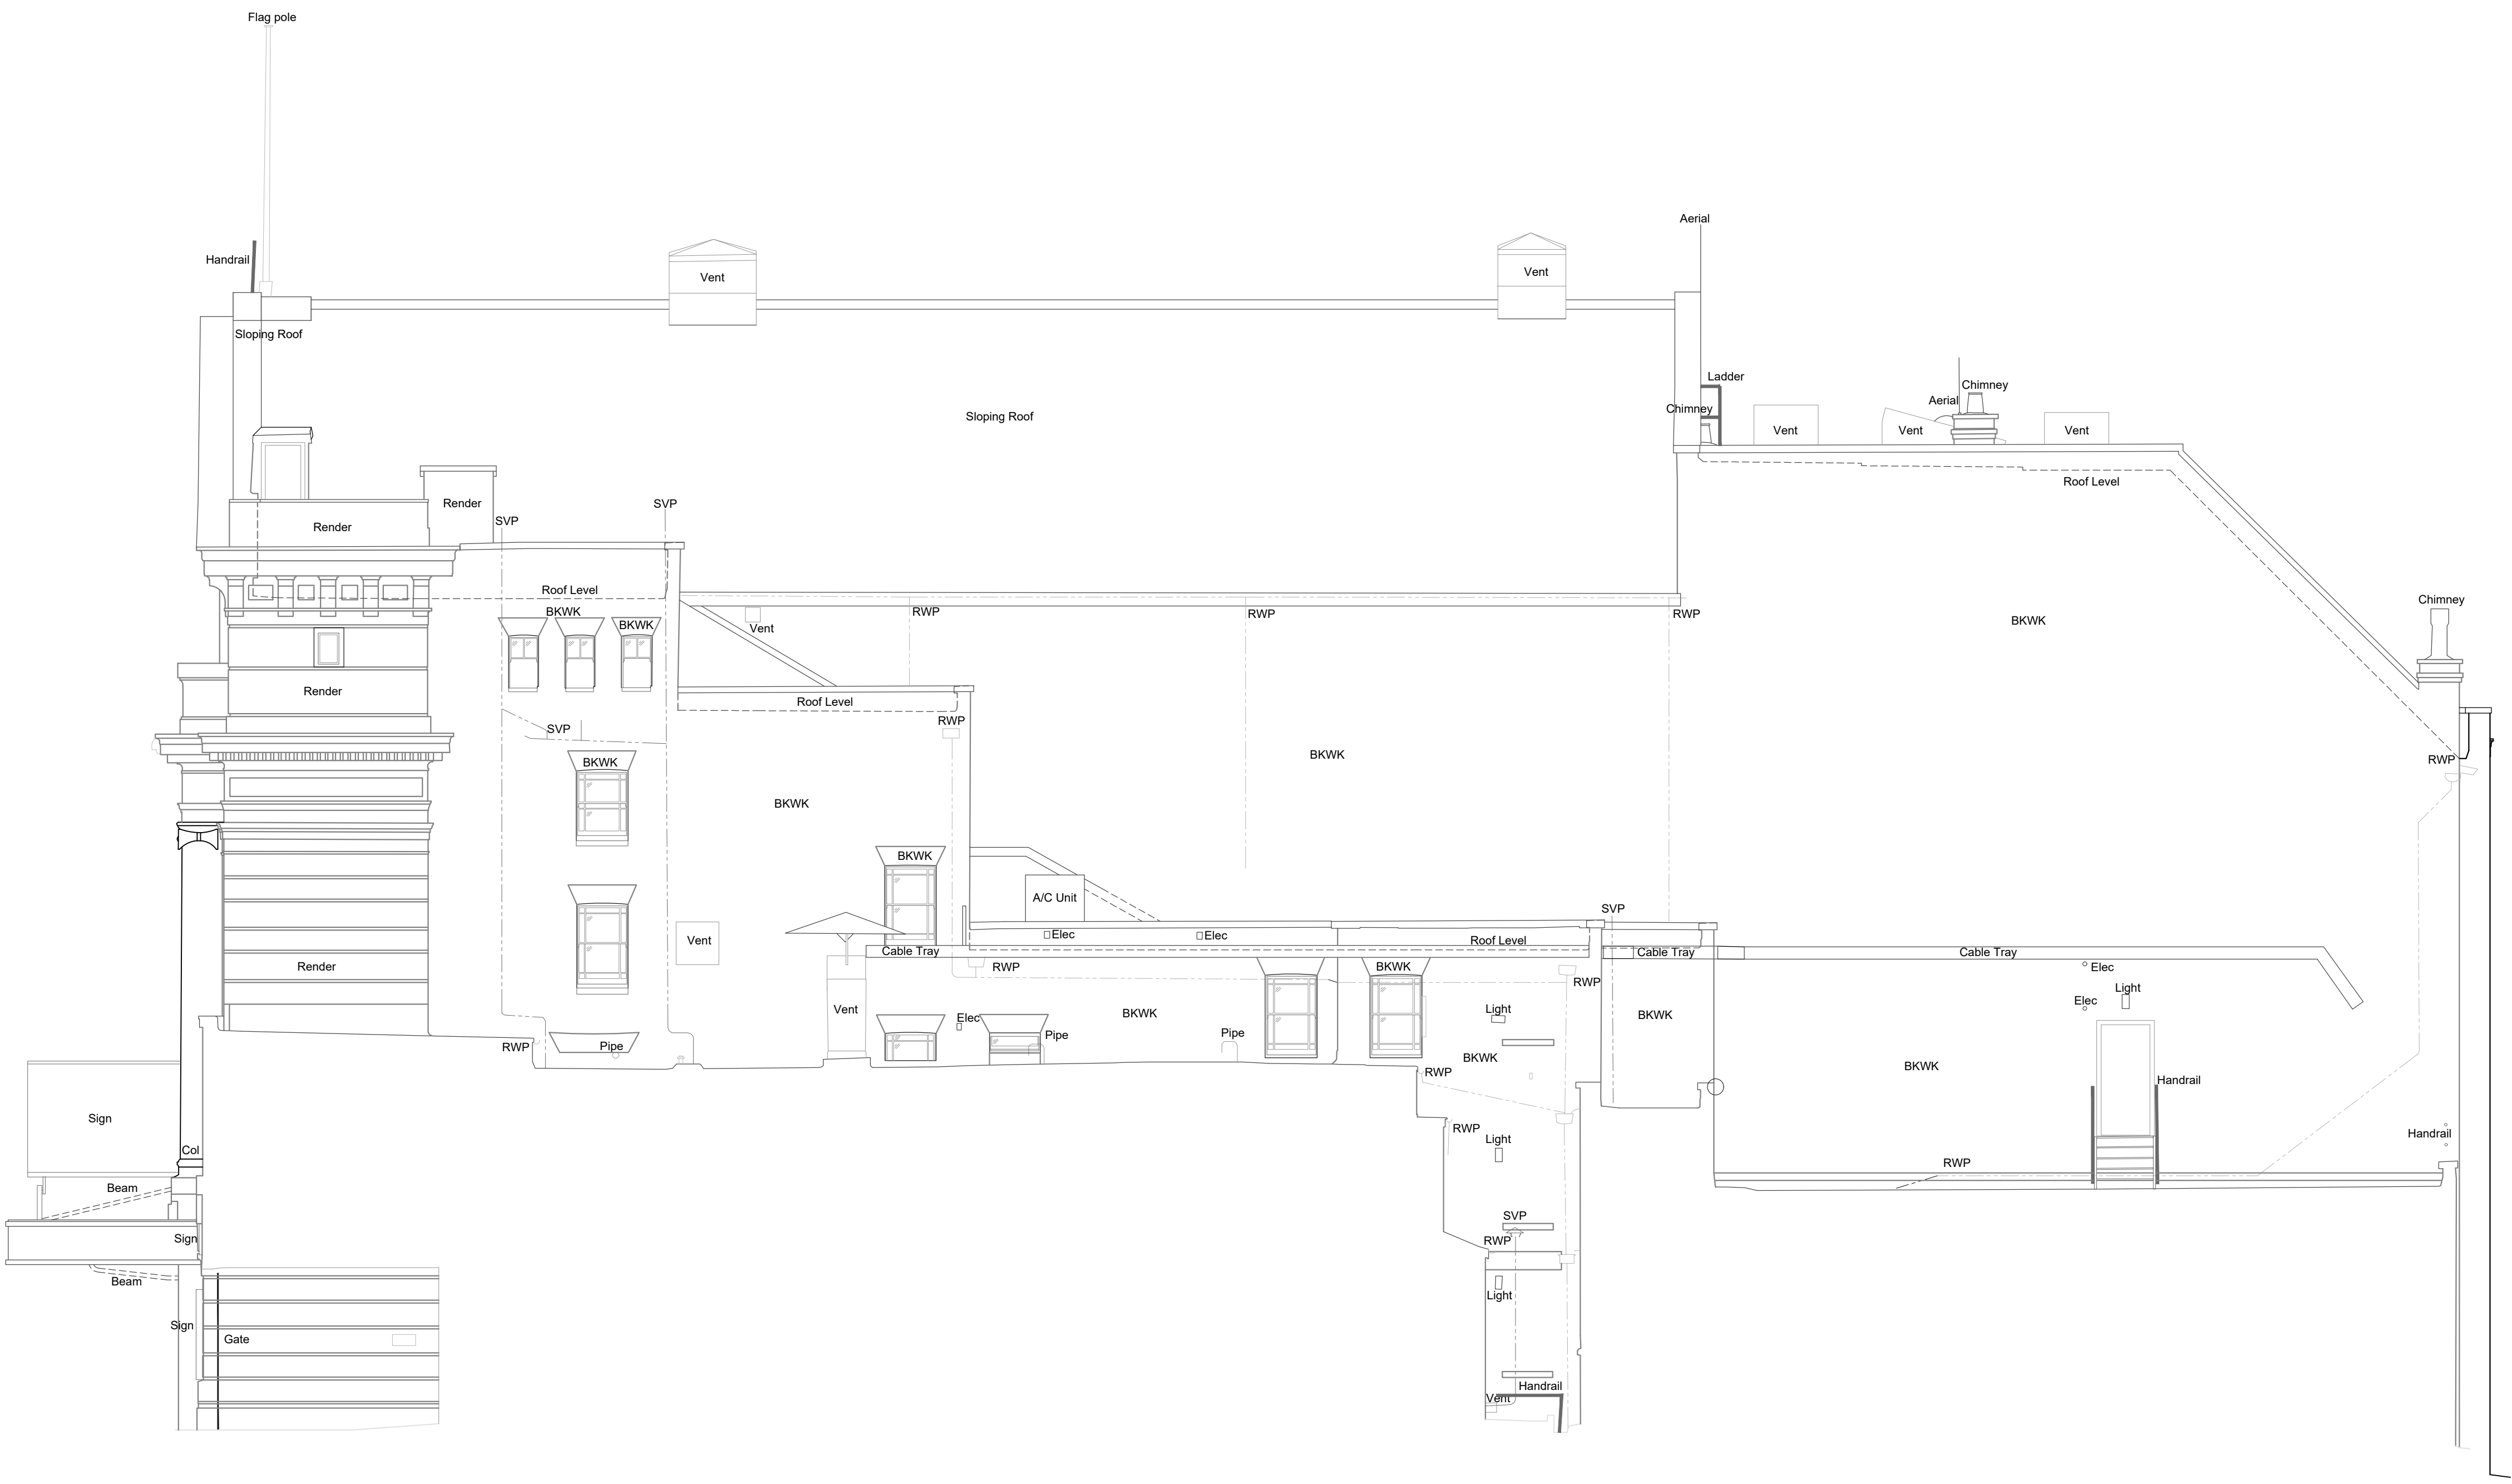

Datum 30.00m

ELEVATION 4

