


P:\2017\1703 KAMPUS01 CAD\02 SHEET LAYOUT\CONSTRUCTION_STAGE_5\1703-EXA-00-GF-DR-L-712.DWG

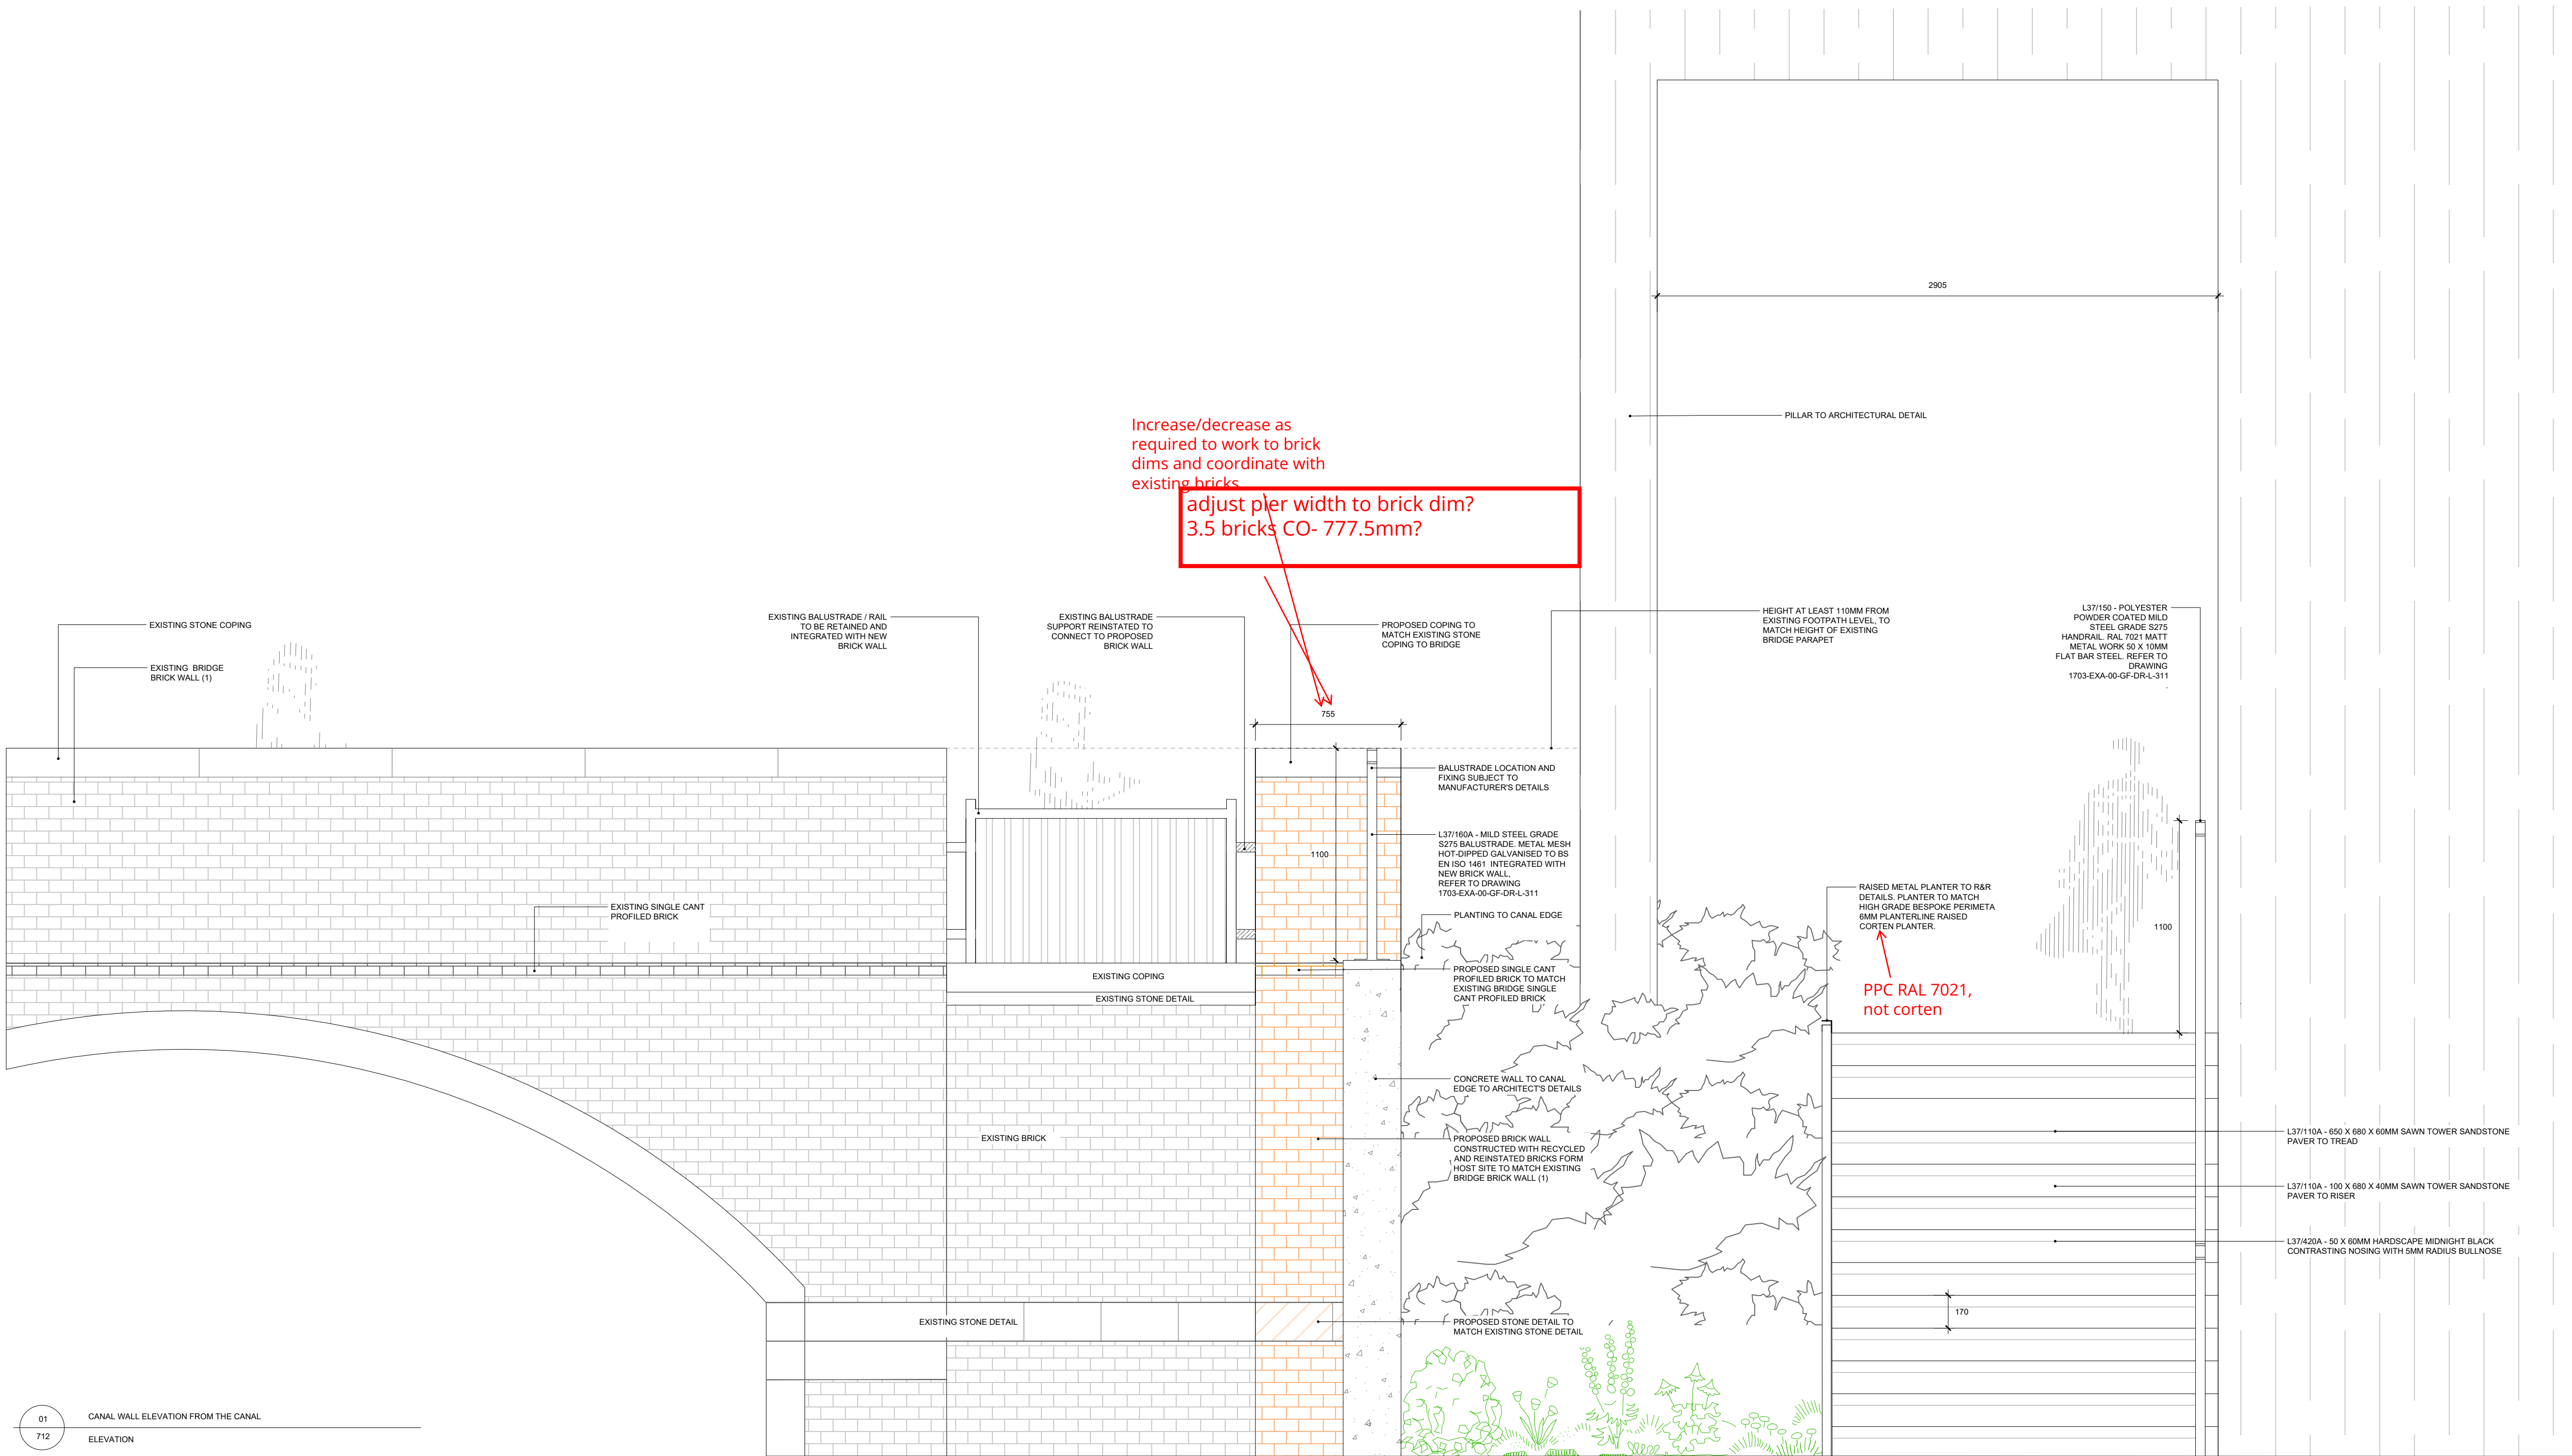

No dimensions are to be scaled from this drawing.
All dimensions are to be checked on site.
Area measurements for indicative purposes only.

This drawing is the property of Exterior Architecture Ltd.
No part of the drawing may be reproduced in any manner
without permission from Exterior Architecture Ltd.

Client

Mount Anvil

shedkm
no comment 29.10.19

----	----	----
----	----	----
Rev	INITIAL ISSUE Description	18.10.2019 Date

EXTERIOR
ARCHITECTURE

LONDON: Studio 1S, Hewlett House, Havelock Terrace,
London, SW8 4AS

MANCHESTER: Studio 537, The Royal Exchange, St Anns
Square, Manchester, M2 7DH

E-Mail: office@exteriorarchitecture.com
Web: www.exteriorarchitecture.com

Project title

KAMPUS

Drawing title

CANAL ELEVATION FROM THE CANAL

Issued By	Manchester	T: 0161 850 8101
Scale	1:20 @ A1	Drawn ExA
Status	CONSTRUCTION/STAGE 5	Checked SPL
Date	18.10.2019	Approved JM

Drawing number	Revision
1703-EXA-00-GF-DR-L-712	-

