


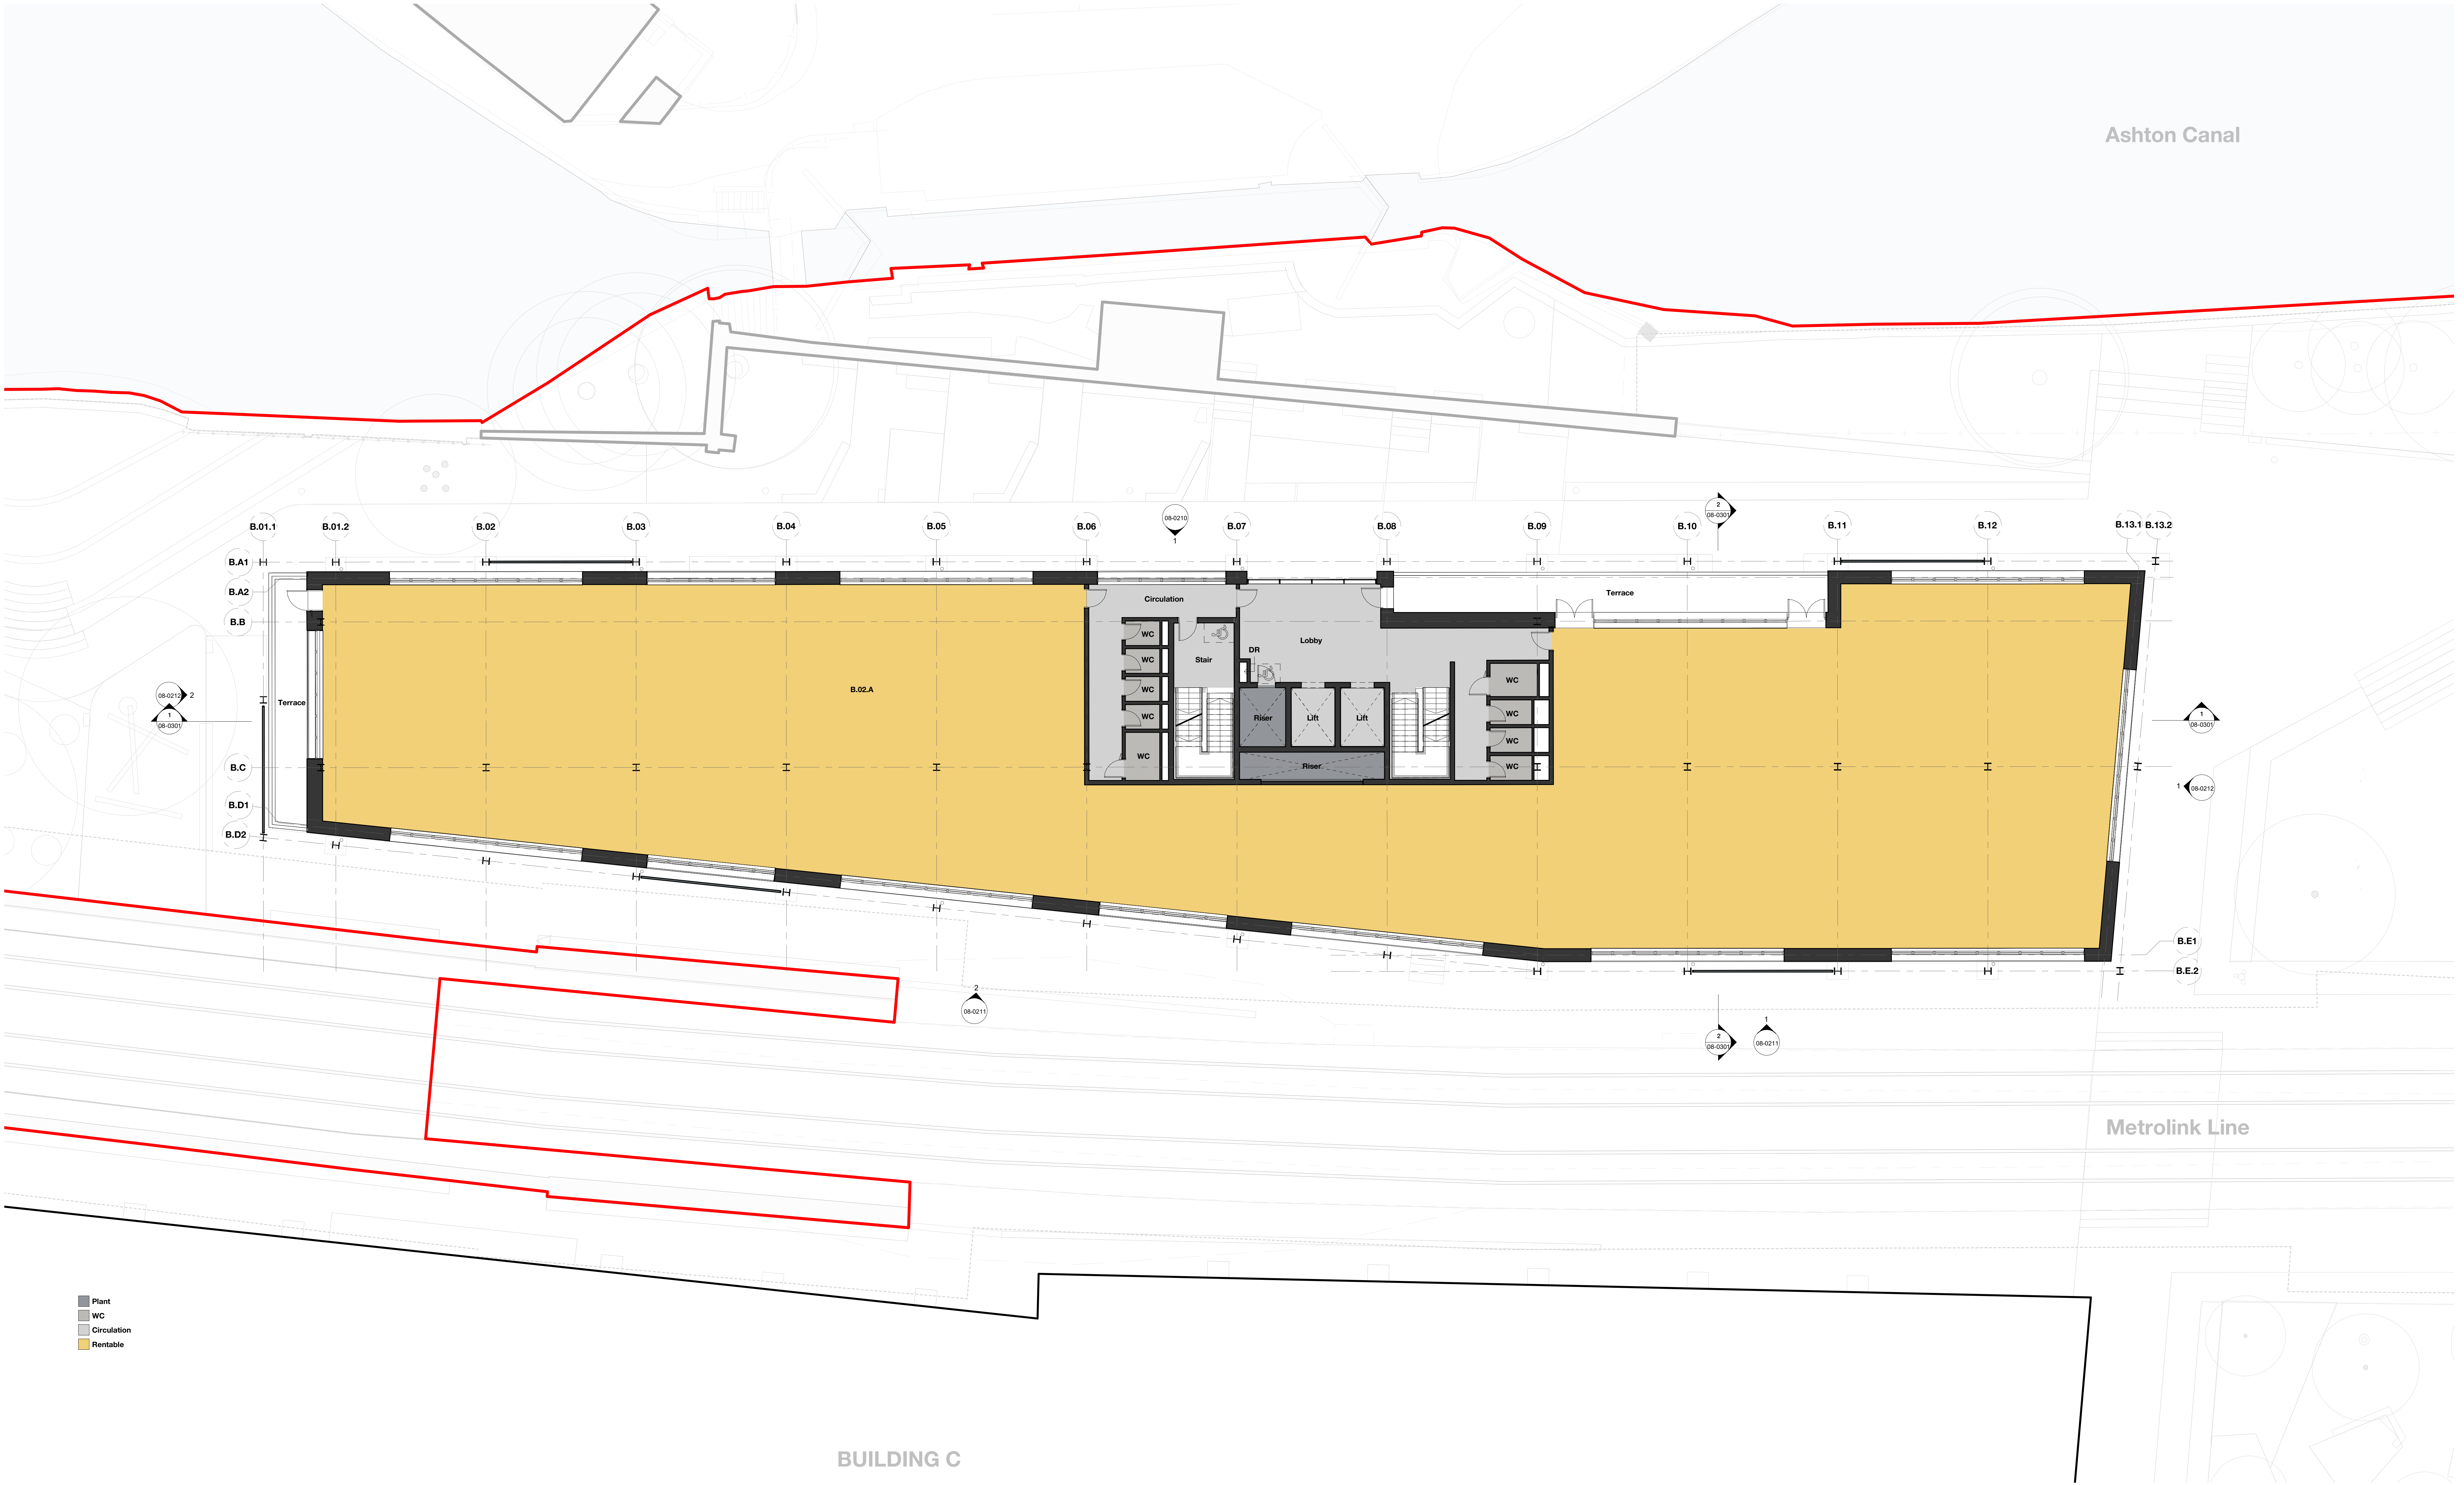

BUILDING C