



External Terrace Lighting - Technical Submittal (TSE)

Project: Angel Meadows, Plot 5
Project No: MC1102
TSM No: MC1102/TSE006
Revision: -
Date: 21/11/2019

Ameon Limited Unit 9-10 Olympic Court
Boardmans Way
Whitehills Business Park
Blackpool
FY4 5GU

Tel: 01253 760160

Fax: 01253 760150

Email: enquiries@ameon.co.uk



CARBONCONSULTANTS



ameon

Building Services Engineering

Project : Angel Meadows

Luminaire Reference LT1



Manufacturer	- Light Distribution
Range	- Bricky
Description	- Recessed wall light 316 stainless IP65
Control Gear	- HF
Light Source	- LED 3K 11W
Dimensions	- 210 x 91 x 93 (Mounting pot included)
Output	- 850lm

Project : Angel Meadows


Luminaire Reference LT2



Manufacturer	- Light Distribution
Range	- IP67 LED tape
Description	- IP67 LED tape
Control Gear	- Remote PSU required
Light Source	- LED 4.8W/m 3K
Dimensions	- 8mm
Output	- 500lm per m

NOTES:
All dimensions must be checked on site and not scaled from this drawing.

Ref.	Date	Revisions	By
P01	22.08.19	PRELIMINARY ISSUE	B.C.

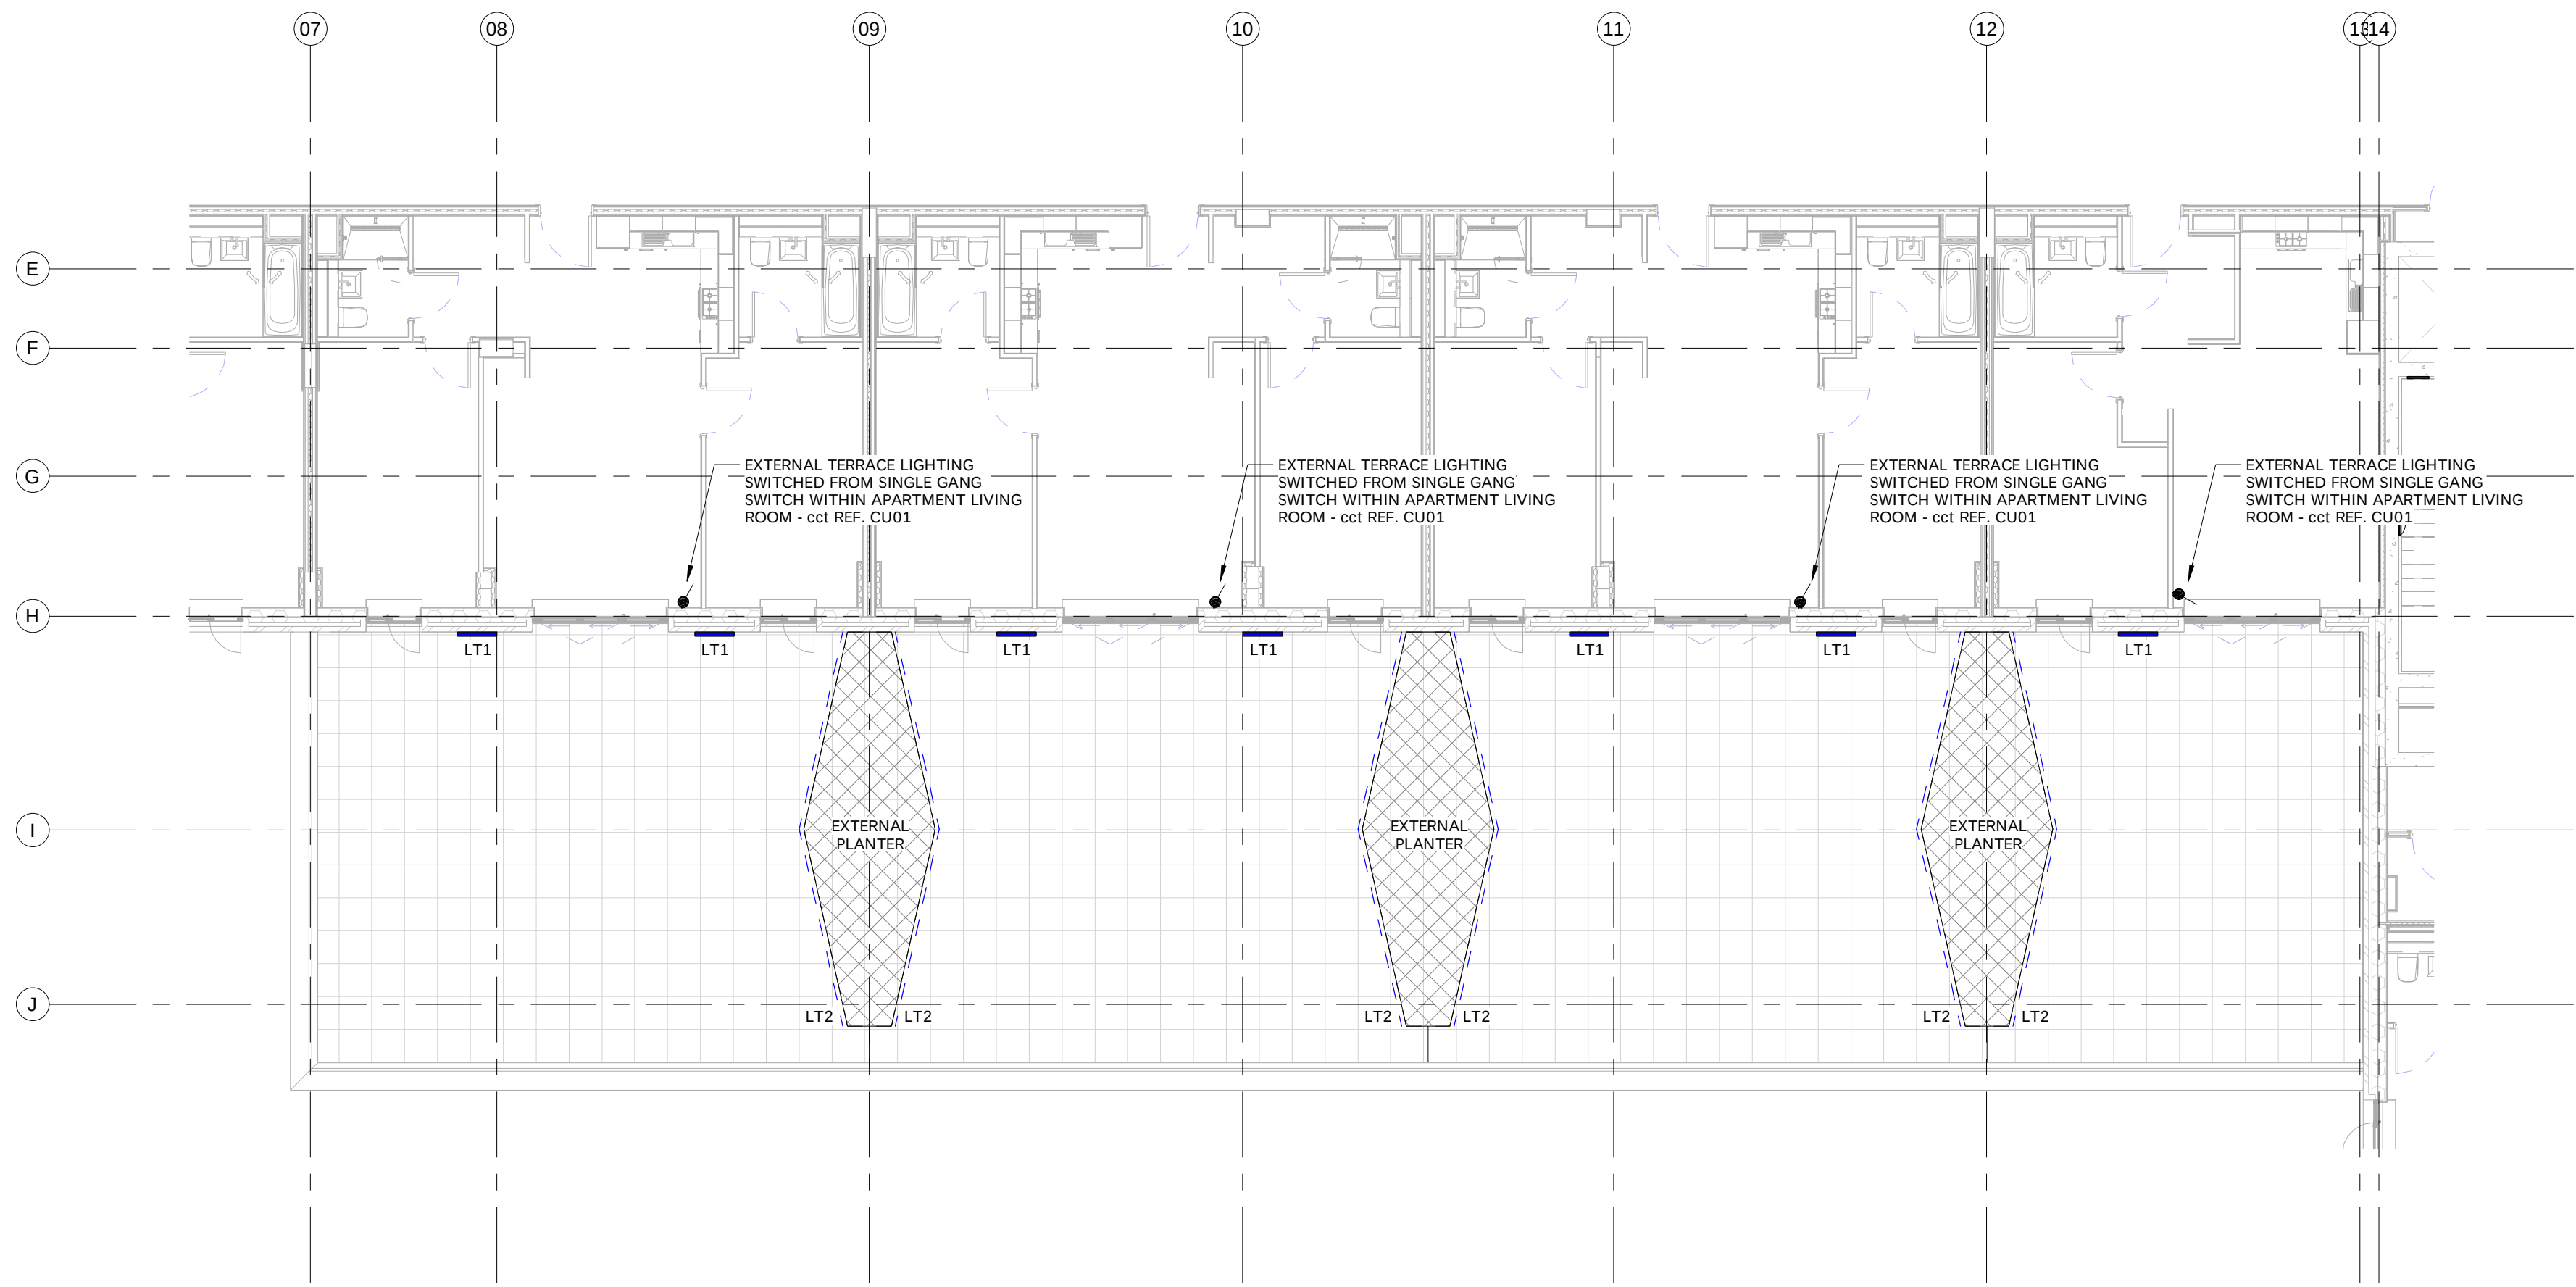

- GENERAL NOTES:
1. ALL DIMENSIONS ARE IN MILLIMETRES UNLESS OTHERWISE INDICATED.
 2. THIS DRAWING IS TO BE READ IN CONJUNCTION WITH THE DISTRIBUTION BOARD SCHEDULES AND LIGHTING TECHNICAL SUBMITTALS.
 3. ARCHITECT TO CONFIRM SETTING OUT LOCATIONS OF ALL FIXTURES.

EXTERNAL LIGHTING LEGEND - TERRACE:


- LT1 EXTERNAL LED WALL MOUNTED LUMINAIRE
- FITTING TYPE TBC
- LT2 EXTERNAL LED PLANTER LUMINAIRE
- FITTING TYPE TBC

1 LEVEL 02 - TERRACE EXTERNAL LIGHTING
1 : 100

ameon
Building Services Engineering

Unit 9-10 Olympic Court, Boardmans Way,
Whitehills Business Park, Blackpool, FY4 5GU
Tel: 01253 760160
Fax: 01253 760150
E-mail: info@ameon.co.uk

PRELIMINARY

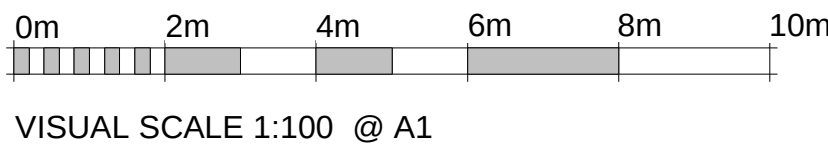

Client	Job Title	Drawing Title	Date
	ANGEL MEADOWS PLOT 5	LEVEL 02 EXTERNAL TERRACE LIGHTING LAYOUT	AUGUST 2019
			Scale @ A1 As indicated
			Drawn by B.C.
			Drawing Number MC1102-63-2-E008
			Revision P1