


Legend	
 Timber Cladding	5.99 m ²
 Length Check	18.61 m
 Timber Reveal / Flashing	18.52 m

VISUAL SCALE 1:100 @ A1

SECTIONAL ELEVATION

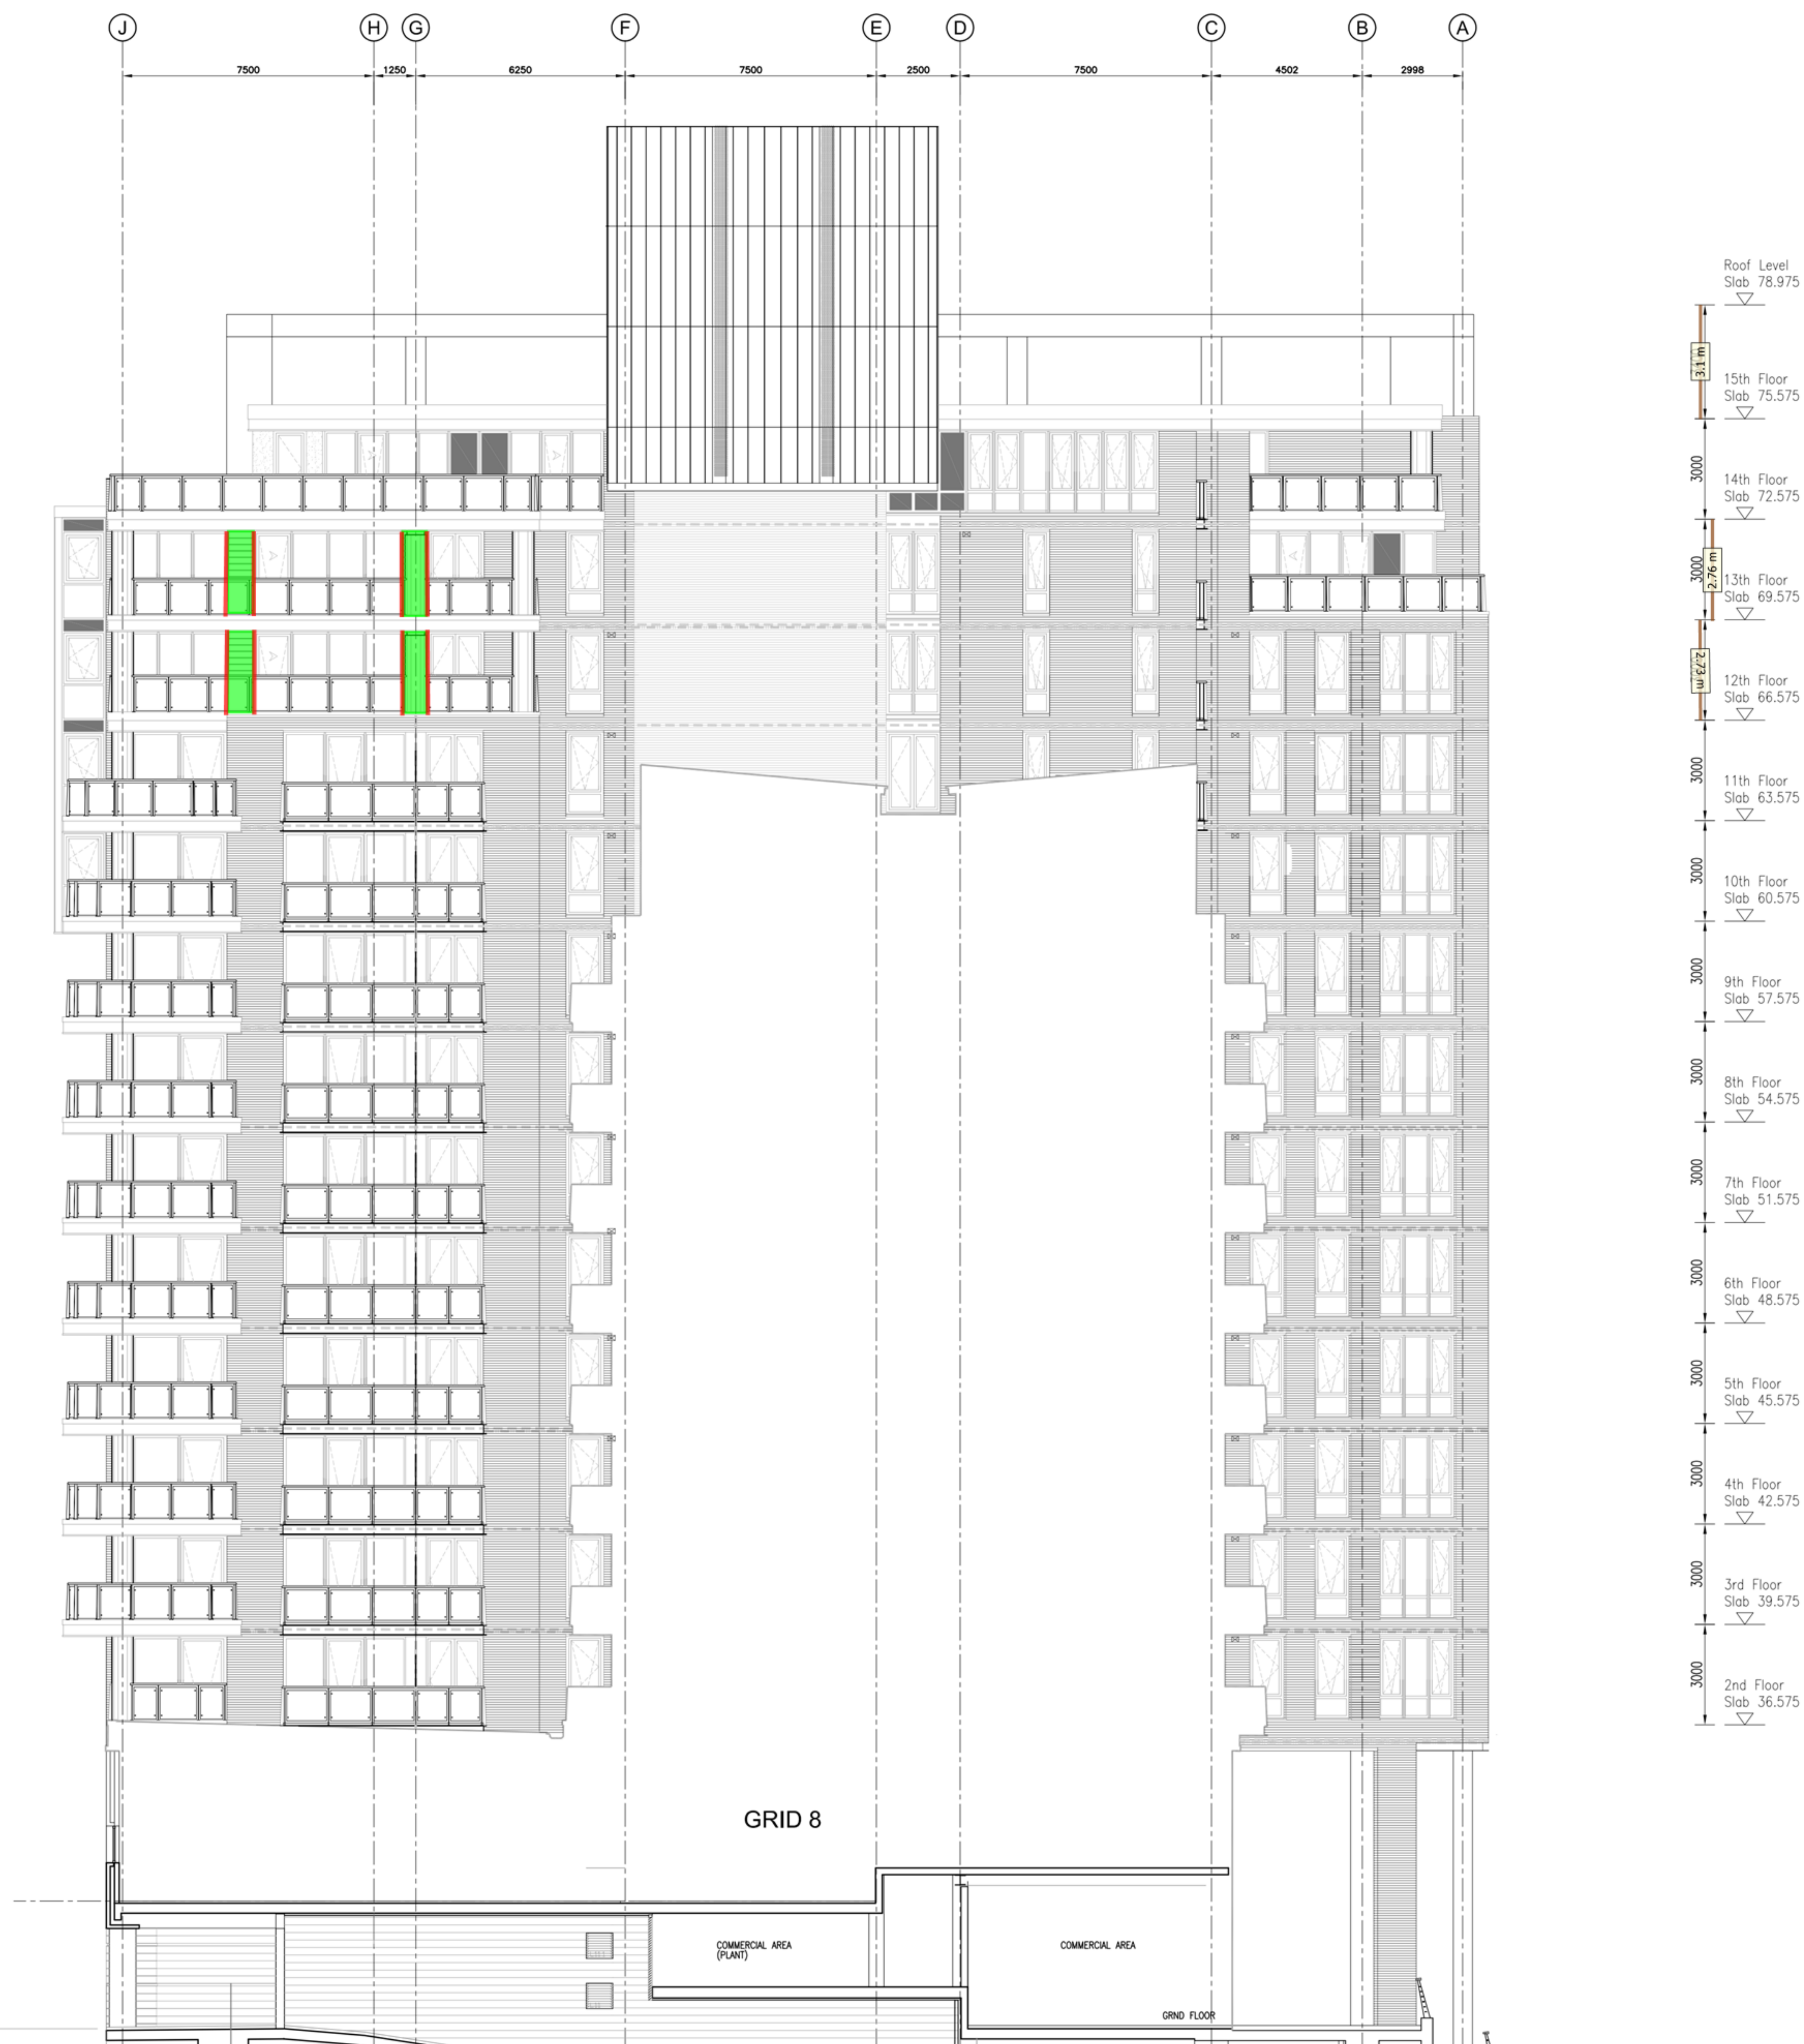

© This Drawing and its contents are strictly the copyright of Thomasons

GENERAL NOTES

1. DRAWINGS ARE TO BE READ IN CONJUNCTION WITH ALL RELEVANT SPECIFICATIONS, ENGINEERS, ARCHITECTS & SERVICES DRAWINGS, INCLUDING APPROVED BUILDERS WORK DRAWINGS, CONTRACTOR TO NOTIFY ENGINEER OF DISCREPANCIES BETWEEN STRUCTURAL DRAWINGS AND SPECIFICATIONS OR OTHER DRAWINGS.
2. ALL DIMENSIONS ARE IN MILLIMETRES UNLESS NOTED OTHERWISE.
3. DO NOT SCALE FROM THE DRAWINGS OR THE COMPUTER DIGITAL DATA, ONLY FIGURED DIMENSIONS ARE TO BE USED.
4. THE CONTRACTOR SHALL BE RESPONSIBLE FOR THE DESIGN, FABRICATION, ERECTION AND REMOVAL OF ALL TEMPORARY WORKS AND SHALL PROVIDE ALL TEMPORARY BRACING AS NECESSARY TO MAINTAIN STRUCTURAL STABILITY DURING CONSTRUCTION.
5. IF THE CONTRACTOR CONSIDERS THAT HE DOES NOT HAVE SUFFICIENT INFORMATION TO WORK TO THE DETAIL SHOWN ON THE DRAWING, HE SHOULD CONTACT THE ENGINEER.

CDM DESIGNER'S RISK ASSESSMENT

THOMASONS ASSUME THAT THE CONTRACTOR IS COMPETENT IN MATTERS OF HEALTH & SAFETY AND IS AWARE OF ALL THE NORMAL RISKS ASSOCIATED WITH CONSTRUCTION OF THE TYPE SHOWN ON THIS DRAWING. REMAINING UNUSUAL RISKS ARE :-

	CHK
CONSTRUCTION	

CONSTRUCTION

1.	
2.	
3.	

MAINTENANCE / CLEANING

1.	
2.	
3.	

DECOMMISSIONING / DEMOLITION

1.	
2.	
3.	

P1	FOR INFORMATION	SPH	18.11.20
Rev	Description	By	Date



THOMASONS
17 Brewery Yard, Deva City Office Park, Trinity Way
Manchester M3 7BB | Tel : 0161 839 3900

LEFT BANK, SPINNINGFIELDS
MANCHESTER

BLOCK A2
ELEVATION Grid 8

Status

PRELIMINARY

Drawing No.

10543 - 118

Revision

P1

Scale	Size	Drawn	Date	Chkd	Passed
1:100	A1	SPH	NOV 20	AL	-