


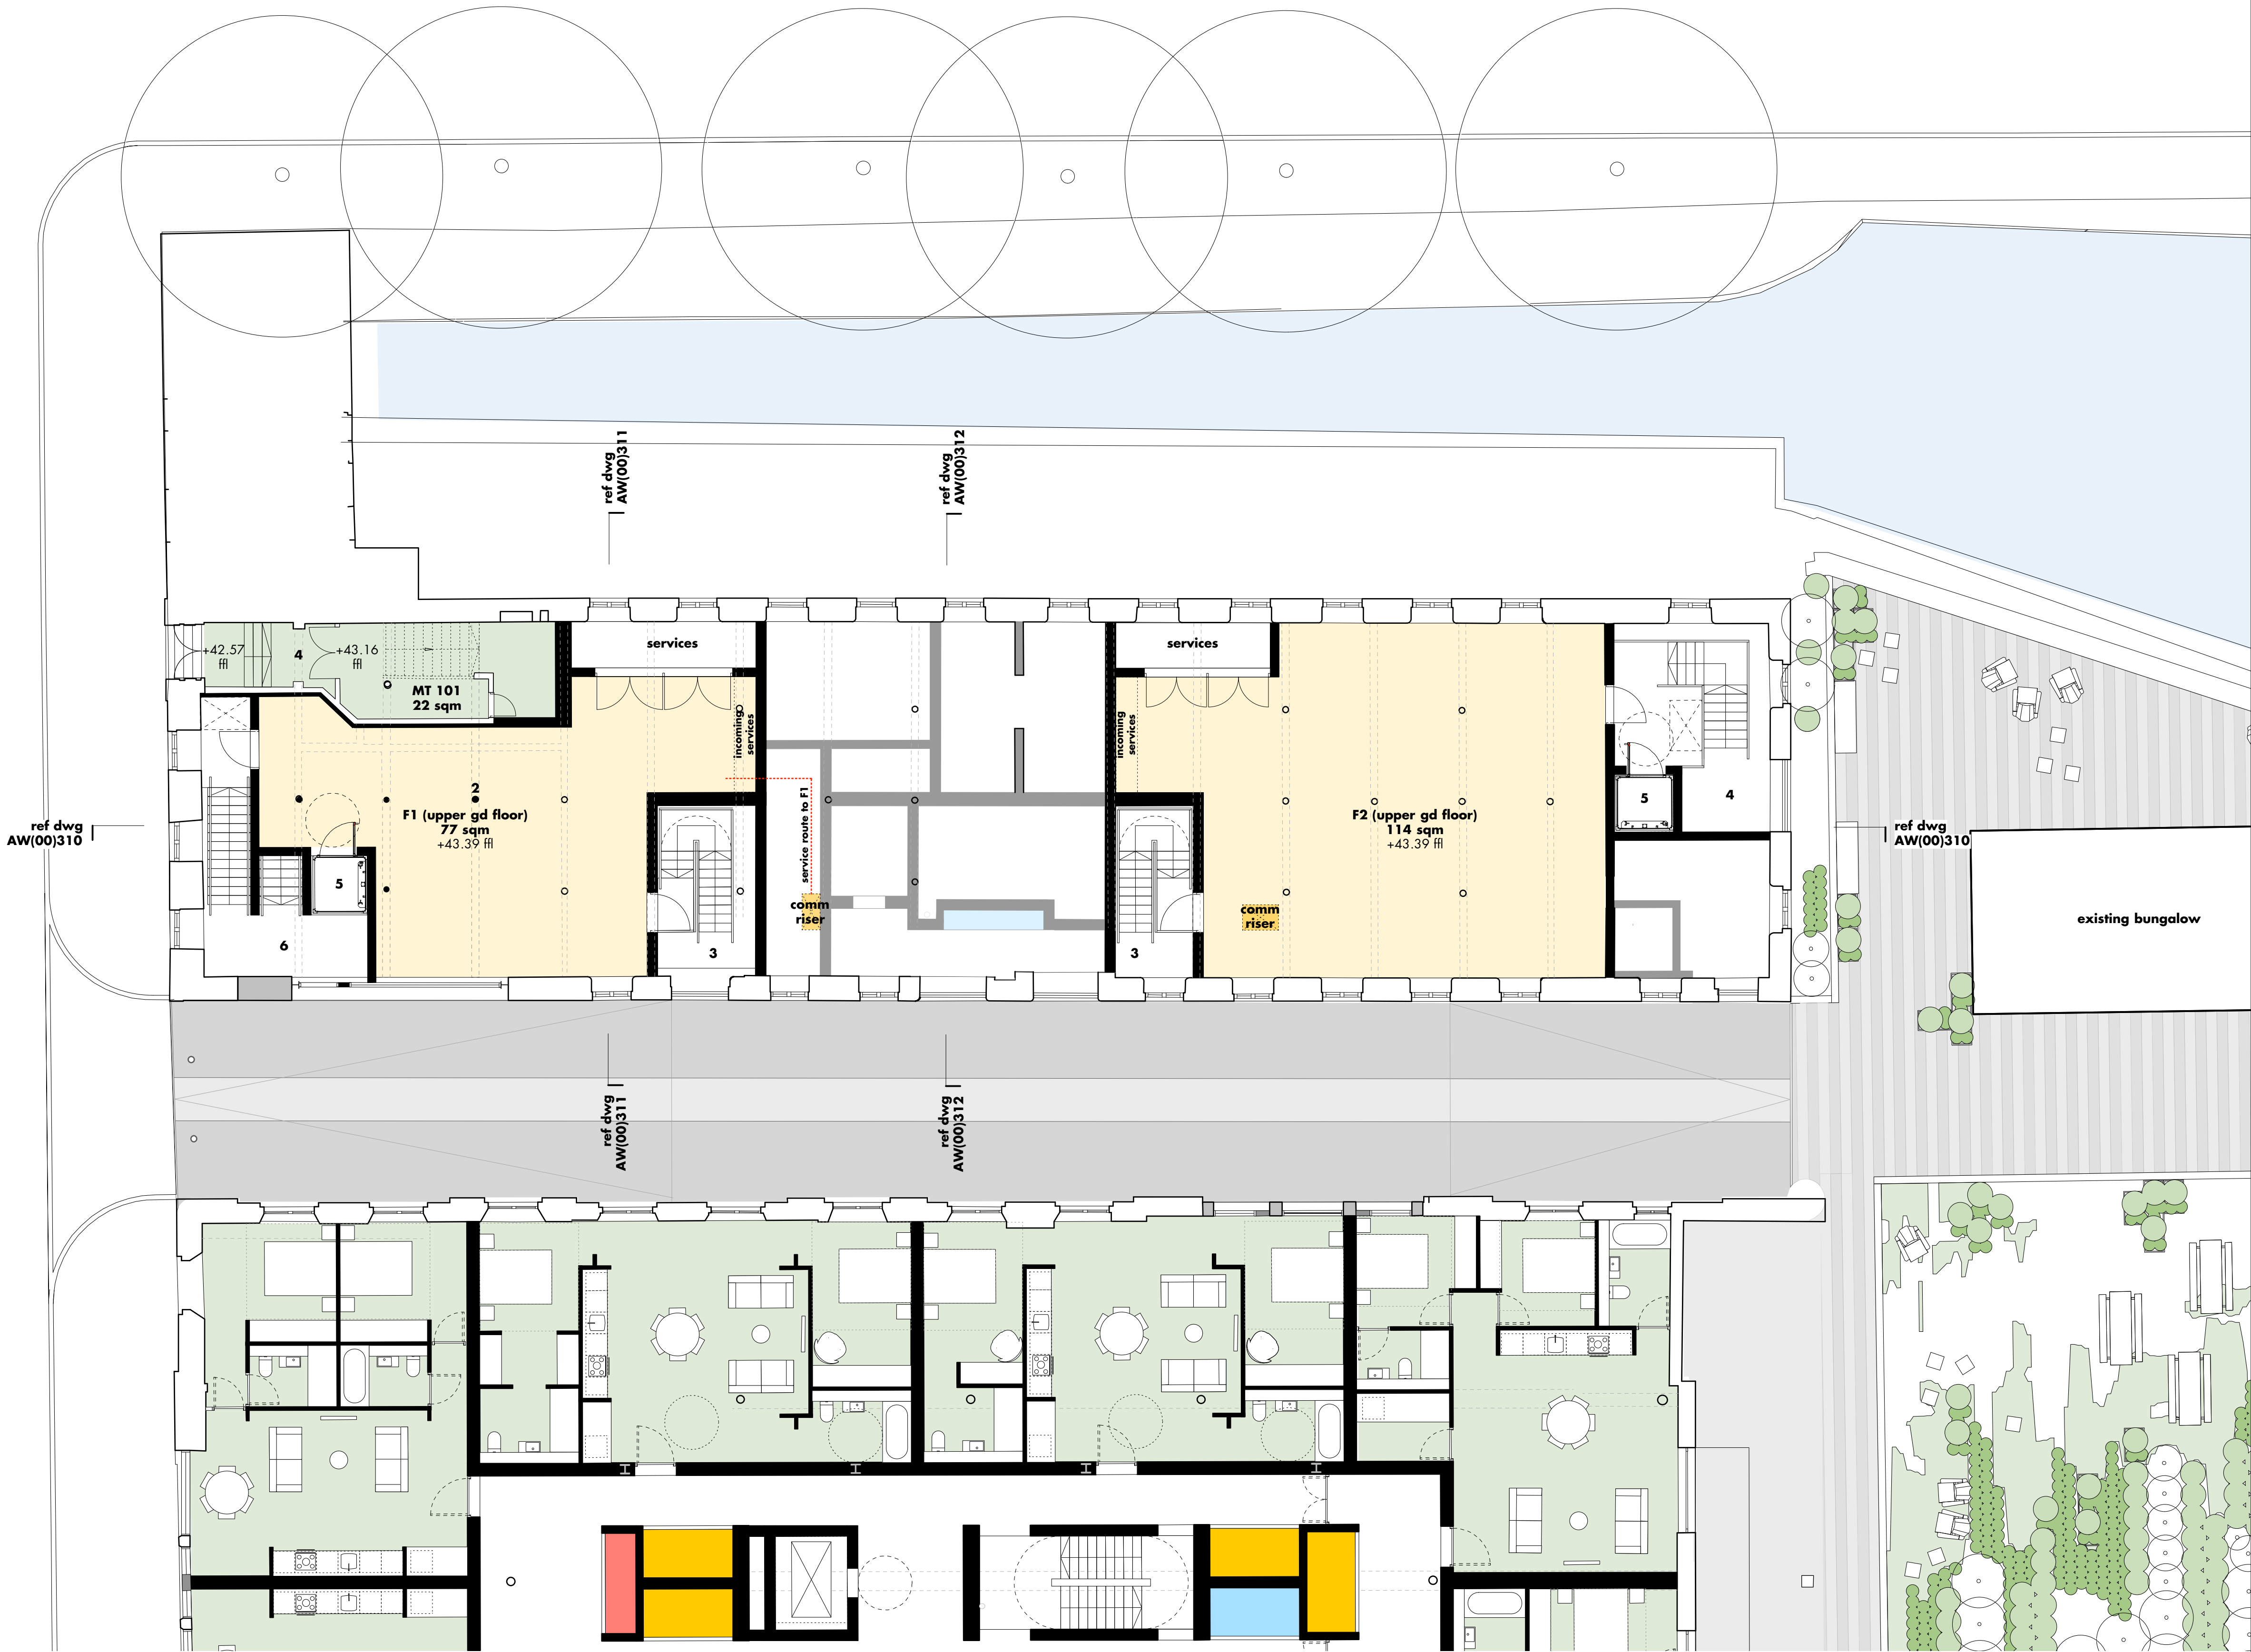

- 1 existing columns
- 2 new columns to match existing
- 3 escape stairs serving units G1/G2 (basement) + F1/F2 (upper ground)
- 4 access stairs to residential unit MT101
- 5 platform lift
- 6 ground entrance below

- external wall re-instated
- high level exhaust location



g • planning re-issue - managerial offices retained	xx.08.17 • hlm • ms
f • planning issue	09.02.17 • hlm • ms
e • planning issue	20.01.17 • ch • hlm
d • draft planning issue	14.12.16 • ch • hlm
c • draft planning issue	10.11.16 • hlm • ms
b • work stage 2	28.07.16 • hlm • ms
a • draft work stage 2	14.07.16 • ajd • hlm
- • first issue	27.05.16 • hlm • ms
rev • description	issued • drawn • checked

shedkm	+44 (0)151 709 8211
	+44 (0)207 253 8881
project	kampus • listed buildings
client	ASDL
drawing number	AW(00)142g
scale	100 @ a1
status	work stage 3

proposed ga plan • minto upper gd floor

do not scale from this drawing • all dimensions are to be set out and checked on site prior to starting construction • any discrepancy found between information given on this drawing and that given elsewhere or recorded on site shall be brought to the attention of the project architect immediately

proposed ga plans • minto + turner ground floor