




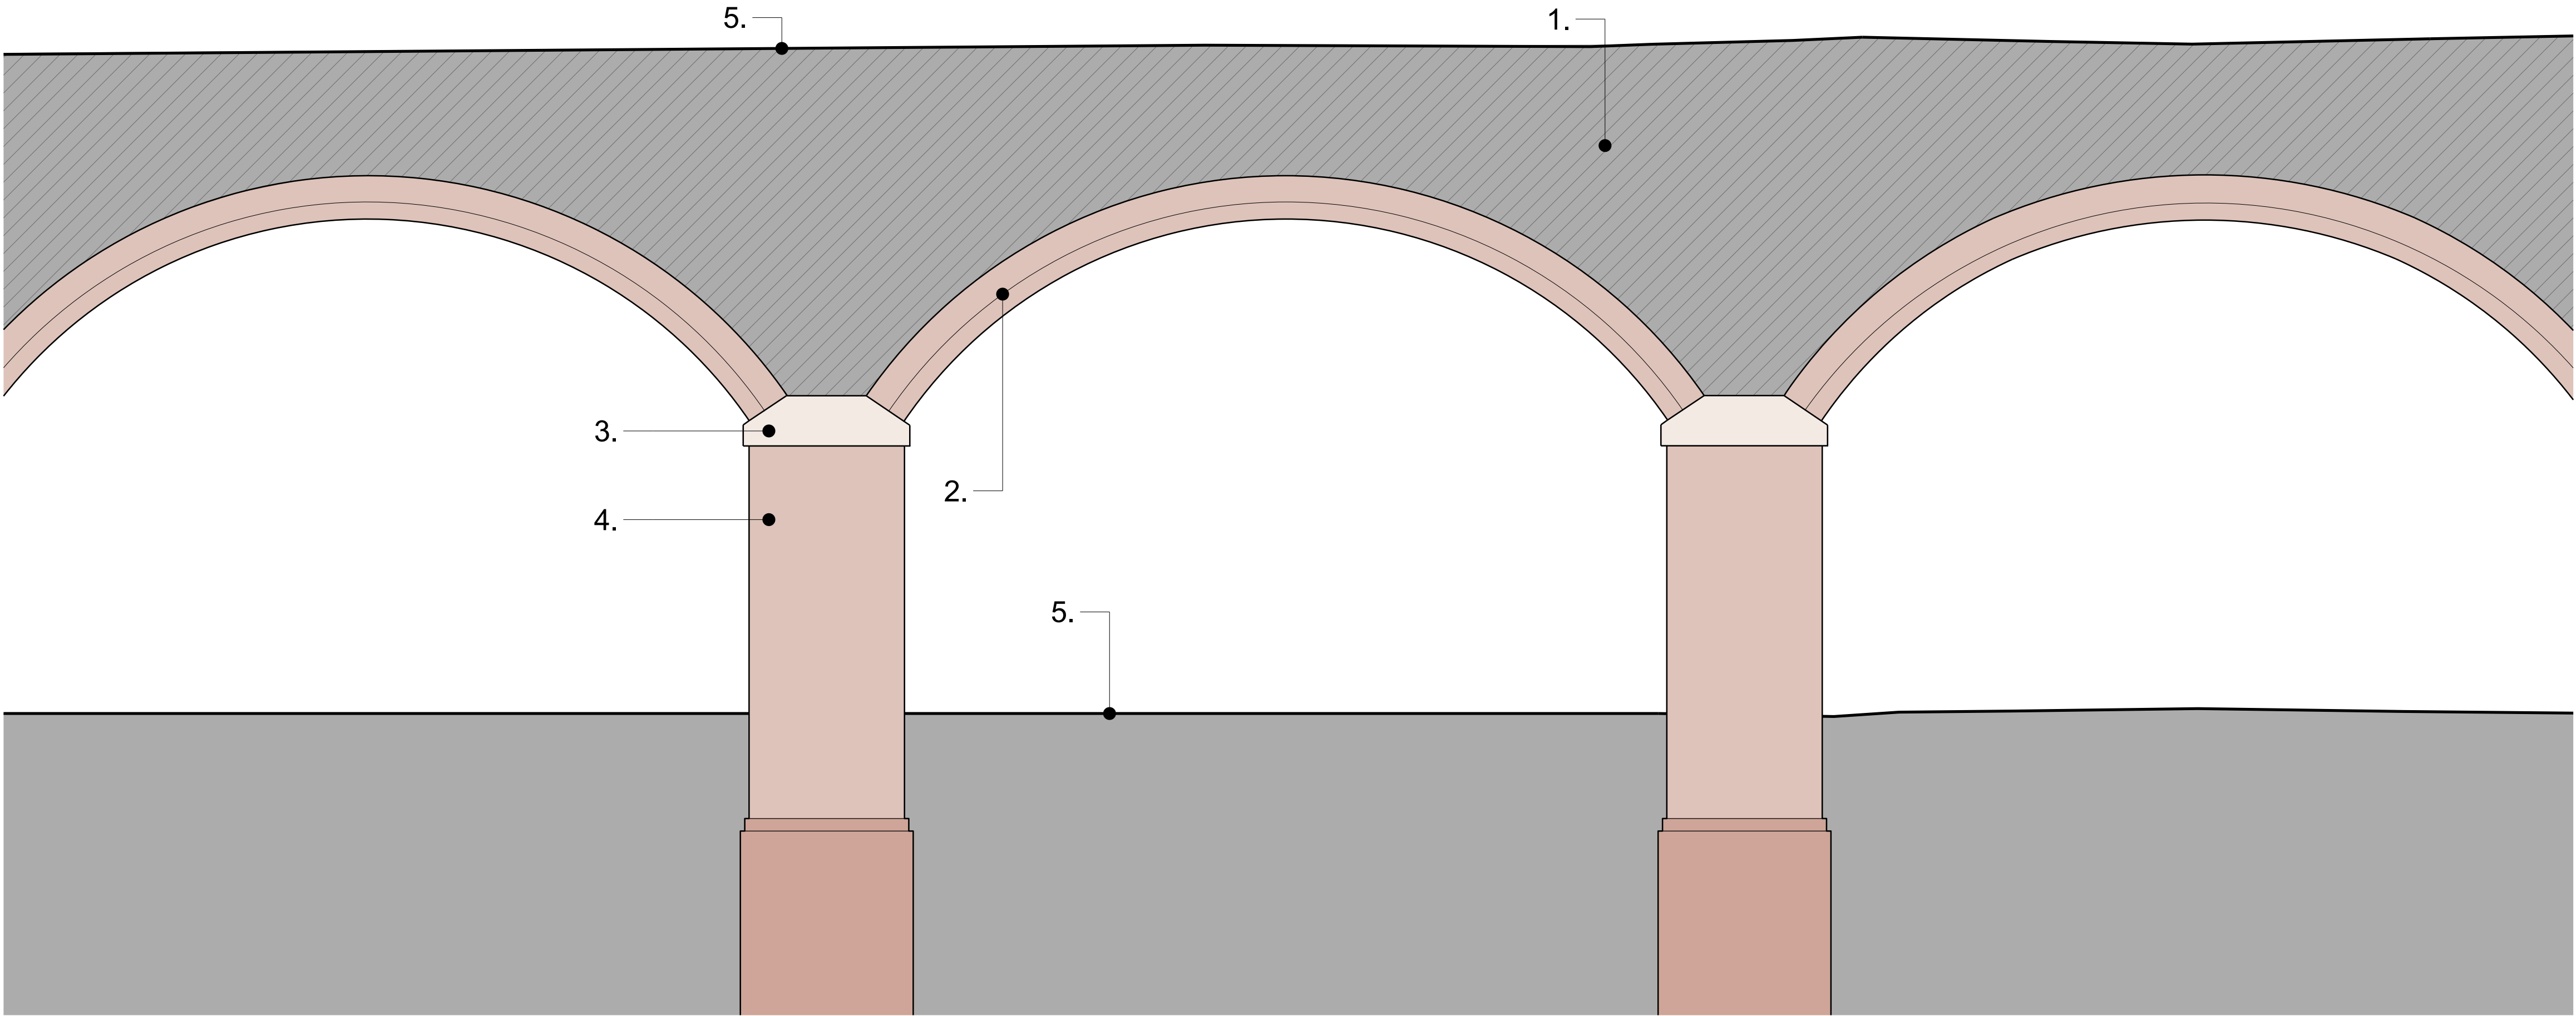

Existing Detail Section Through the Viaduct

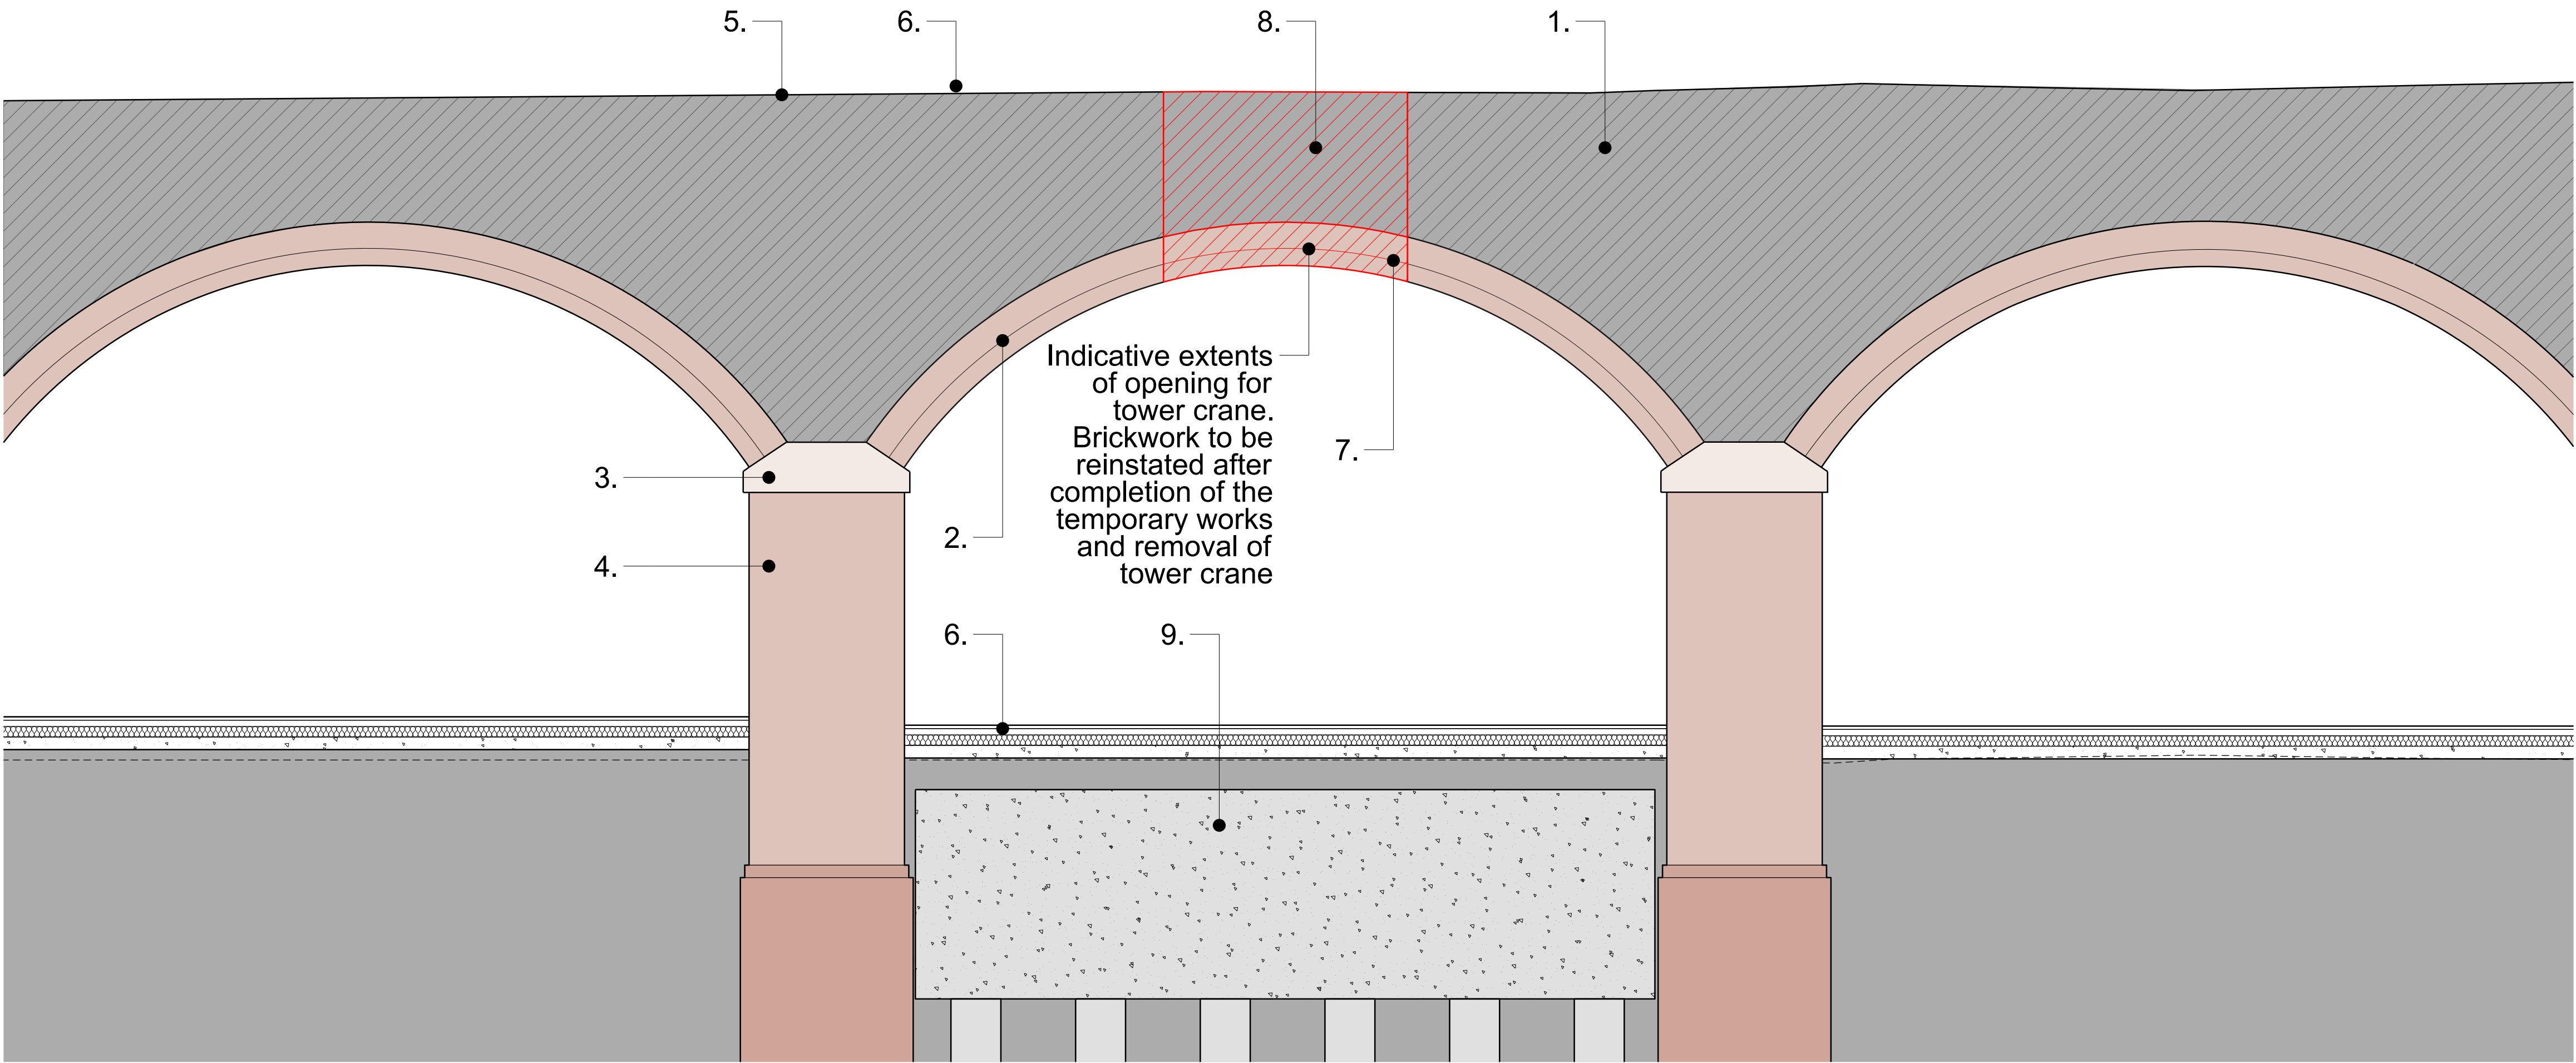

Proposed Detailed Section Through the Viaduct

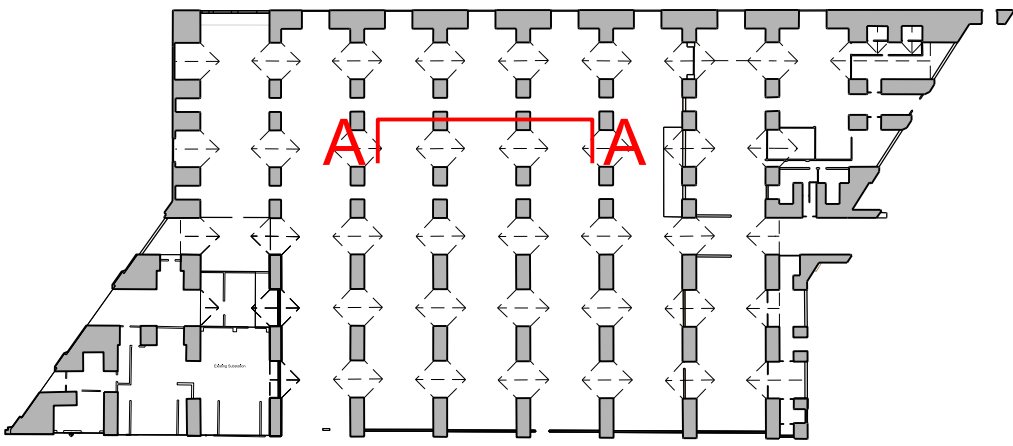

Key Plan

- Key
- 1. Masonry Infill
 - 2. Existing Vaulted Brickwork
 - 3. Stone Skewback
 - 4. Brick Pier
 - 5. Service Yard
 - 6. New Floor Slab to Viaduct
 - 7. Reinstated Brickwork
 - 8. Backfill Above Viaduct
 - 9. Foundations for Tower Crane

This drawing is copyright Do not scale off dimensions. All dimensions to be checked on site by contractor. Contractor to report any dimensional discrepancies, errors or omissions prior to commencing on site.	Rev/ Date	Description	Rev/ Date	Description	Rev/ Date	Description	North	Project Title		Status	
	00	10-05-2021	Planning Issue					Former Bauer Millet Site		Planning	
								Scale		1:50 @ A1	Date
										May 2021	
								Drawing Title		Job No	Drawing No
								Tower Crane - Details Indicating Exents of Temporary Works		10053	10053-TC-A-B5D9-G200-S-AA-001
										Revision	00
								MANCHESTER Riverside, 4 Commercial St Manchester M16 2AG +44 (0)161 835 2342 www.simpsonhaugh.com		LONDON 8-11 Roberts Place London EC1R 6BB +44 (0)20 7549 4900 mail@simpsonhaugh.com	