


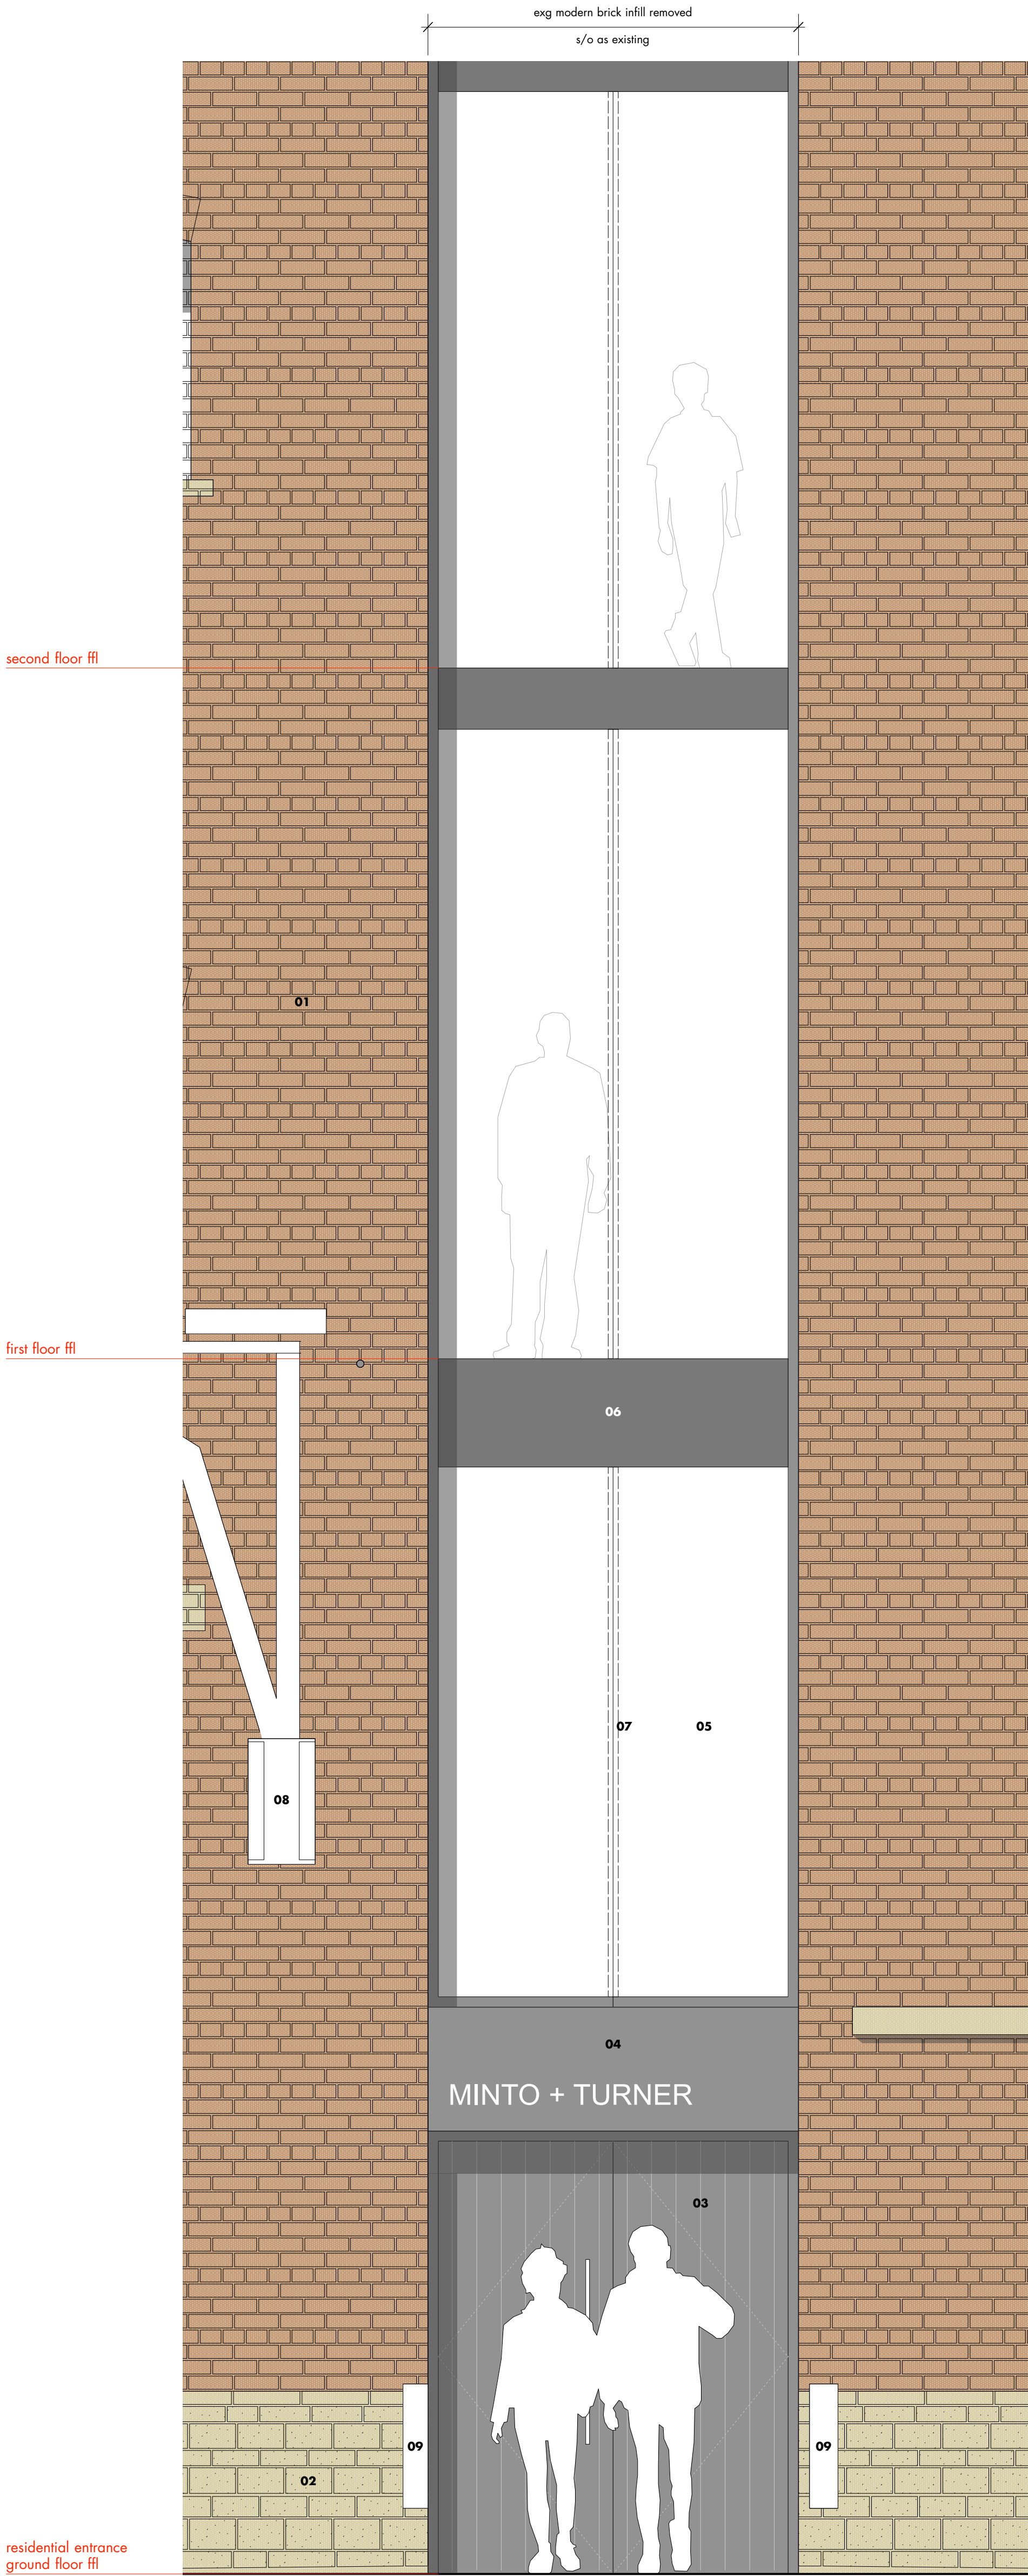


minto + turner proposed residential entrance • elevation



notes

dimensions of window framing tbc with manufacturer following agreement of window system.

existing modern brick infill to original hoist removed to create new entrance slot.

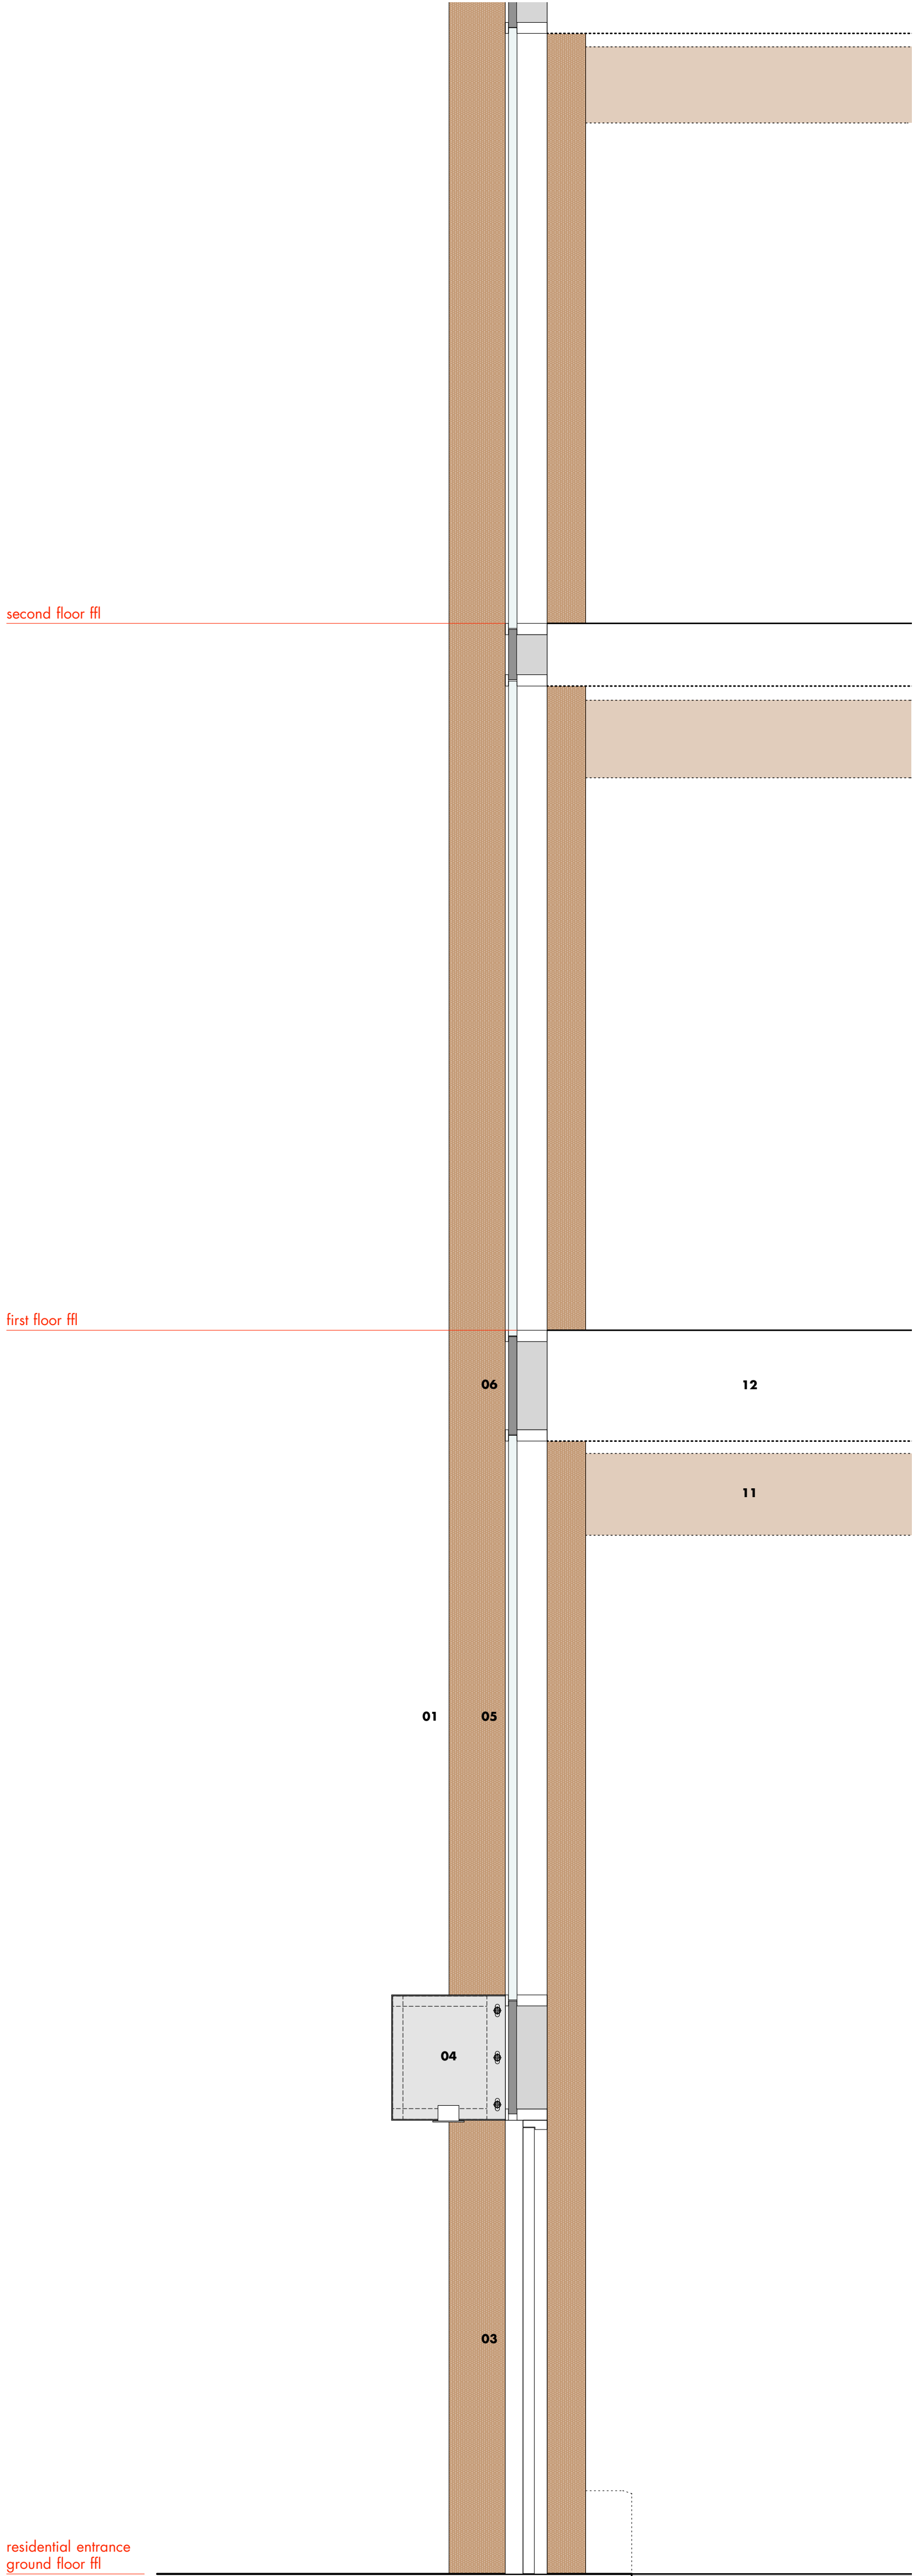

proposed residential entrance • section

- 01 existing brickwork to be cleaned (method tbc)
- 02 existing rubble stone plinth to be cleaned (method tbc)
- 03 new timber double door
- 04 projecting metal box signage with integrated lighting
- 05 new curtain wall glazing to existing brick infill zone
- 06 new aluminium spandrel panel to conceal floor build-up
- 07 silicon joint to glazing
- 08 existing hoist
- 09 existing timber detailing to elevation
- 10 new slab to residential entrance
- 11 existing timber beam
- 12 new acoustic raised floor

• first issue
rev • description

05.06.17 • hlm • ms
issued • drawn • checked

project	kampus • listed buildings
client	ASDL
drawing number	AW[00]255
scale	1:20 @ a1
status	planning
mt proposed residential entrance	
do not scale from this drawing • all dimensions are to be set out and checked on site prior to starting construction • any discrepancy found between information given on this drawing and that given elsewhere or recorded on site shall be brought to the attention of the project architect immediately	