


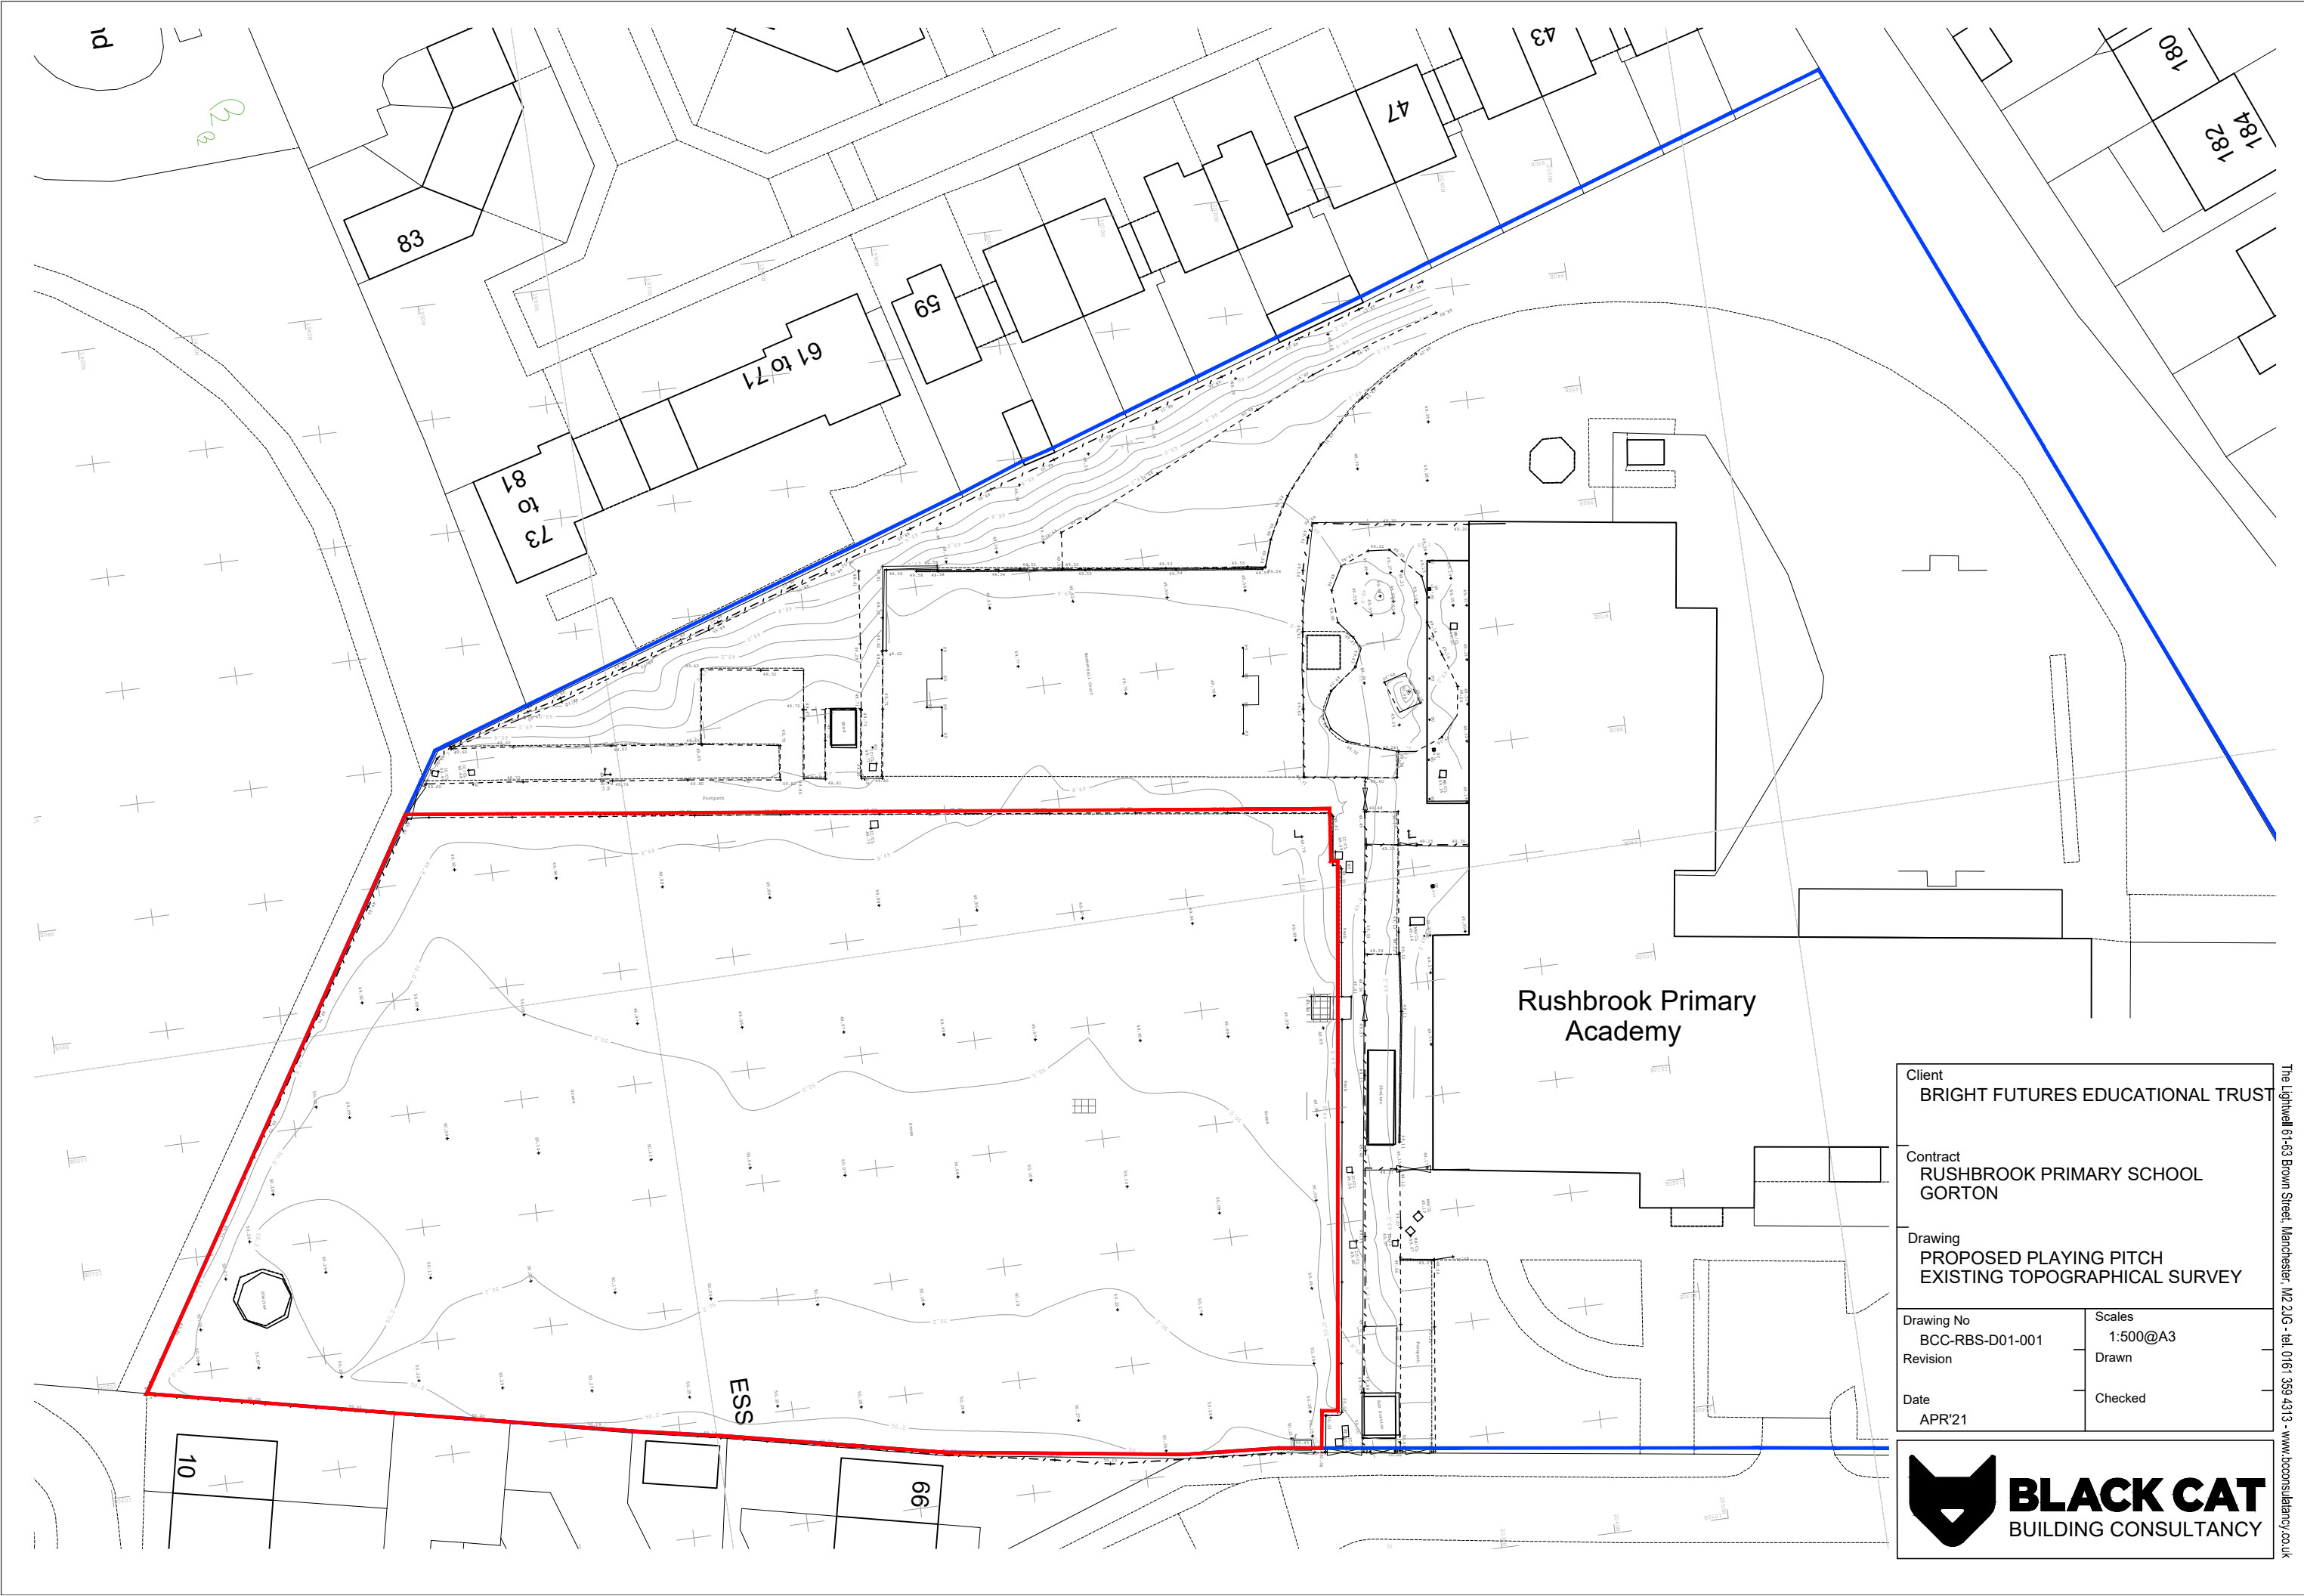

Client BRIGHT FUTURES EDUCATIONAL TRUST	
Contract RUSHBROOK PRIMARY SCHOOL GORTON	
Drawing PROPOSED PLAYING PITCH EXISTING TOPOGRAPHICAL SURVEY	
Drawing No BCC-RBS-D01-001	Scales 1:500@A3
Revision	Drawn
Date APR'21	Checked

