


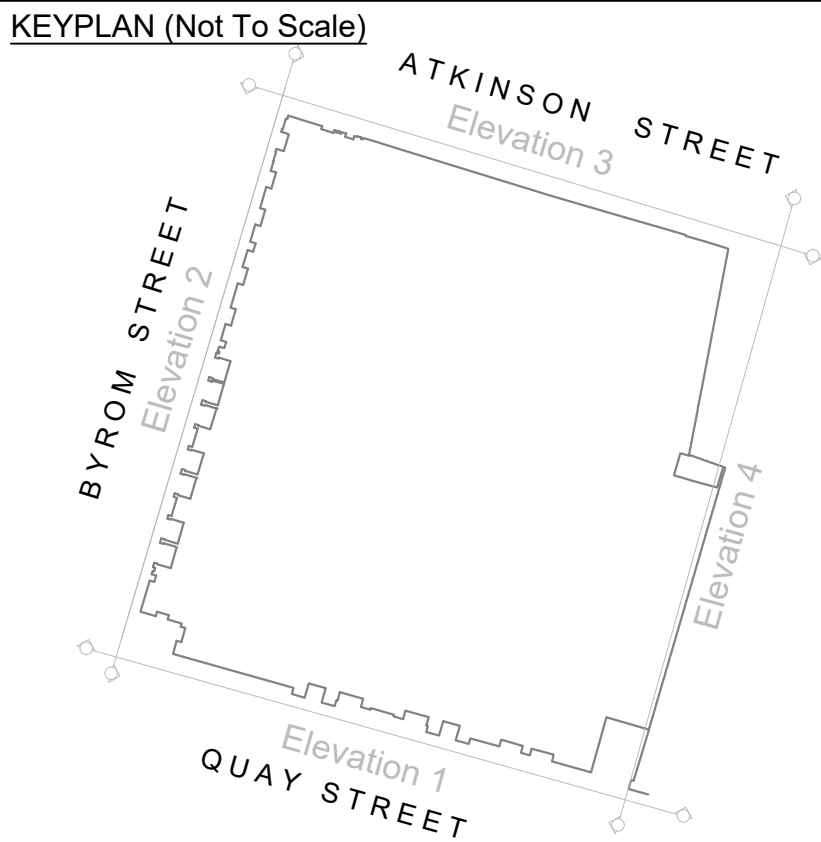


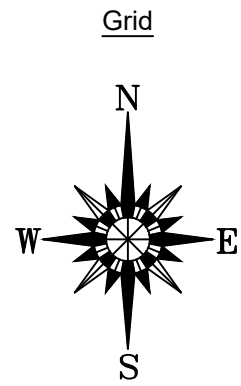


ABBREVIATIONS		LEGEND	
BOLLARD		PARAPET HEIGHT	
BRICKWORK		PARAPET LEVEL	
COVER LEVEL		RIDGE LEVEL	
EAVES LEVEL		ROOF LEVEL	
GULLY		RAIN WATER PIPE	
GULLY CHANNEL		SOFFIT LEVEL/HEIGHT	
INVERT LEVEL		SOIL / VENT PIPE	
LOW LEVEL WALL		UNABLE TO LIFT	
MANHOLE		UNABLE TO SURVEY	
BUILDING		ARCH SPRINGER HEIGHT	
ARCH SPRINGER HEIGHT		ARCH HEAD LEVEL	
ARCH HEAD HEIGHT		ACCESS HATCH	
ACCESS HATCH		RADIATOR	
ACCESS PANEL		SKYLIGHT	
COLUMN		SERVICE RISER	
CUPBOARD		VENTILATION	
ELECTRICAL BOX		WASH BASIN	
FIRE ALARM		DRYWET RISER	
FIRE HYDRANT		WATER TANK	
HIGH LEVEL WINDOW		SOFFIT LEVEL	
SOFFIT HEIGHT		TOP OF WALL (LEVEL)	
TOP OF WALL (HEIGHT)		LOW LEVEL WALL (LEVEL)	
LOW LEVEL WALL (HEIGHT)		FLOOR LEVEL (Visible)	
FLOORS		FLOOR LEVEL (Structural)	
FLOOR LEVEL (Visible)		FLOOR LEVEL (False/Raised)	
FLOOR LEVEL (Structural)		PLINTH (HEIGHT)	
FLOOR LEVEL (False/Raised)		PLINTH (LEVEL)	
BEAMS AND CEILINGS		RAMP / STAIRS DIRECTION	
FLOOR TO BEAM SOFFIT HEIGHT		BEAM SOFFIT LEVEL	
BEAM HEAD HEIGHT		BEAM HEAD LEVEL	
FLOOR TO CEILING HEIGHT		CEILING LEVEL	
STRUCTURAL CEILING HEIGHT		STRUCTURAL CEILING LEVEL	
ARCH CEILING SPRINGER HEIGHT		ARCH CEILING SPRINGER LEVEL	
ARCH CEILING HEAD HEIGHT		ARCH CEILING HEAD LEVEL	
FALSE CEILING		STRUCTURAL CEILING	
DOORS		THRESHOLD HEIGHT	
THRESHOLD HEIGHT		DOOR HEAD LEVEL	
DOOR HEAD HEIGHT		ARCH DOOR SPRINGER LEVEL	
ARCH DOOR SPRINGER HEIGHT		WINDOW CILL LEVEL	
WINDOWS		WINDOW HEAD LEVEL	
FLOOR TO CILL HEIGHT		CILL - ARCH HEAD HEIGHT	
CILL - HEAD HEIGHT		WHL	
CILL - ARCH SPRINGER HEIGHT		C-AHH	

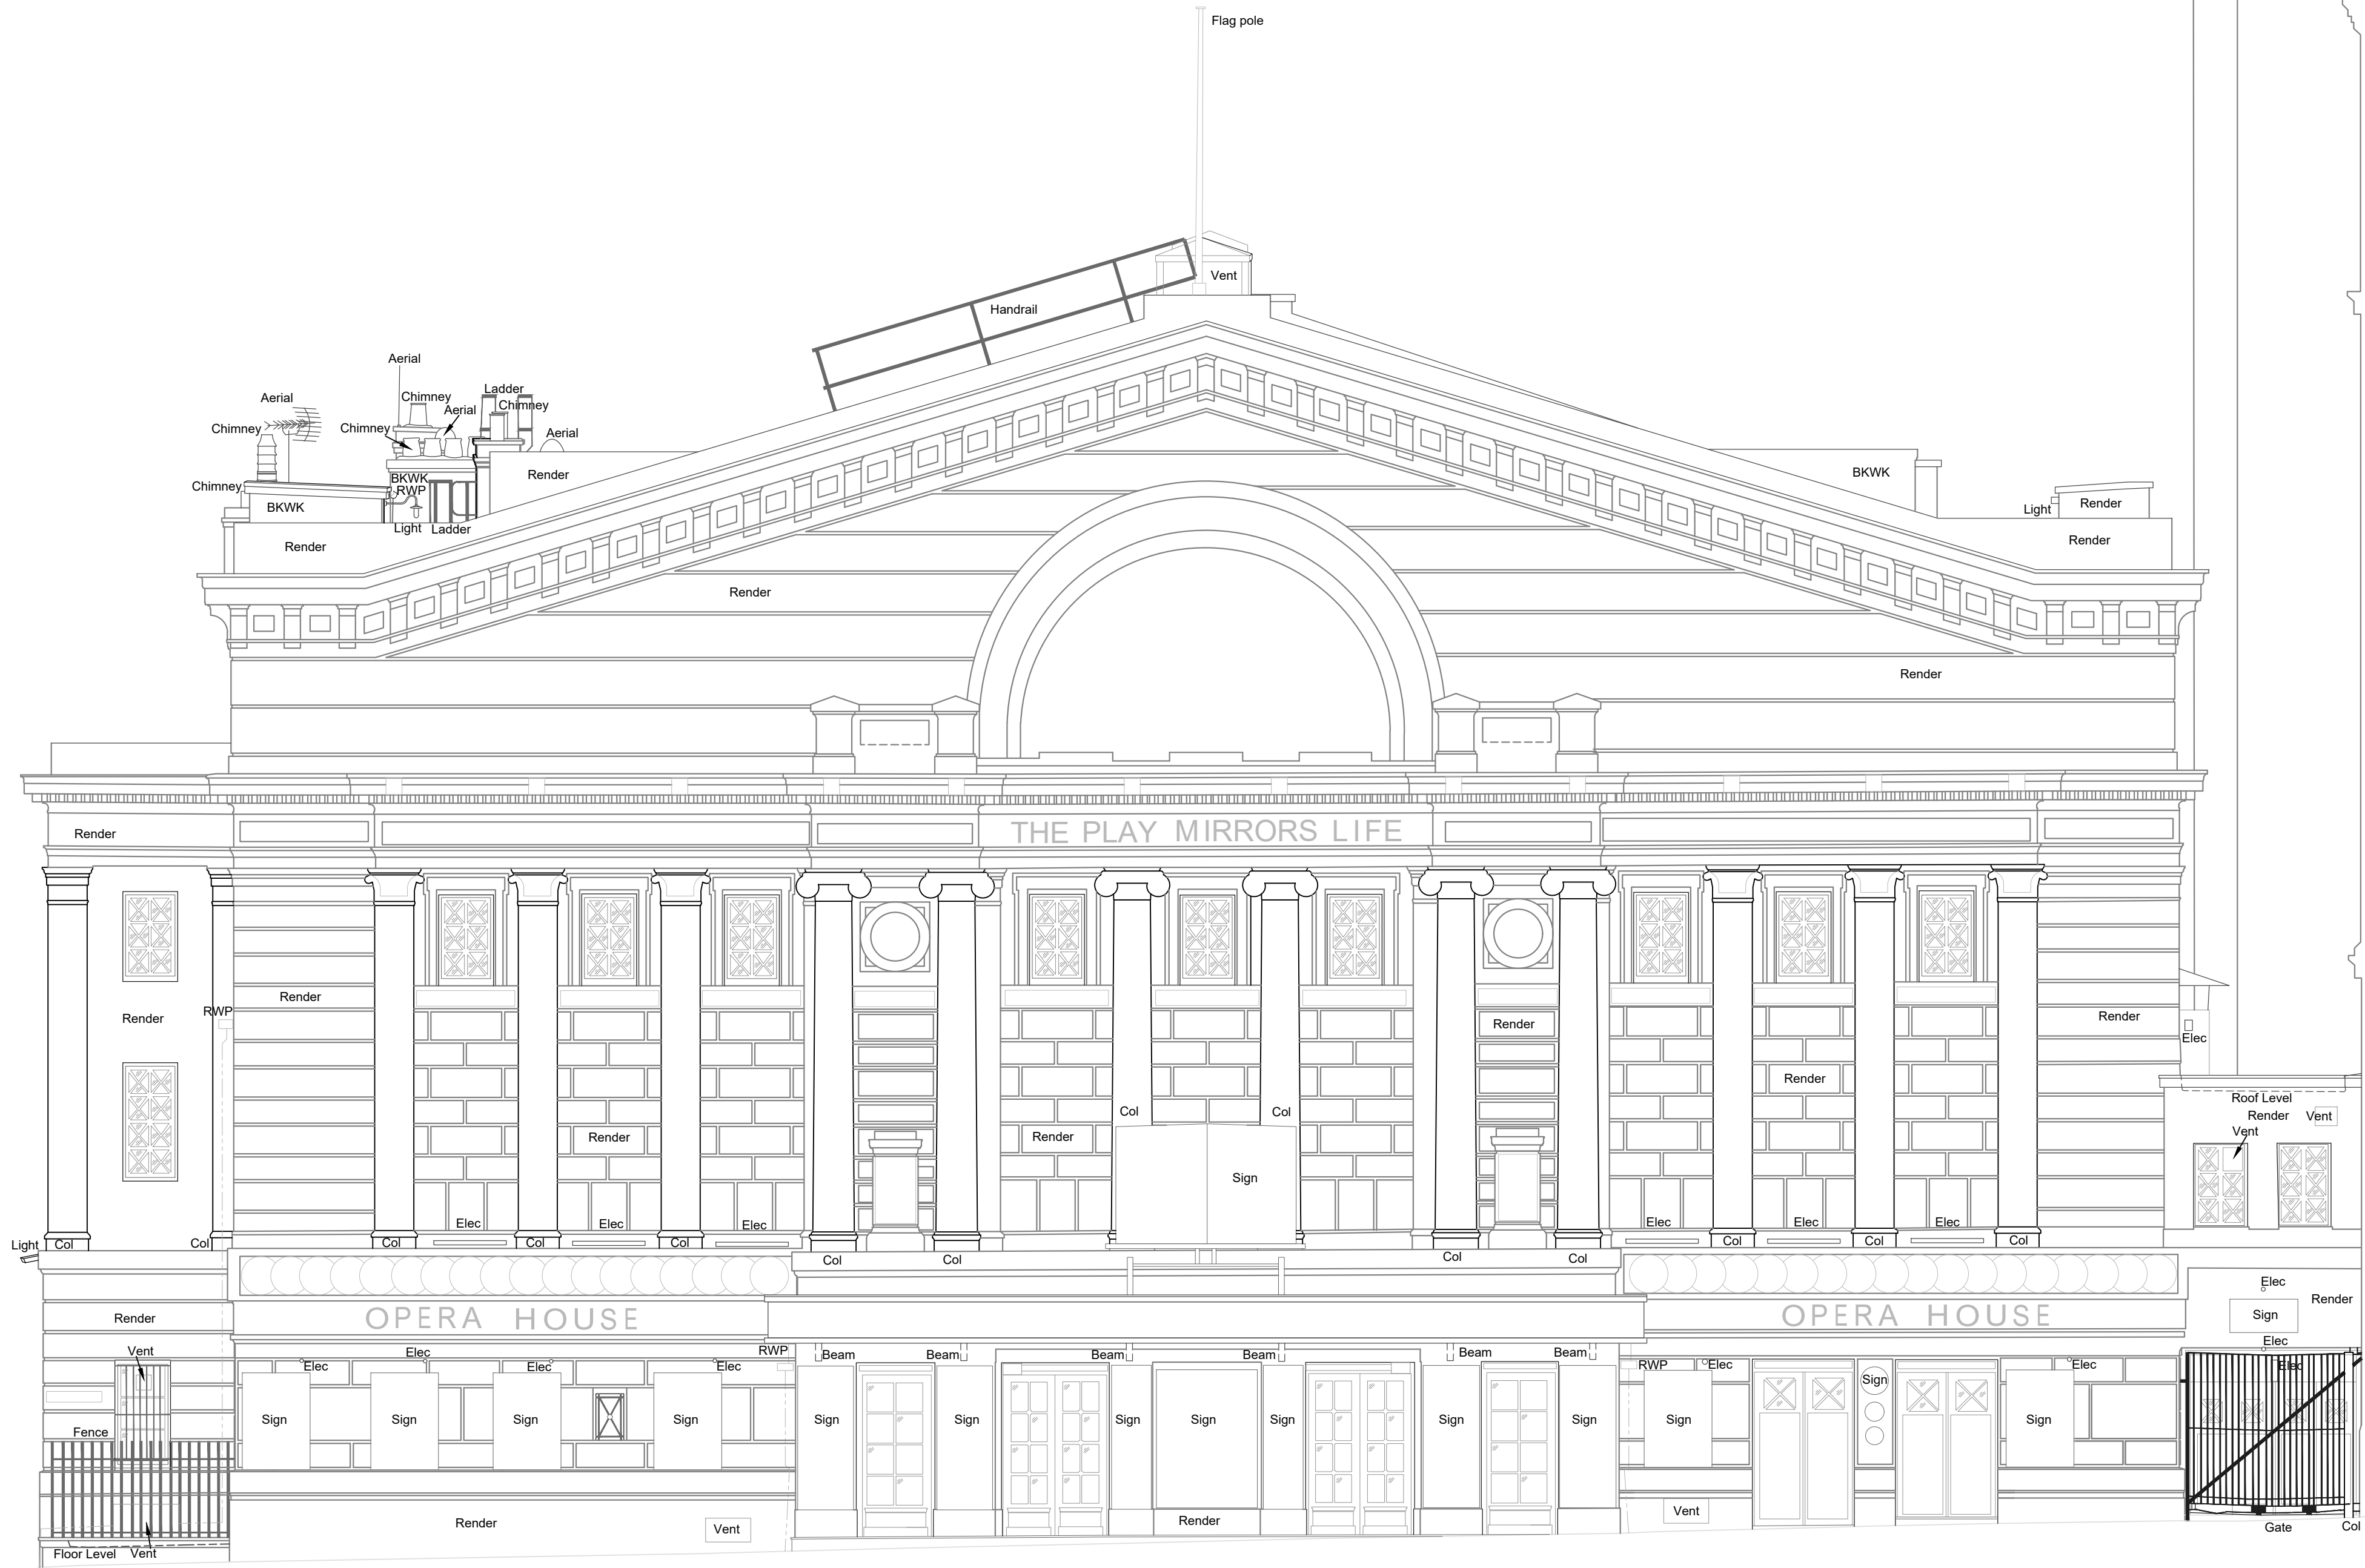

ELEVATION 1

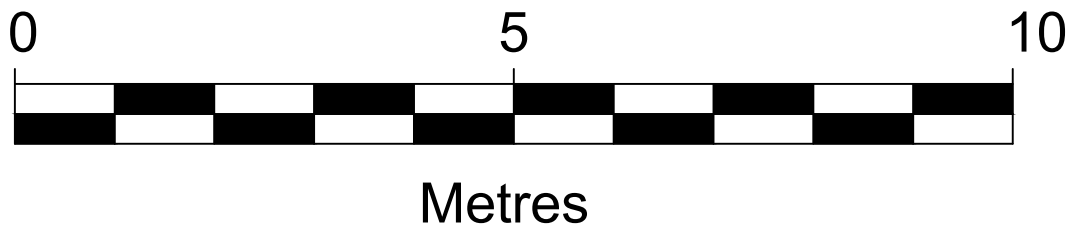

REV.	NOTES	DWN	DATE

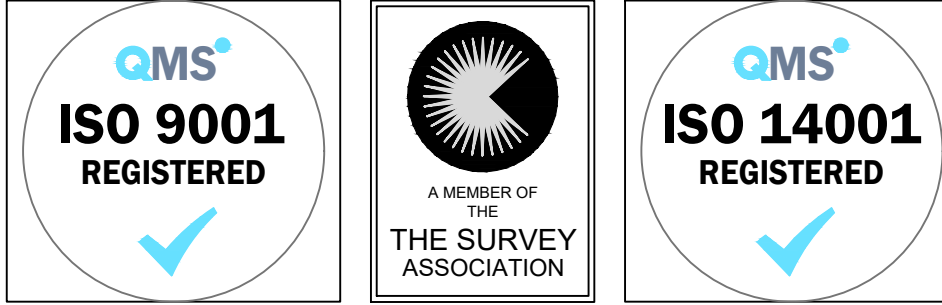

Notes:

Grid and levels relate to OS GPS Active Network.

Windows measured to internal reveal unless stated.

Doors measured to leaf unless structure exposed or stated.

Drawing Plotted Aligned To Back Of Iron.

Survey Scale 1:50 Presentation Scale 1:75

Maltby Surveys Ltd

2 QUEENS ROAD
HAYWARDS HEATH
WEST SUSSEX
RH16 1EB

Tel: 01444 416246
Fax: 01444 417697
E-Mail: contact@maltbysurveys.com
WebSite: http://www.maltbysurveys.com

SURVEYED	MT	CLIENT
DRAWN	TM	AMBASSADOR THEATRE GROUP
CHECKED	AM	SCALE
RICS		1/75 (A1 Sheet)

MANCHESTER OPERA HOUSE, M3 3HP

ELEVATION 1		
Job No	Rev	Drawing Number
18/212		18/212/301
Date :	Oct. 2019.	