



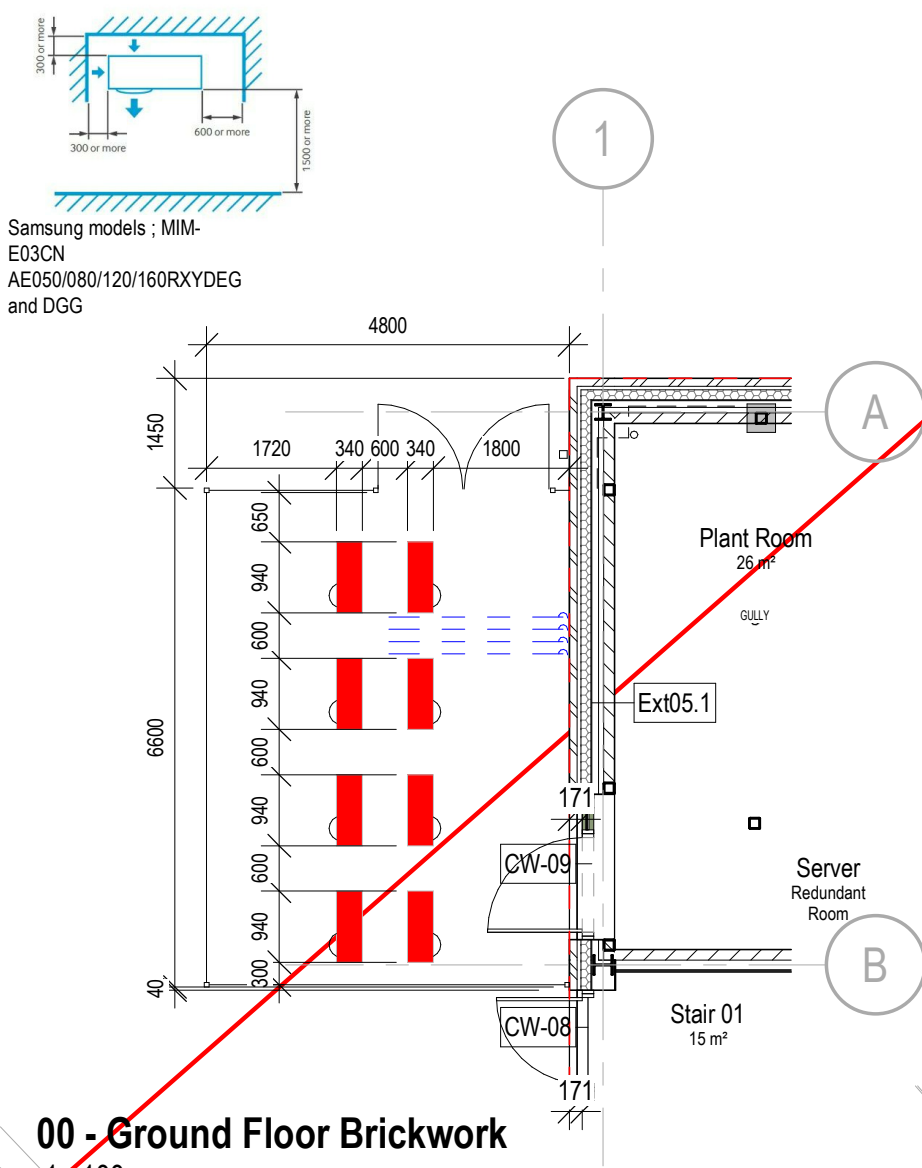

00 - Ground Floor Brickwork
1 : 100

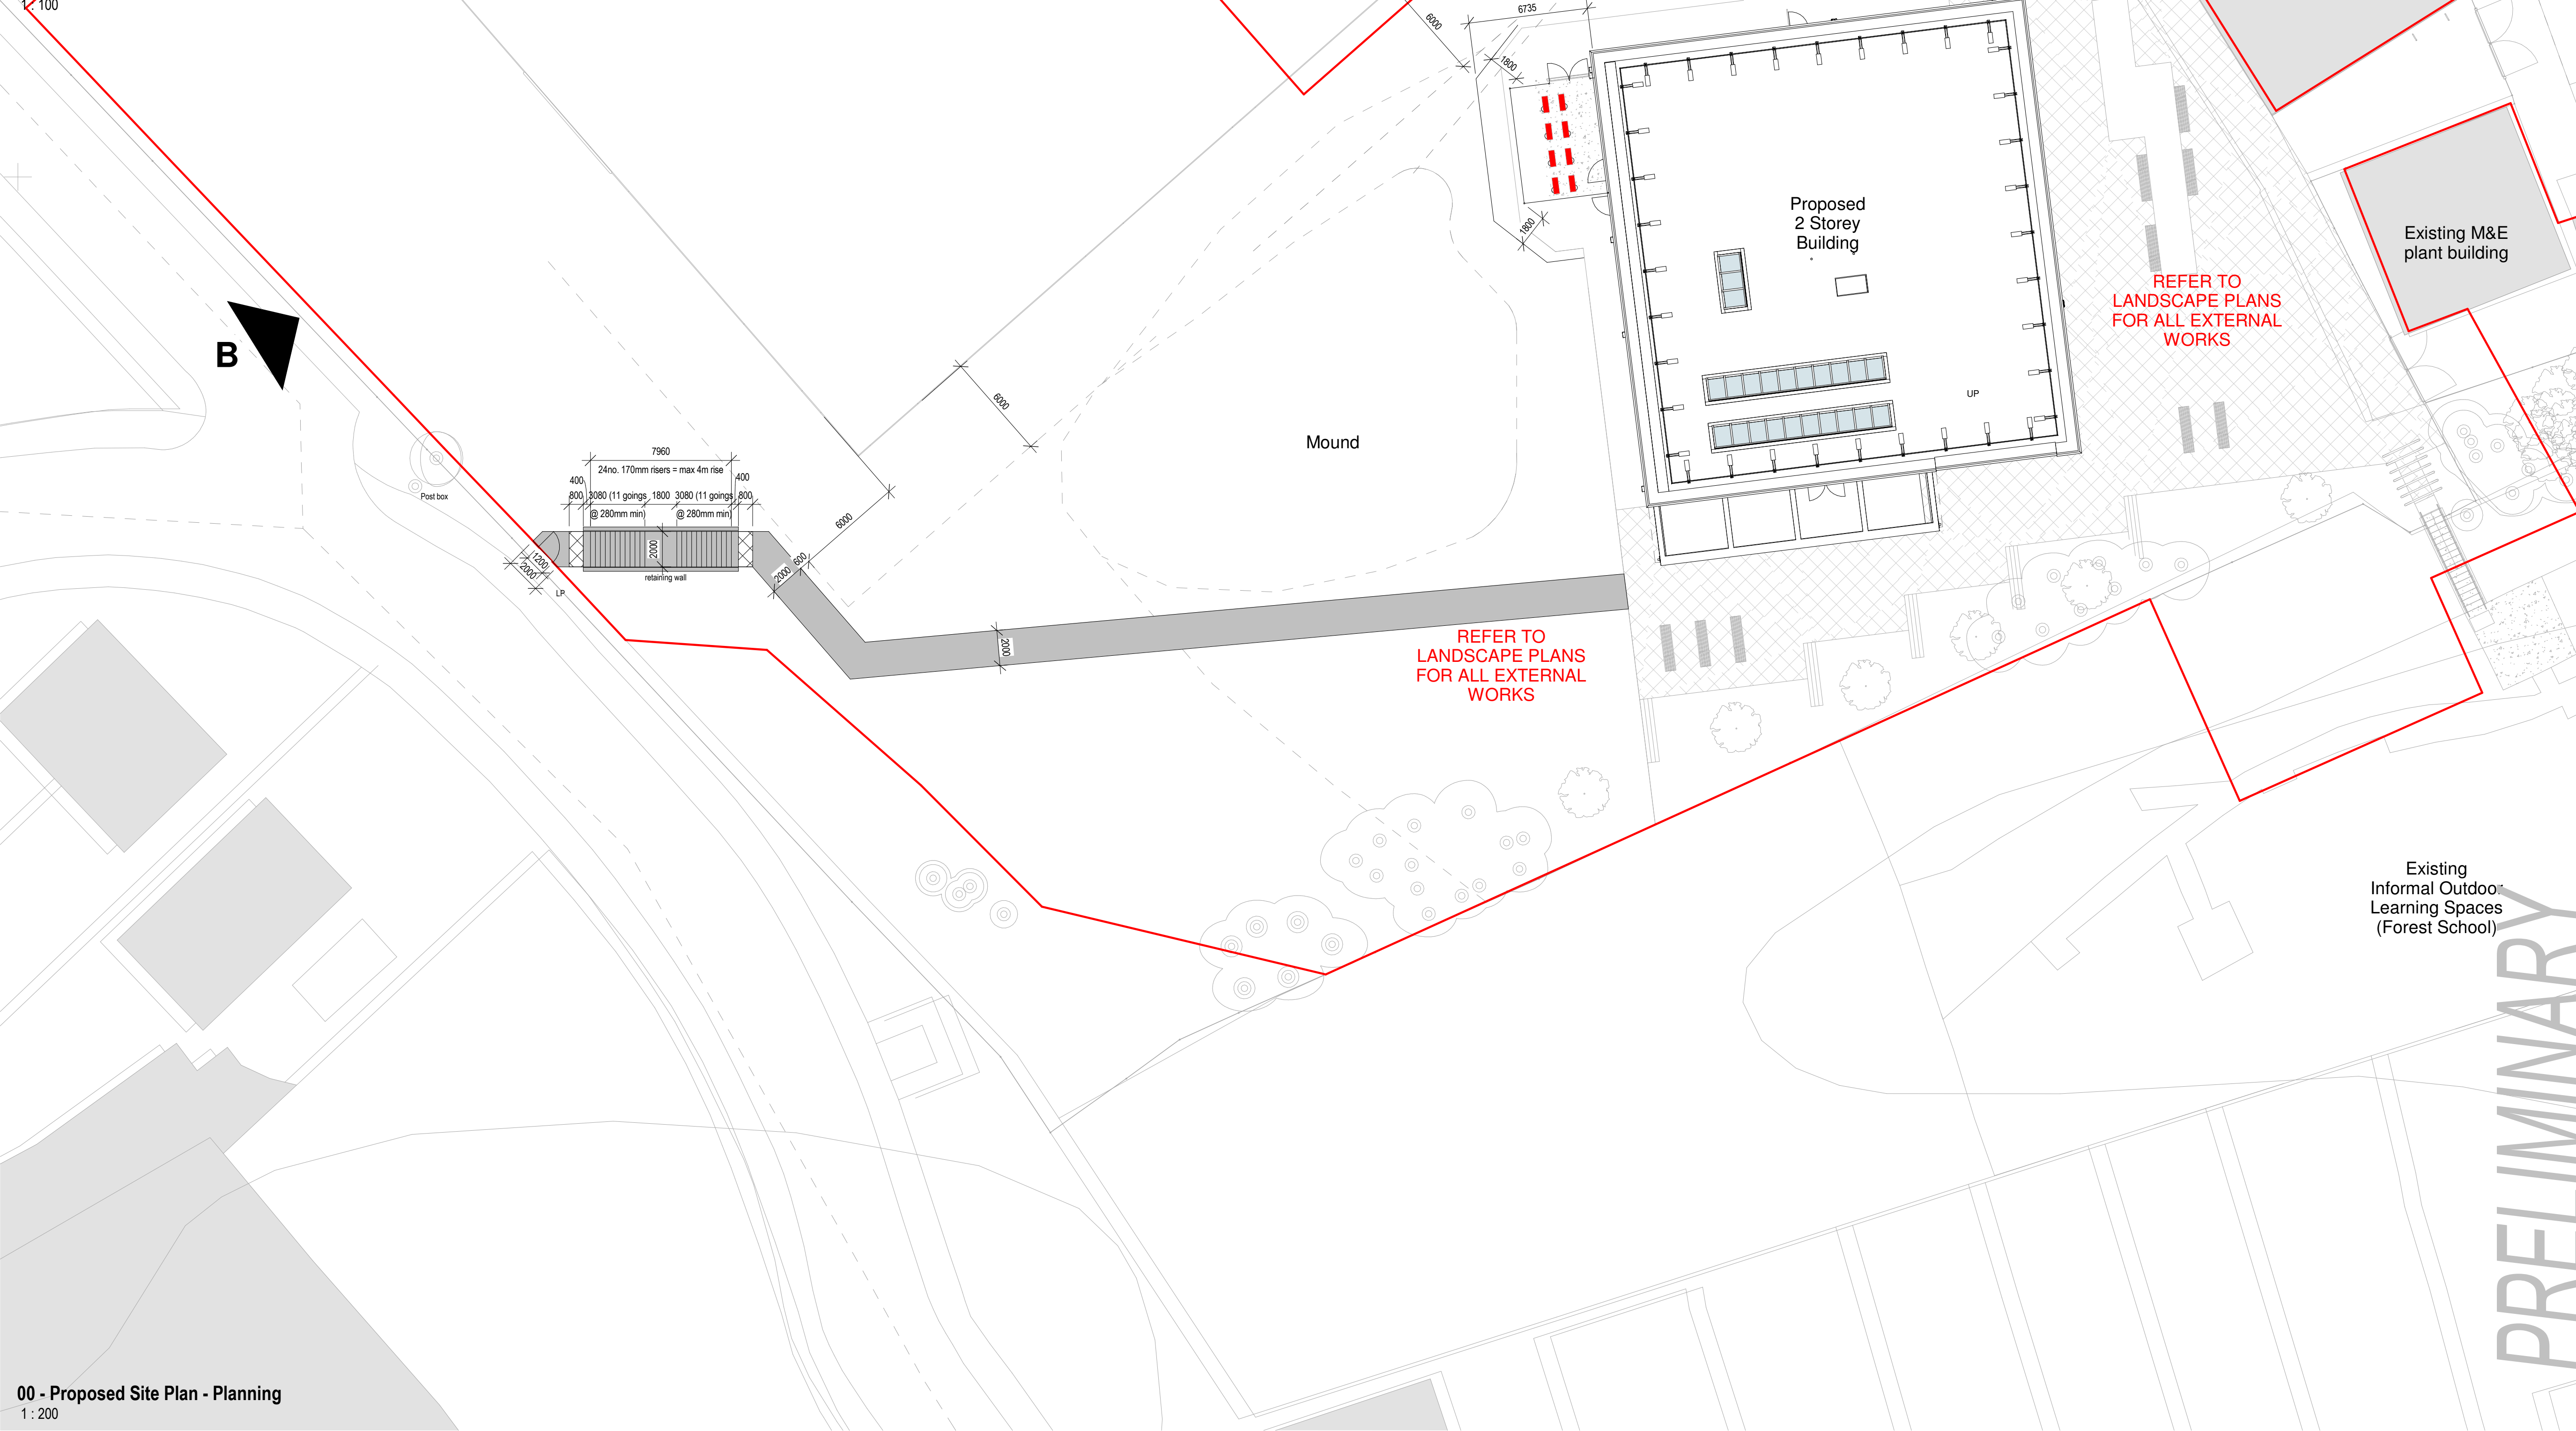

00 - Proposed Site Plan - Planning
1 : 200

Notes

The Contractor is to check all dimensions and conditions on site before commencing. Do not scale from this drawing.
This drawing remains the copyright of POZZONI Architecture Ltd.

Scale Bars TO BE USED ONLY AS GUIDANCE

1:100	mm	1000	2000	3000	4000	5000
1:200	mm	1000	2000	3000	4000	5000
1:500	m	10	20	30	40	50
1:1250	m	10	20	30	40	50

Application Site (approx. 9900m²)

Existing/Vehicular / Pedestrian Site Access Point
A

Proposed Temporary Vehicular Access point (construction site access)
B

P02	New path to Boothroyden Road added for costing / planning consultation	PC	16.05.22
CO1	ASHP enclosure amended to suit product dims	PC	29.03.22
P01	PLANNING APPLICATION	TC	26.02.21
Rev	Description	By	Date
Client	Our Lady's RC High School		
Job	New Education Block		
Drawing	Planning - Proposed Site Plan		
Ref	5697 1110	Rev	P02
Ref	5697-POZ-XX-00-DR-A-1110		
Date	17.02.21	Scale	As indicated
TC	OB	Approved	TC
Planning	Tender	Construction	
Design	Contract	As Built	

pozzoni

10-12 Emerald Street
London
WC1N 3QA

Woodville House
2 Woodville Road
Altrincham
WA14 2FH

+44 20 7078 0079
architects@pozzoni.co.uk

+44 161 928 7848
www.pozzoni.co.uk