


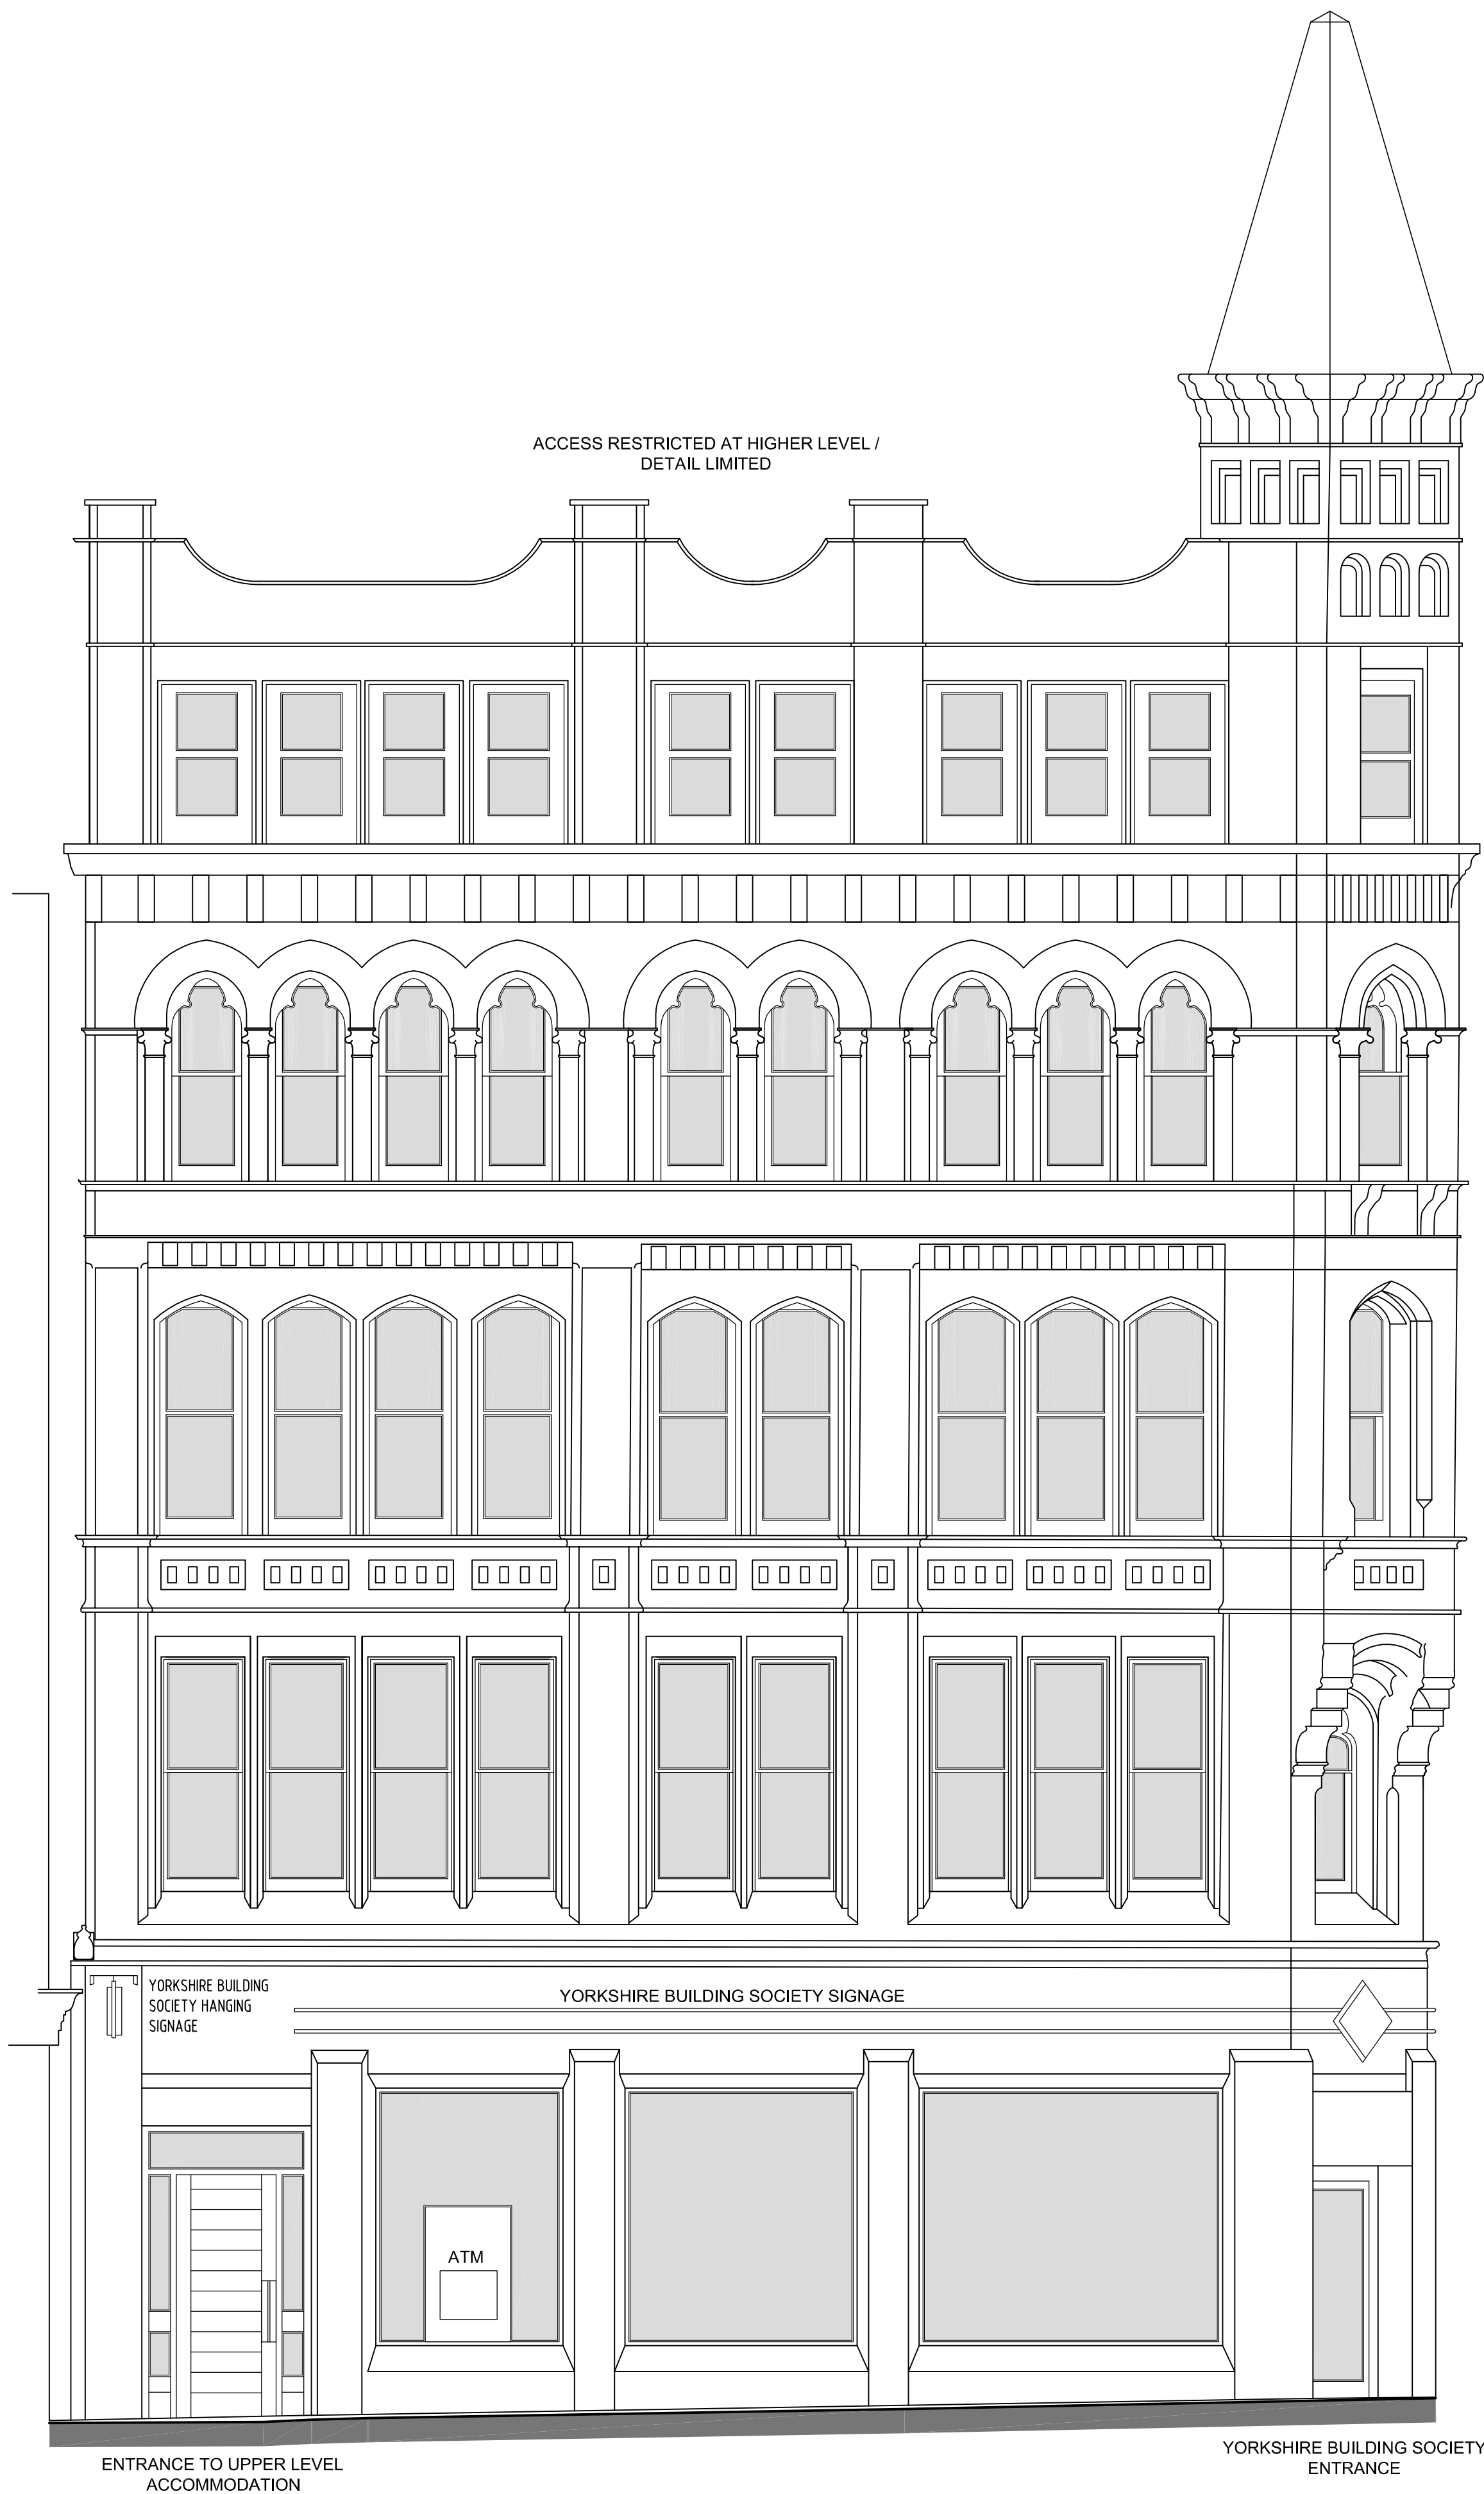

PICCADILLY ELEVATION
D.201 SCALE 1:50

SCALE BAR
(1:50 @ A1)
(1:100 @ A3)



NOTES

1. GENERAL:
 - 1.1 DO NOT SCALE FROM THIS DRAWING. CHECK ALL DIMENSIONS AND CONDITIONS ON SITE.
 - 1.2 ALL WORKS TO BE CARRIED OUT IN ACCORDANCE WITH CURRENT HEALTH & SAFETY (INCLUDING COMI) REGULATIONS. ALL WORKS TO COMPLY WITH CURRENT BRITISH STANDARDS, CODES OF PRACTICE, BUILDING REGULATIONS AND APPROPRIATE EUROPEAN STANDARDS.
 - 1.3 ALL STRUCTURAL WORK IS TO BE CARRIED OUT IN ACCORDANCE WITH THE STRUCTURAL ENGINEER'S DETAILS AND CALCULATIONS.
 - 1.4 PRECISE POSITIONS OF ALL FIXTURES AND FITTINGS IS SUBJECT TO CONFIRMATION ON SITE.
 - 1.5 THIS DRAWING IS PRODUCED FOR PLANNING APPLICATION ONLY AND SHOULD NOT BE USED FOR ANY OTHER PURPOSES.
 - 1.6 ALL INFORMATION SHOWN ON THIS EXISTING DRAWING IS BASED ON SURVEY DRAWING NUMBER EAST17-20-02 PRODUCED BY 'EA LONDON SURVEY COMPANY'.

REV	DATE	DESCRIPTION	BY
DRG STATUS	PLANNING		
DRAWN BY	ISP DRAWING SOLUTIONS		
JOB TITLE	YORKSHIRE BUILDING SOCIETY 17 PICCADILLY, MANCHESTER		
DRG TITLE	SCHEME B – DEMOLITION WORKS PICCADILLY ELEVATION		
JOB NO 1192		DRG NO D.221	REV /
SCALE 1:50 ● A1 1:100 ● A3		DATE 04/2021	IP