


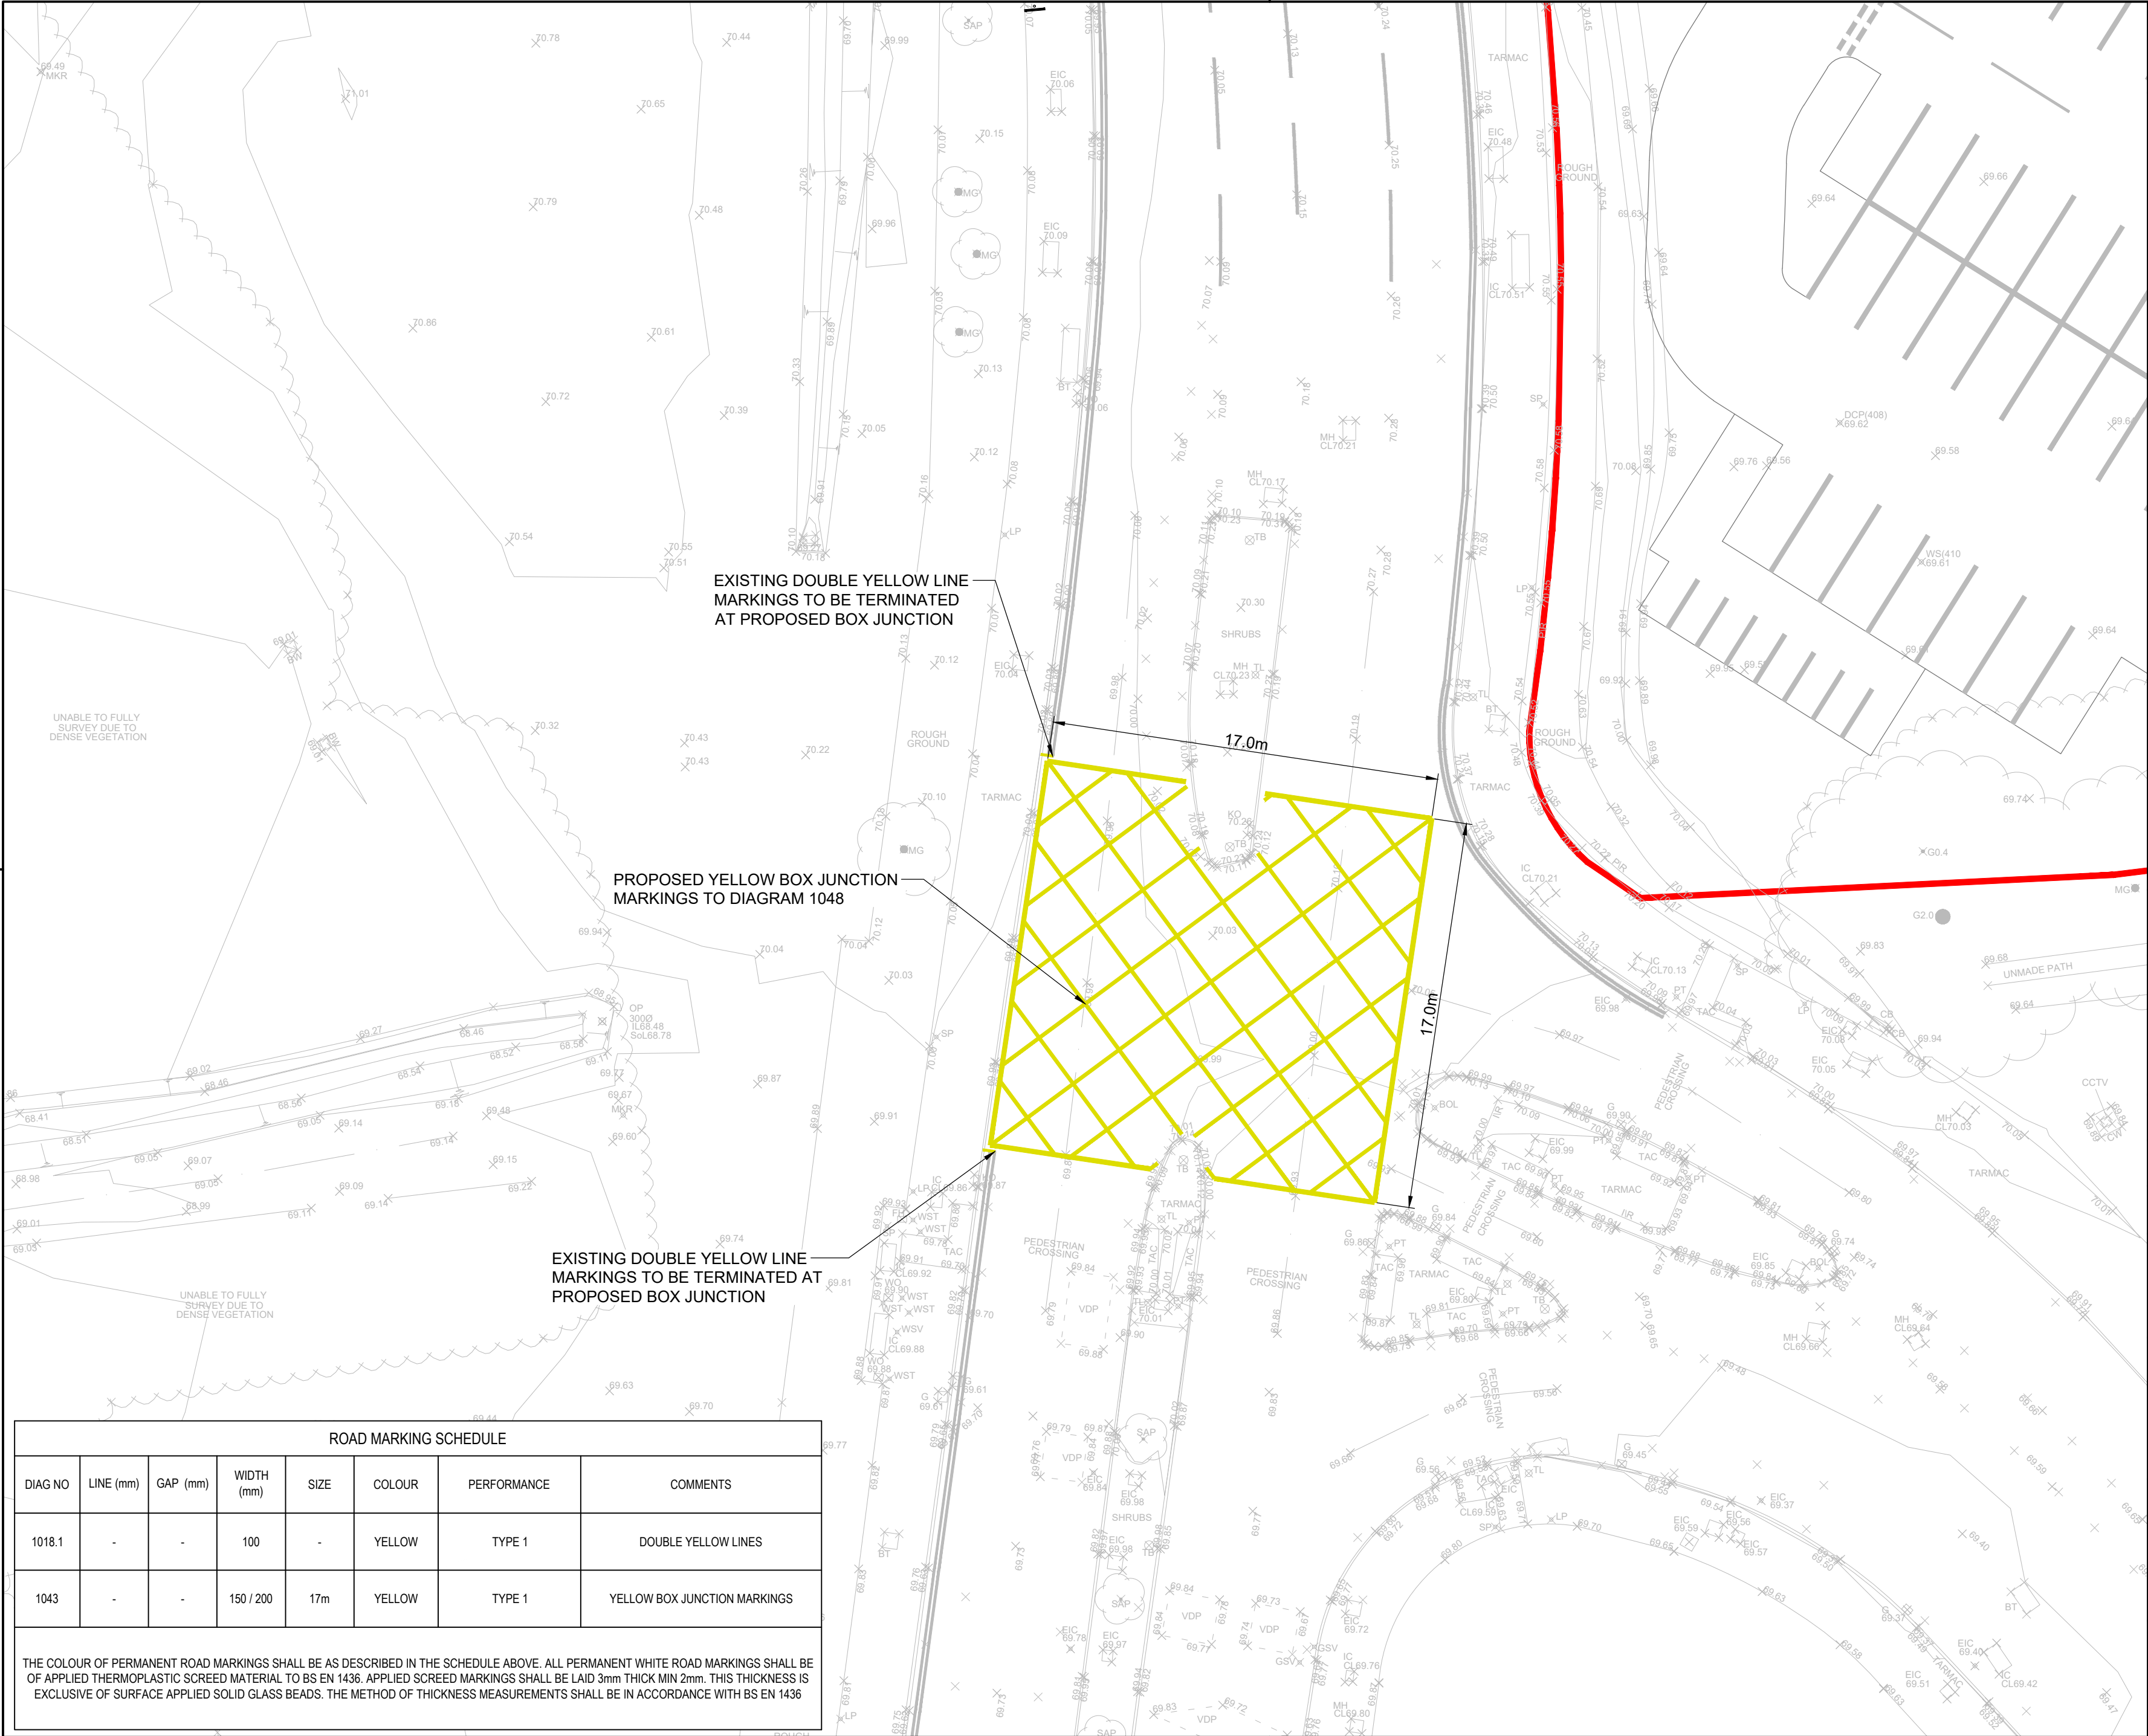

THIS DRAWING IS THE PROPERTY OF RøCp. COPYRIGHT IS RESERVED BY THEM AND THE DRAWING IS ISSUED ON THE CONDITION THAT IT IS NOT COPIED, REPRODUCED, RETAINED OR DISCLOSED TO ANY UNAUTHORISED PERSON EITHER WHOLLY OR IN PART WITHOUT THE WRITTEN CONSENT OF RøCp

NOTES

- ALL DIMENSIONS ARE IN METRES UNLESS STATED OTHERWISE.
- THIS DRAWING SHALL BE READ IN CONJUNCTION WITH ALL OTHER RELEVANT ARCHITECTURAL AND ENGINEERING DETAILS, DRAWINGS AND SPECIFICATIONS.
- ANY DISCREPANCIES SHOULD BE REPORTED TO THE ENGINEER IMMEDIATELY SO THAT CLARIFICATION CAN BE SOUGHT PRIOR TO THE COMMENCEMENT OF WORK.
- UNDERGROUND SERVICES MAY BE PRESENT IN THE AREA. THE CONTRACTOR SHALL ESTABLISH THE PRECISE LINE AND DEPTH OF ALL SERVICES PRIOR TO COMMENCING ANY EXCAVATION WORKS
- ALL SIGNS AND ROAD MARKINGS TO BE IN ACCORDANCE WITH TSRGD 2016 AND THE TRAFFIC SIGNS MANUAL

KEY

— SITE BOUNDARY BASED ON BDP PLANNING DRAWING NUMBER P2007773(SK)A102 revision P05 (P05)

01	11.01.21	FIRST ISSUE	ARJ	PW
REV.	DATE	DETAILS	DRN.	CHK.

DRAWING STATUS

APPROVAL

RøC

CONSULTING

Commercial Wharf
6 Commercial Street
Manchester M15 4PZ
T 0161 214 5390
W rocconsulting.com

DRAWN ARJ	DATE 11/01/21	SCALES 1:200
CHECKED PW	DATE 11/01/21	THE ABOVE SCALES APPLY WHEN PLOTTED AT A2 SIZE --DO NOT SCALE--
APPRVD. PW	DATE 11/01/21	EMAIL FOR DRAWINGS info@rocconsulting.com

CLIENT

THE HUT GROUP

PROJECT TITLE

PLOT X
CAR PARK

DRAWING TITLE

SECTION 278 WORKS
ROAD MARKINGS

PROJECT No. 3989	DRAWING No. S278/009	REV. 01
---------------------	-------------------------	------------

© RøCp Ltd.

ROAD MARKING SCHEDULE

DIAG NO	LINE (mm)	GAP (mm)	WIDTH (mm)	SIZE	COLOUR	PERFORMANCE	COMMENTS
1018.1	-	-	100	-	YELLOW	TYPE 1	DOUBLE YELLOW LINES
1043	-	-	150 / 200	17m	YELLOW	TYPE 1	YELLOW BOX JUNCTION MARKINGS

THE COLOUR OF PERMANENT ROAD MARKINGS SHALL BE AS DESCRIBED IN THE SCHEDULE ABOVE. ALL PERMANENT WHITE ROAD MARKINGS SHALL BE OF APPLIED THERMOPLASTIC SCREED MATERIAL TO BS EN 1436. APPLIED SCREED MARKINGS SHALL BE LAID 3mm THICK MIN 2mm. THIS THICKNESS IS EXCLUSIVE OF SURFACE APPLIED SOLID GLASS BEADS. THE METHOD OF THICKNESS MEASUREMENTS SHALL BE IN ACCORDANCE WITH BS EN 1436