

© COPYRIGHT

The copyright in this drawing is vested in Sheppard Robson and no license or assignment of any kind has been, or is, granted to any third party whether by provision of copies or originals or otherwise unless agreed in writing.

DO NOT SCALE FROM THIS DRAWING

The contractor shall check and verify all dimensions on site and report any discrepancies in writing to Sheppard Robson before proceeding work.

FOR ELECTRONIC DATA ISSUE

Electronic Data drawings are issued as "read only" and should not be interrogated for measurement. All dimensions and levels should read, only from those values stated in text on the drawing.

KEY:

Pall Mall Medical Centre
Future FAB

AREAS NOT IN SCOPE


NOTES:

* Please note that there are areas with limited access. Some areas may differ from the survey information.


* All dimensions to be checked on site and any discrepancies to be highlighted prior to construction.

* In doubt about any element of the works, please consult the Architect before proceeding. Any proposed works that deviate from this drawing are to be reviewed by the Architect prior to carrying out these works.

* Special care to be taken when working adjacent to heritage features such as masonry dress or brick floors to stair cores, so as not to disturb or damage these features. Ensure adjacent elements are not damaged.

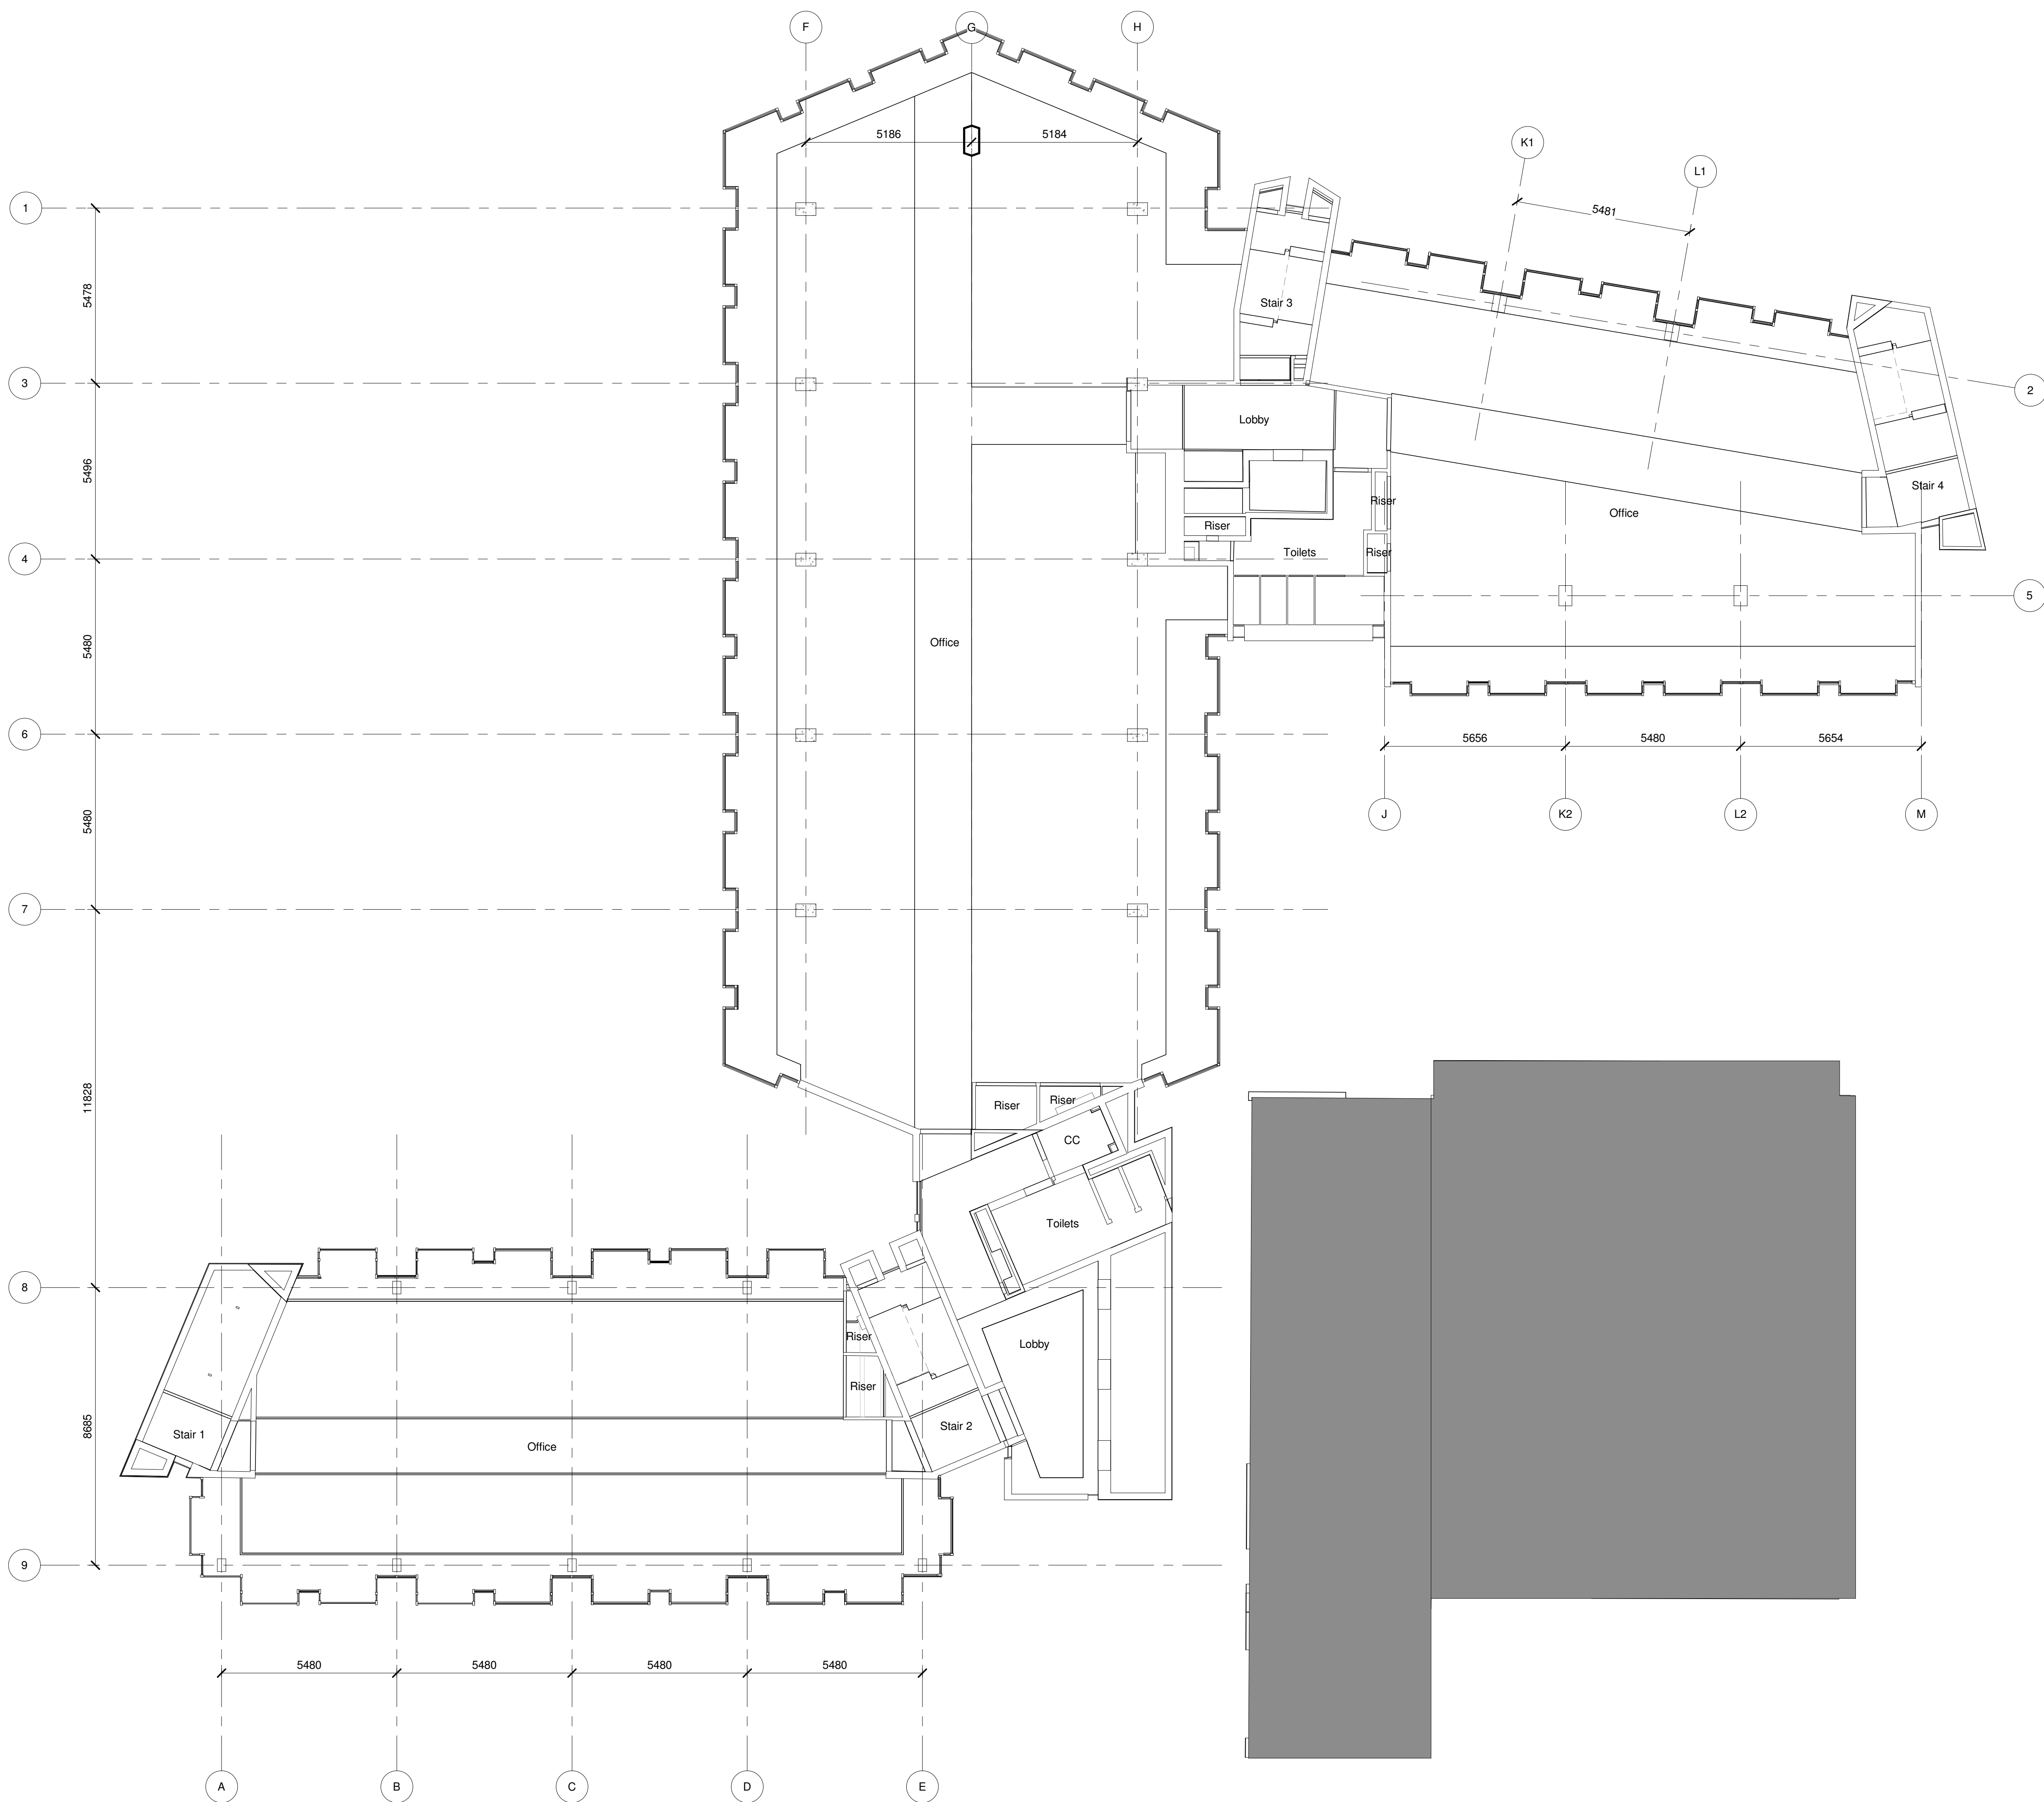

KEYPLAN

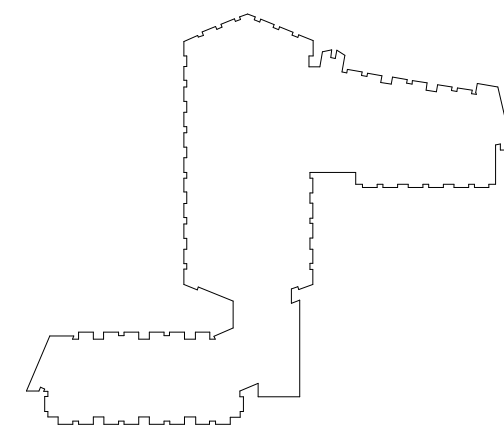

CLIENT:

Bruntwood Works

bruntwood
Works

ID:SR

SHEPPARD ROBSON

27th Floor City Tower Piccadilly Plaza Manchester M1 4BT

T: +44 (0)161 233 8900 E: enquiries@sheppardrobson.com

PROJECT

Pall Mall Court

SCALE@A0 DATE 29.04.2022 ORIGINATOR FM CHECKED EG AUTHORISED ML

Ceilings

- Level 04 Plan

- Existing

RIBA Stage 3

STATUS PURPOSE FOR ISSUE

S2 Planning

DRAWING NO.

6911 · IDSR-XX-04-DR · I · 35104

SR NO.

6911

REV.

P02