


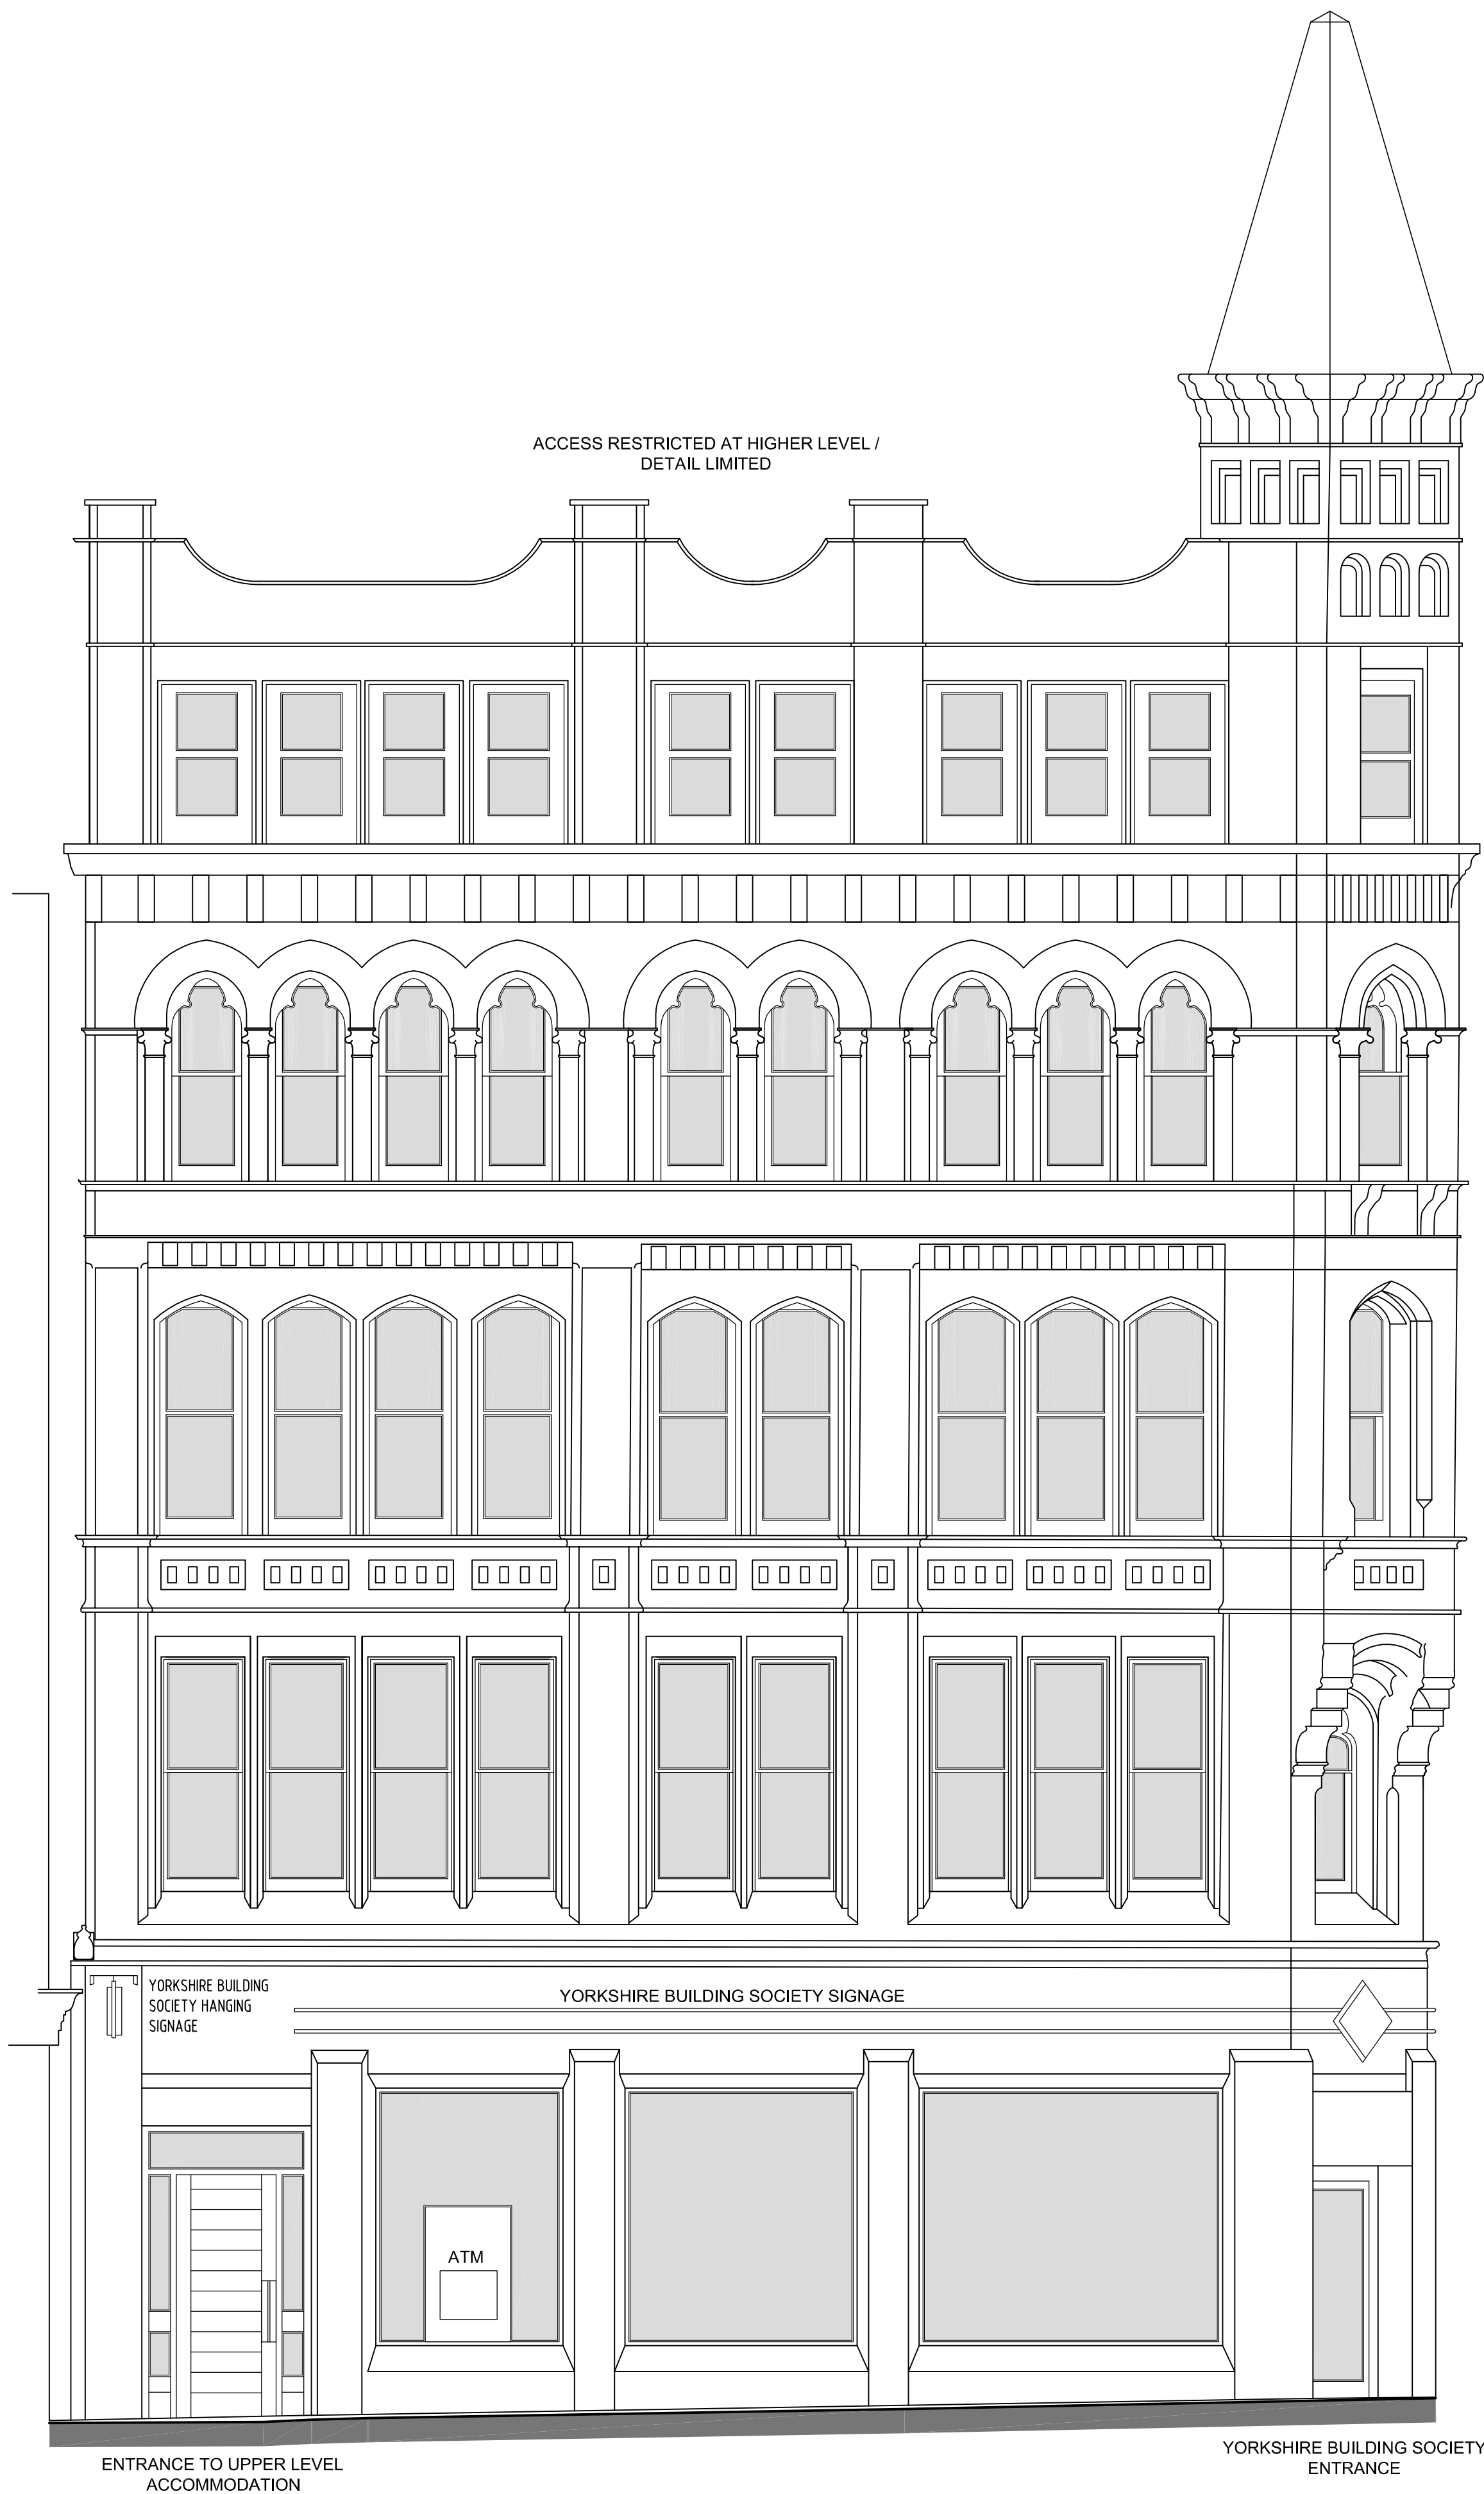

EXISTING PICCADILLY ELEVATION
E.001
SCALE 1:50


SCALE BAR
(1:50 @ A1)
(1:100 @ A3)



NOTES

1. GENERAL:
 - 1.1 DO NOT SCALE FROM THIS DRAWING. CHECK ALL DIMENSIONS AND CONDITIONS ON SITE.
 - 1.2 ALL WORKS TO BE CARRIED OUT IN ACCORDANCE WITH CURRENT HEALTH & SAFETY (INCLUDING COMI) REGULATIONS. ALL WORKS TO COMPLY WITH CURRENT BRITISH STANDARDS, CODES OF PRACTICE, BUILDING REGULATIONS AND APPROPRIATE EUROPEAN STANDARDS.
 - 1.3 ALL STRUCTURAL WORK IS TO BE CARRIED OUT IN ACCORDANCE WITH THE STRUCTURAL ENGINEER'S DETAILS AND CALCULATIONS.
 - 1.4 PRECISE POSITIONS OF ALL FIXTURES AND FITTINGS IS SUBJECT TO CONFIRMATION ON SITE.
 - 1.5 THIS DRAWING IS PRODUCED FOR PLANNING APPLICATION ONLY AND SHOULD NOT BE USED FOR ANY OTHER PURPOSES.
 - 1.6 ALL INFORMATION SHOWN ON THIS EXISTING DRAWING IS BASED ON SURVEY DRAWING NUMBER EAST17-20-02 PRODUCED BY 'EA LONDON SURVEY COMPANY'.

—	REV	DATE	DESCRIPTION	BY
DRG STATUS				PLANNING
DRAWN BY				
ISP DRAWING SOLUTIONS				
JOB TITLE				
YORKSHIRE BUILDING SOCIETY 17 PICCADILLY, MANCHESTER				
DRG TITLE				
EXISTING PICCADILLY ELEVATION				

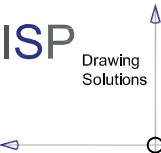 ISP DRAWING SOLUTIONS 21 MONKS CLOSE MIDDLESEX, HA4 0HX TEL: 0044 7886116912 EMAIL: info@ispdrawingsolutions.co.uk www.ispdrawingsolutions.co.uk		ISP DRAWING SOLUTIONS	
JOB NO	DRG NO	REV	SCALE
1192	E.021	/	1:50 ● A1 1:100 ● A3
		DRN	DATE
		IP	04/2021