


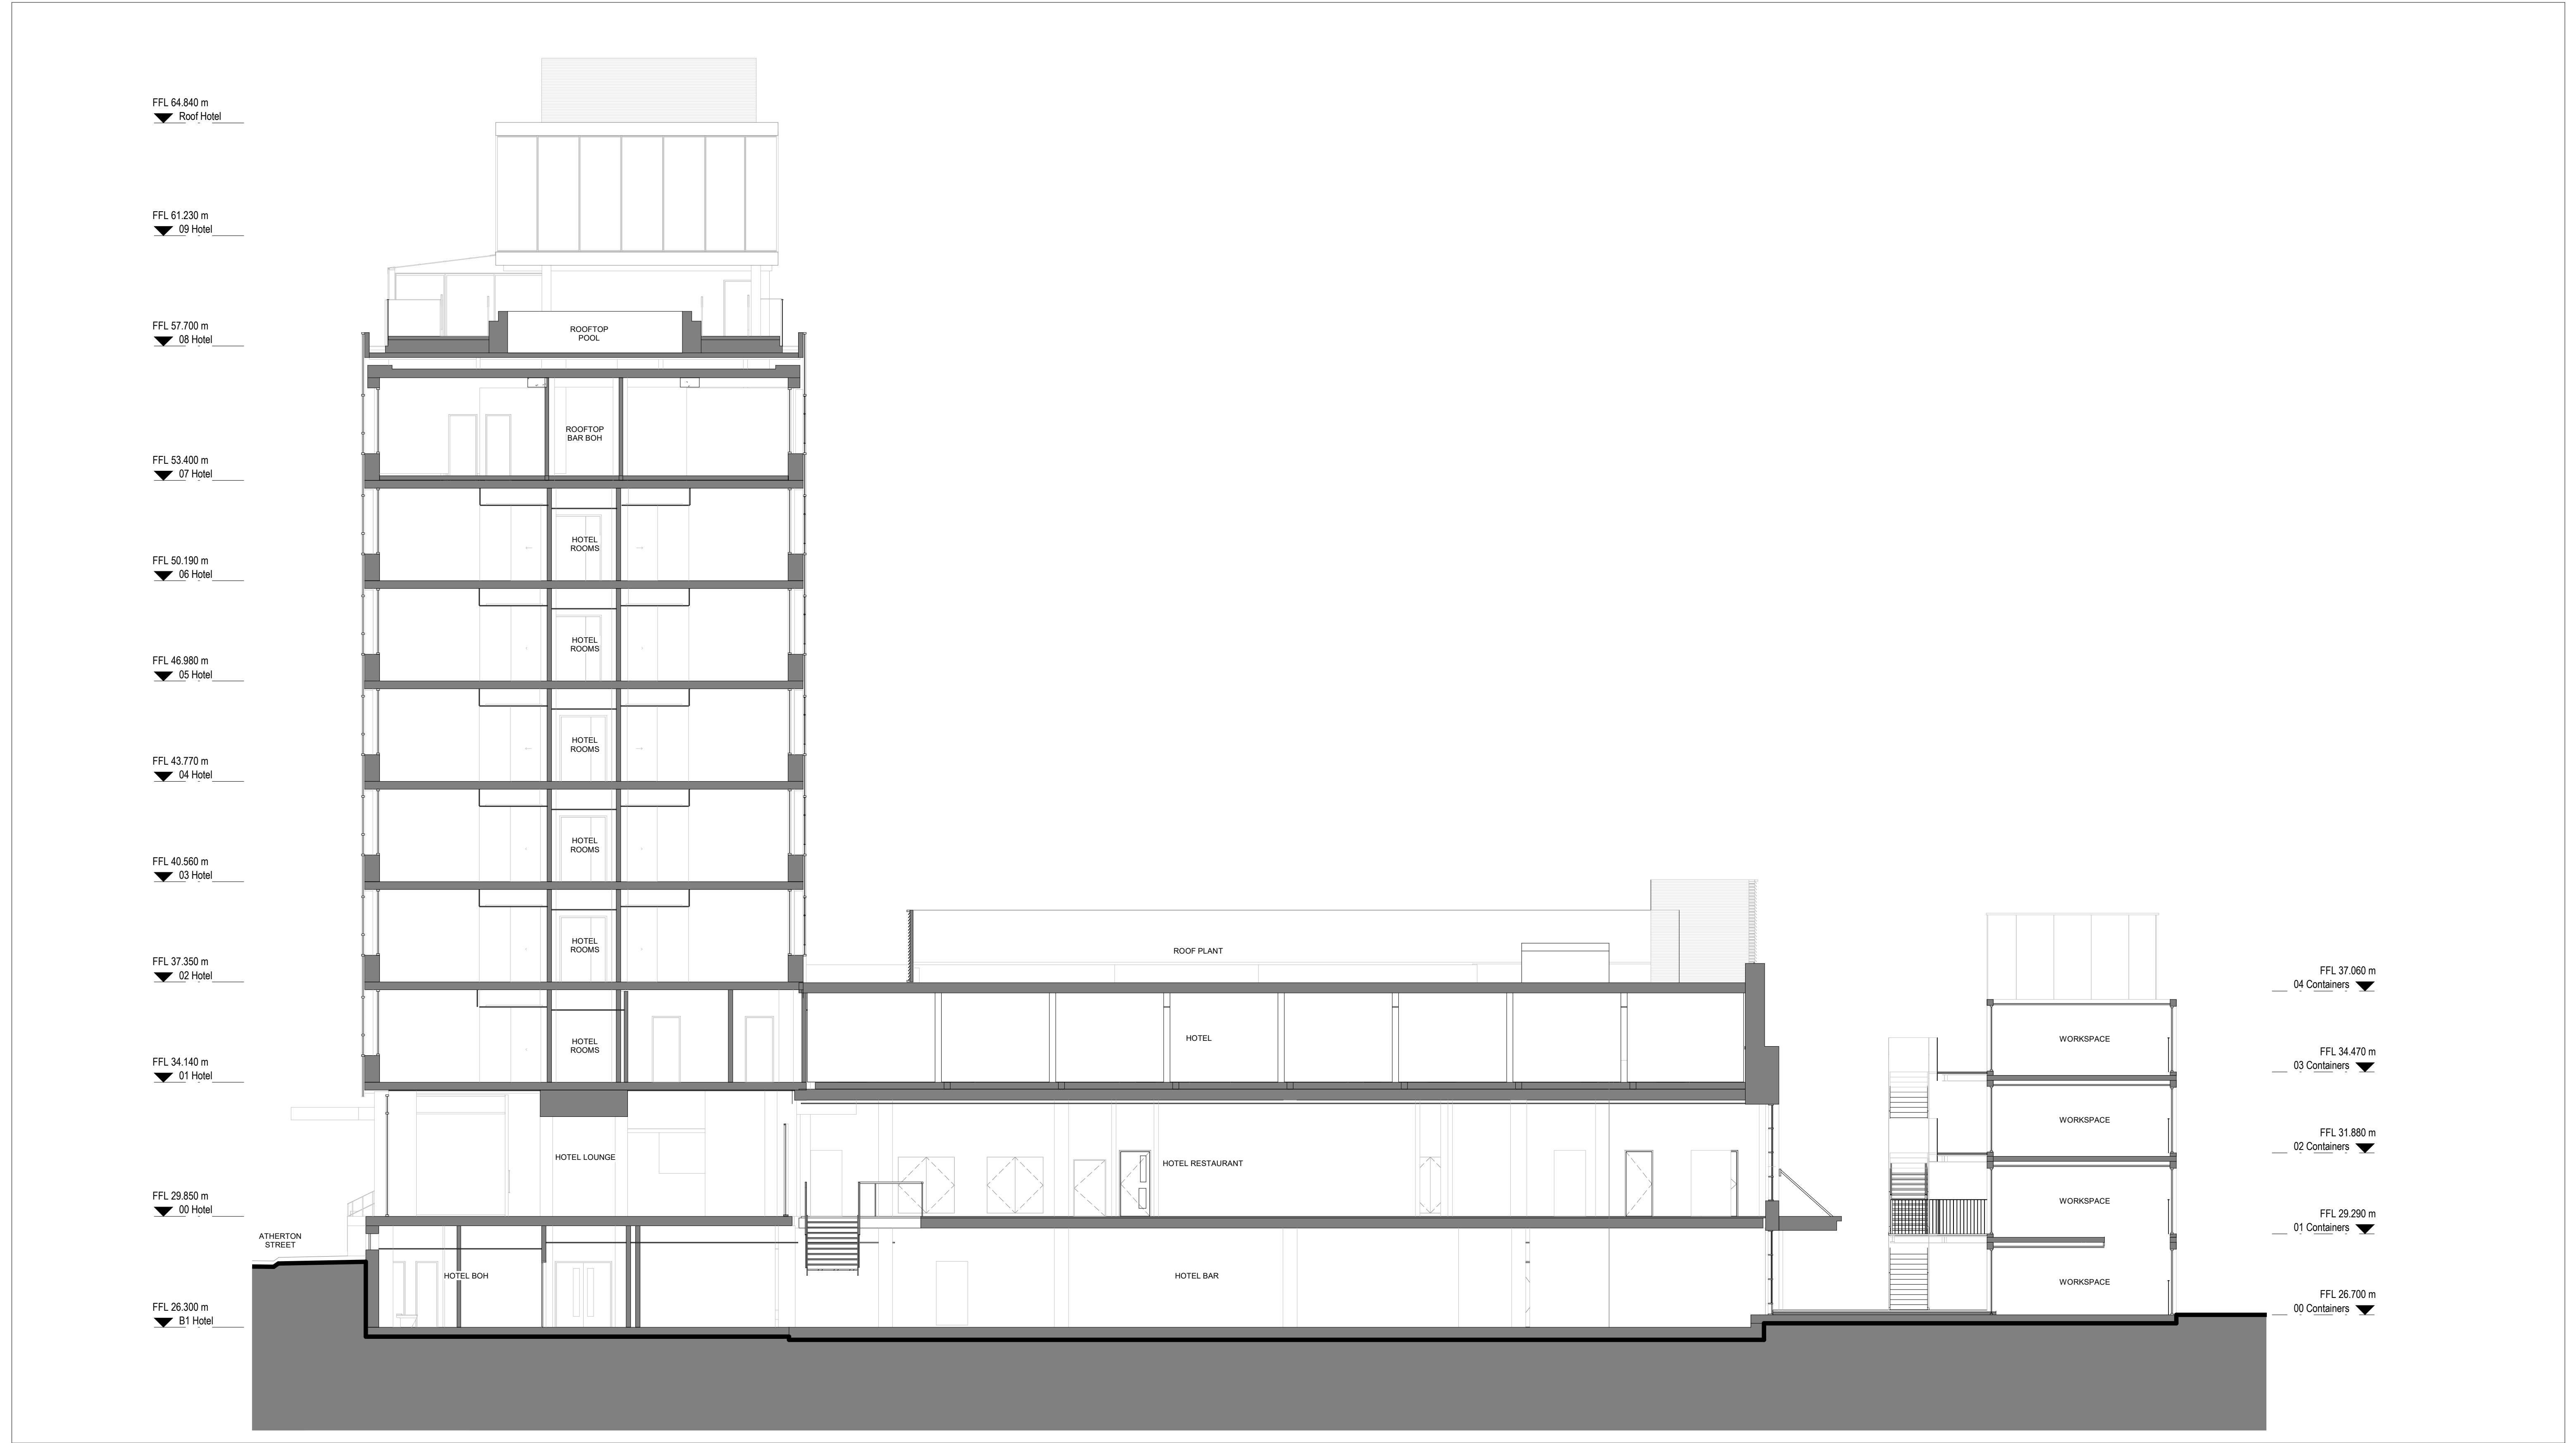

#### Notes


Do not scale from this drawing.

All dimensions are to be checked prior to construction and any discrepancies are to be identified to the Architect.

Copyright reserved.



KEY PLAN

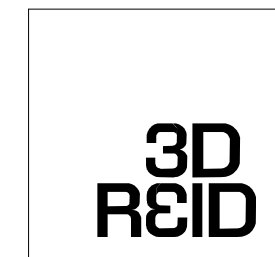

3DReid  
www.3DReid.com  
Architecture Interiors Masterplanning

#### Status

#### Information

##### Client

Manchester Quays Ltd

##### Project

OGS  
St John's

##### Title

Proposed Section D-D

| Scale   | Size | Date     | Drawn | Checked |
|---------|------|----------|-------|---------|
| 1 : 100 | A1   | 17/02/20 | GL    | NS      |

Drawing No. Rev.

180146-3DR-Z0-SE-DR-D123 C

C 30/07/20 Updated for Planning  
B 28/02/20 Room names amended  
A 20/02/20 First issue

Revisions

HM  
GL  
GL