



Type 14 - 3b6p
1 : 100

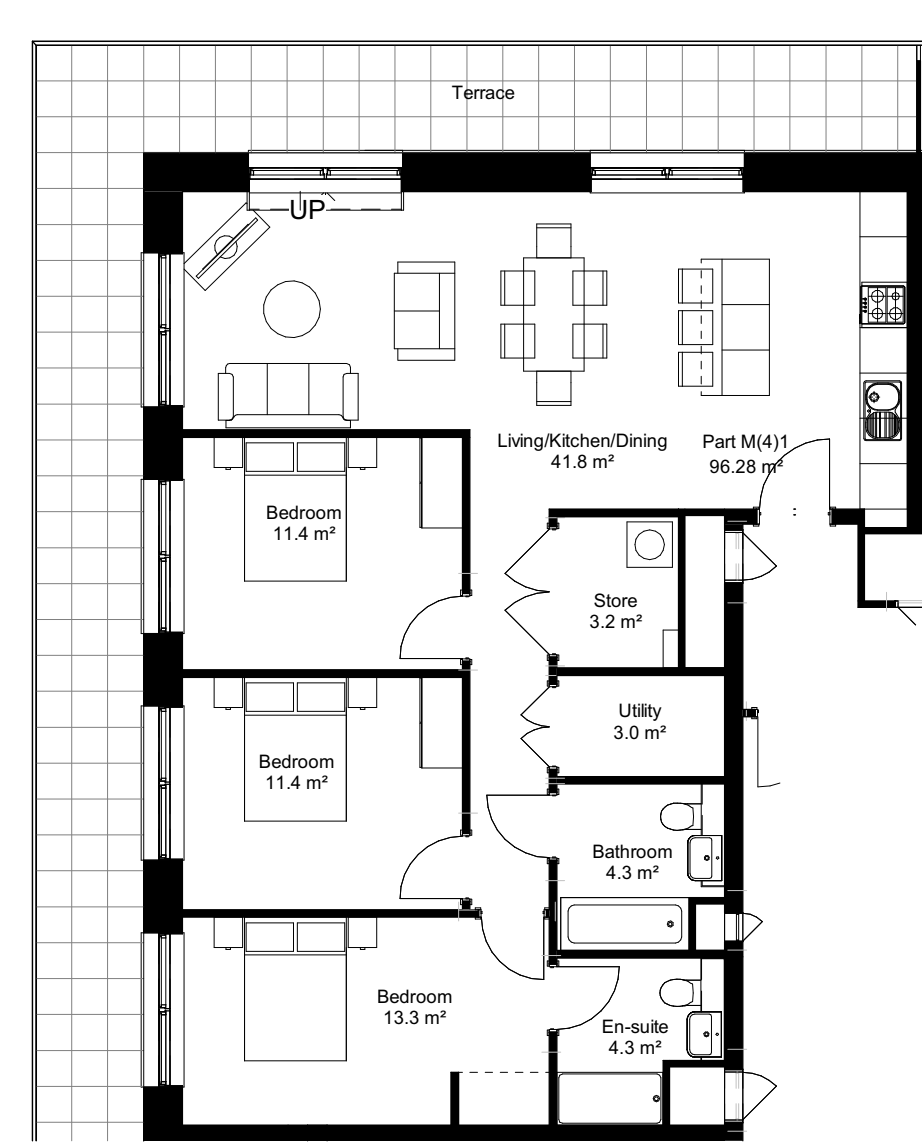


Level 7 KEY PLAN FLAT 14_Planning
1 : 1000

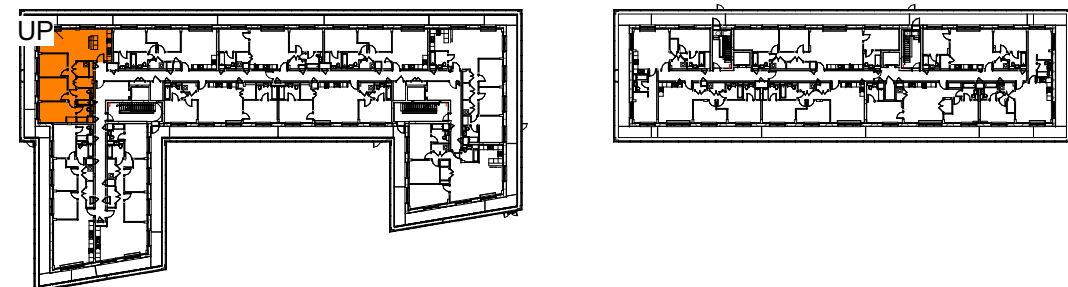


Apartment Schedule - Type 14		
Level	Dwelling Type	Count
ZZ-07-FFL	Type 14	1
Grand total: 1		

Type 19 - 3b6p
1 : 100

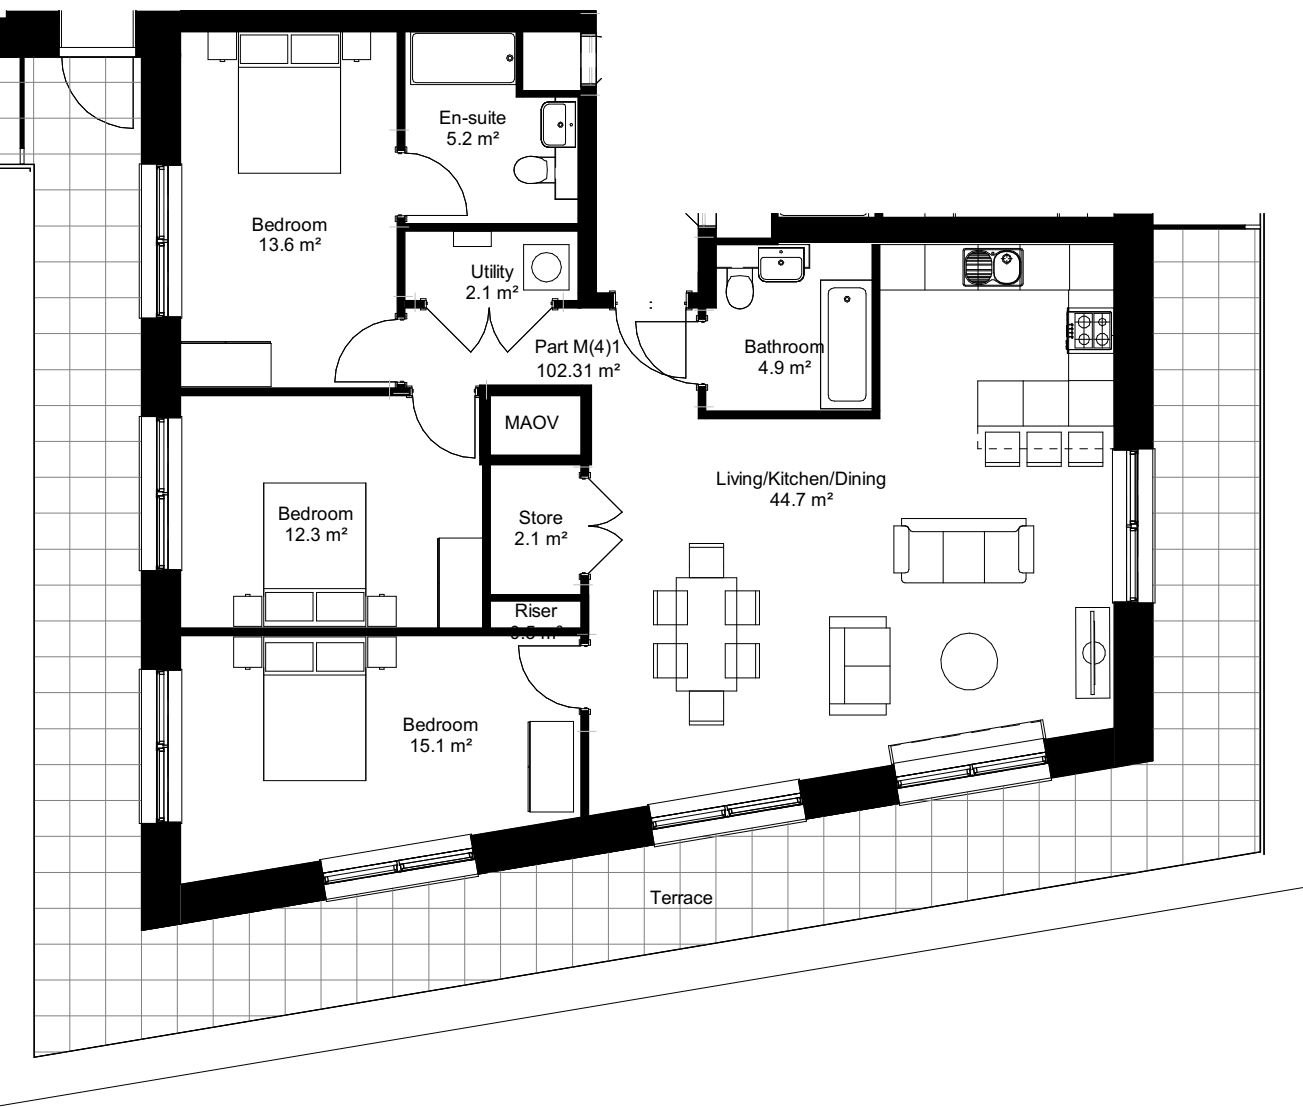


Level 7 KEY PLAN FLAT 19_Planning
1 : 1000

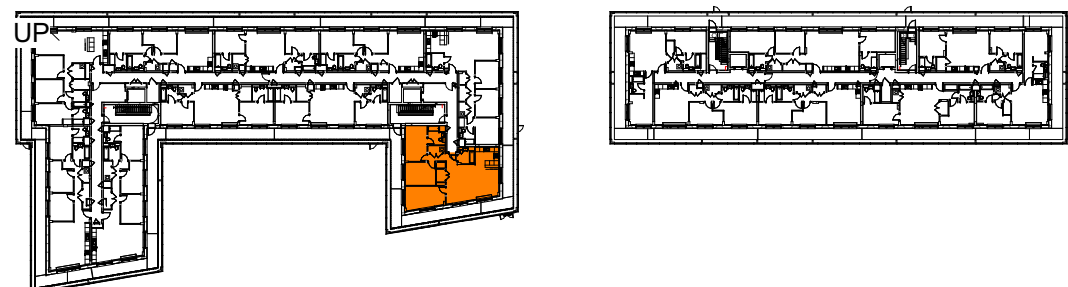


Apartment Schedule - Type 19		
Level	Dwelling Type	Count
ZZ-07-FFL	Type 19	1
Grand total: 1		

Type 15 - 3b6p
1 : 100

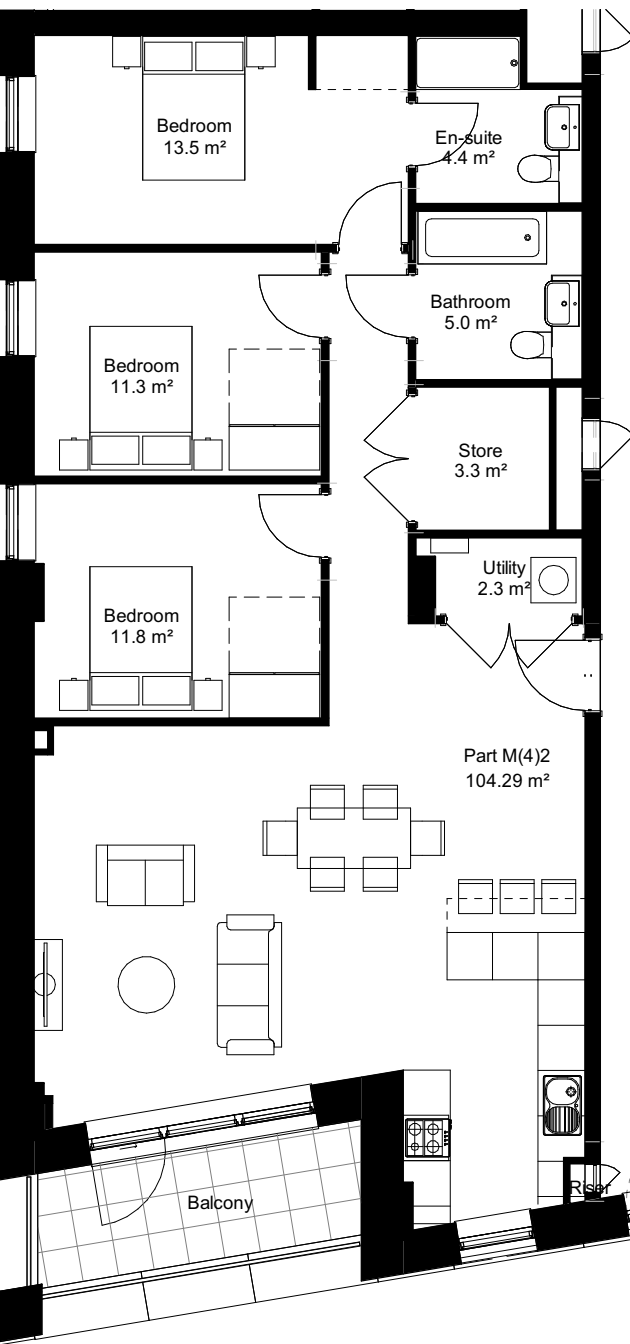


Level 1 KEY PLAN FLAT 15_Planning
1 : 1000

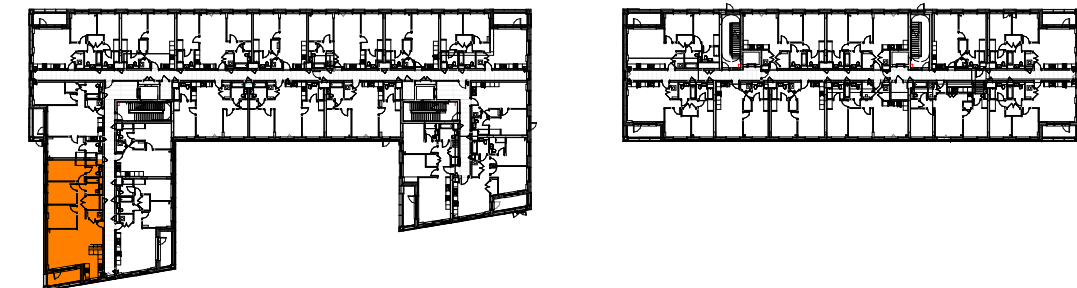


Apartment Schedule - Type 15		
Level	Dwelling Type	Count
ZZ-01-FFL	Type 15	1
ZZ-02-FFL	Type 15	1
ZZ-03-FFL	Type 15	1
ZZ-04-FFL	Type 15	1
ZZ-05-FFL	Type 15	1
ZZ-06-FFL	Type 15	1
Grand total: 6		

Type 18 - 3b6p
1 : 100

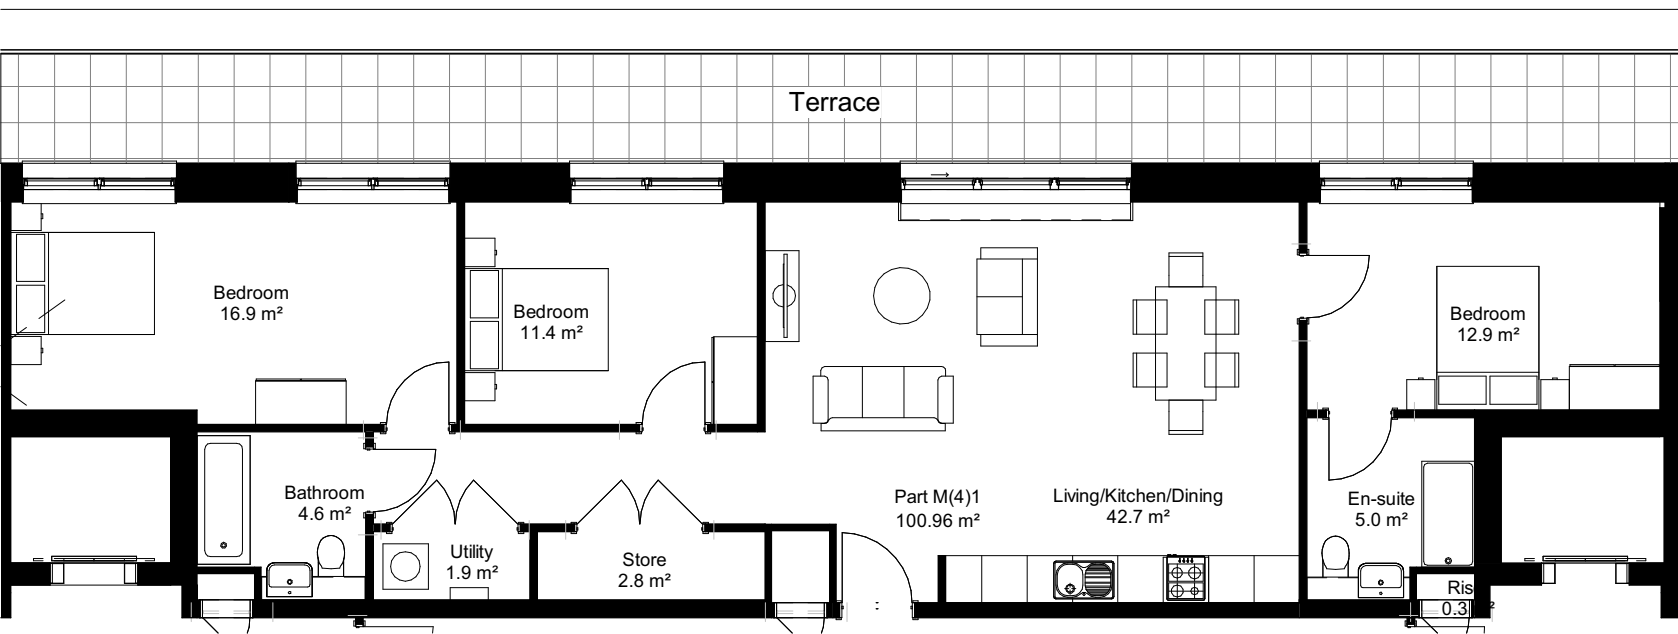


Level 7 KEY PLAN FLAT 18_Planning
1 : 1000

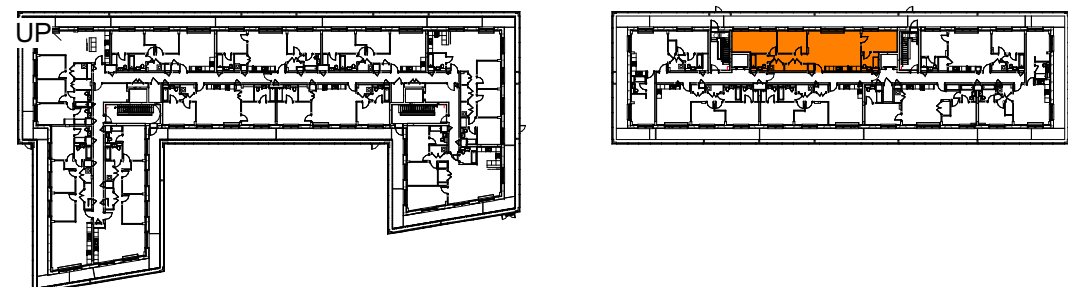


Apartment Schedule - Type 18		
Level	Dwelling Type	Count
ZZ-07-FFL	Type 18	1
Grand total: 1		

Type 16 - 3b6p
1 : 100

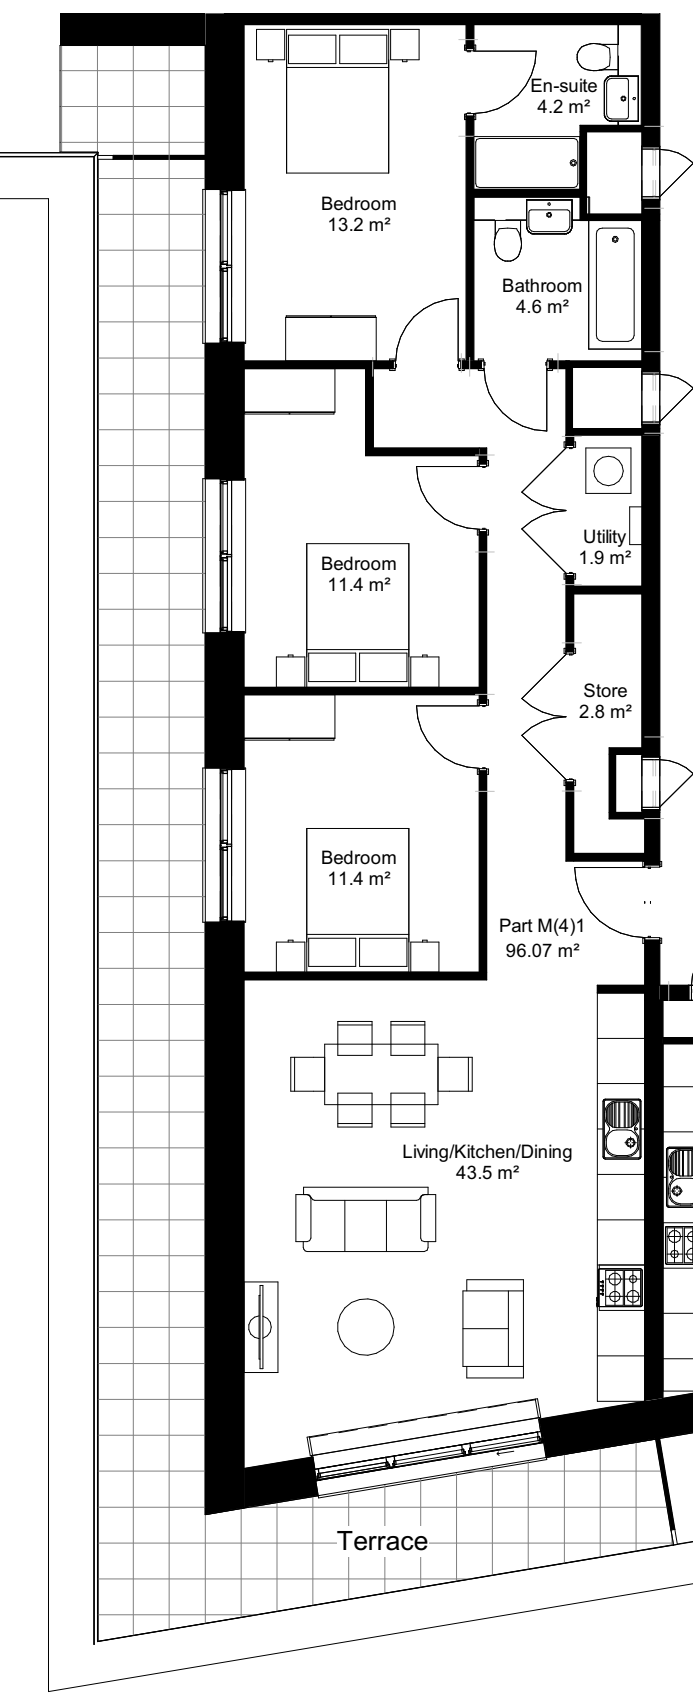


Level 7 KEY PLAN FLAT 16_Planning
1 : 1000

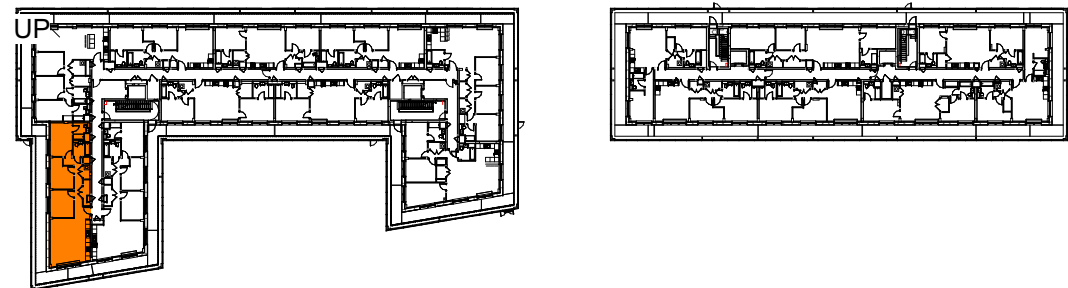


Apartment Schedule - Type 16		
Level	Dwelling Type	Count
ZZ-07-FFL	Type 16	1
Grand total: 1		

Type 17 - 3b6p
1 : 100

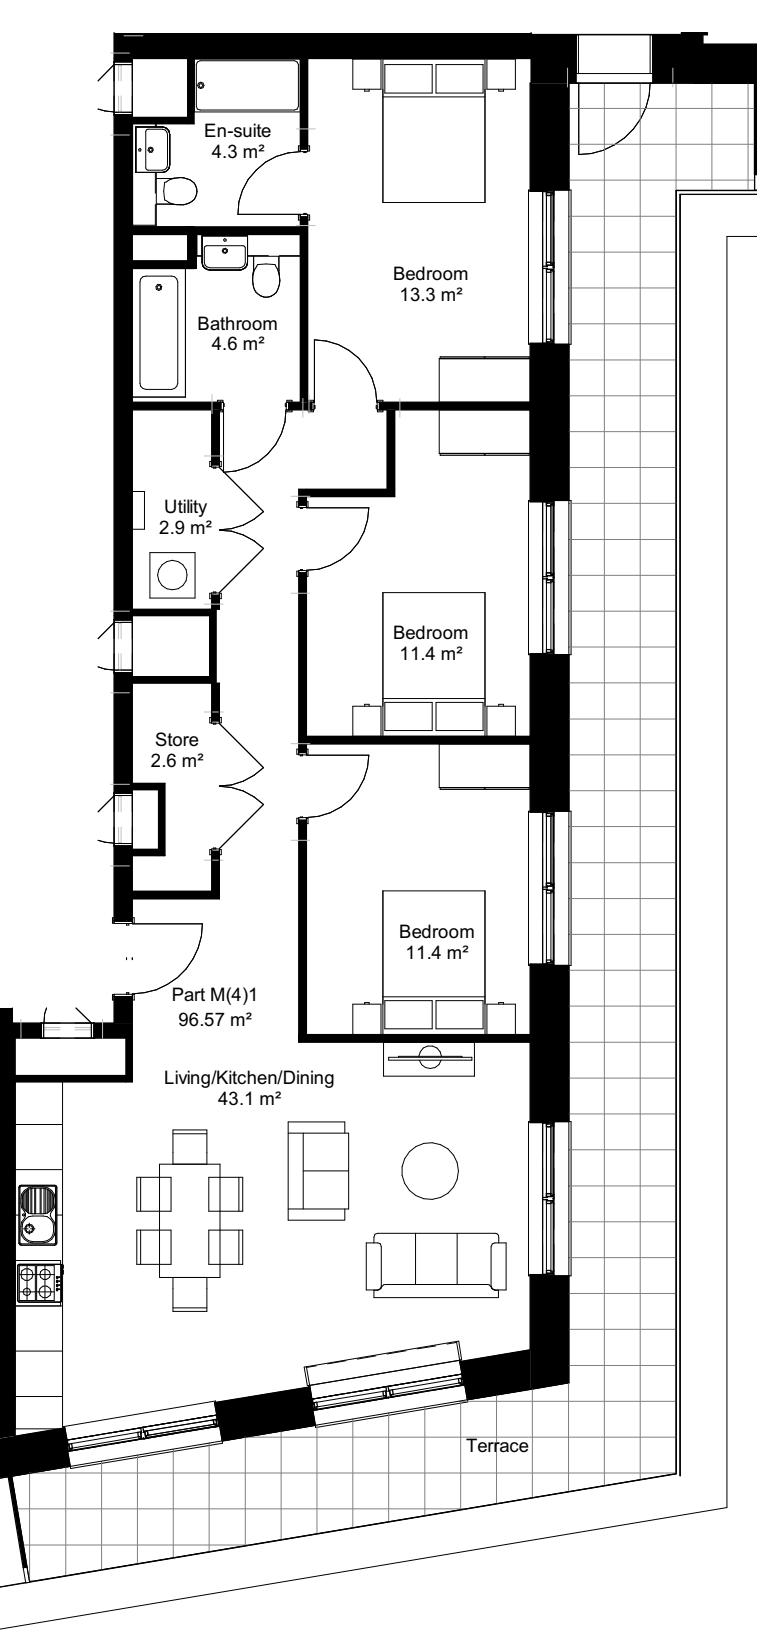


Level 7 KEY PLAN FLAT 17_Planning
1 : 1000

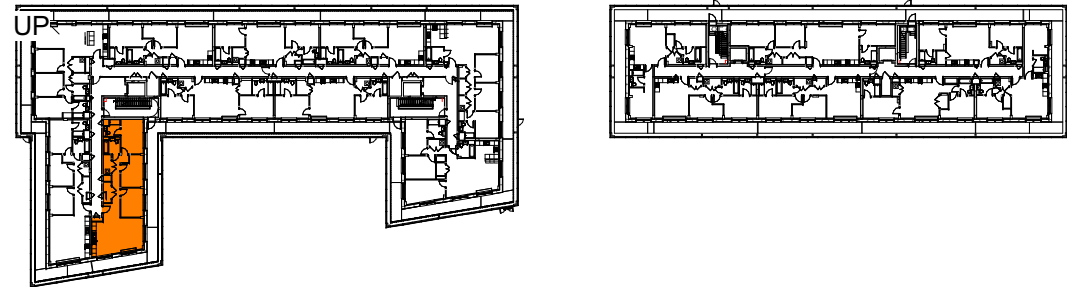


Apartment Schedule - Type 17		
Level	Dwelling Type	Count
ZZ-07-FFL	Type 17	1
Grand total: 1		

Type 20 - 2b4p
1 : 100

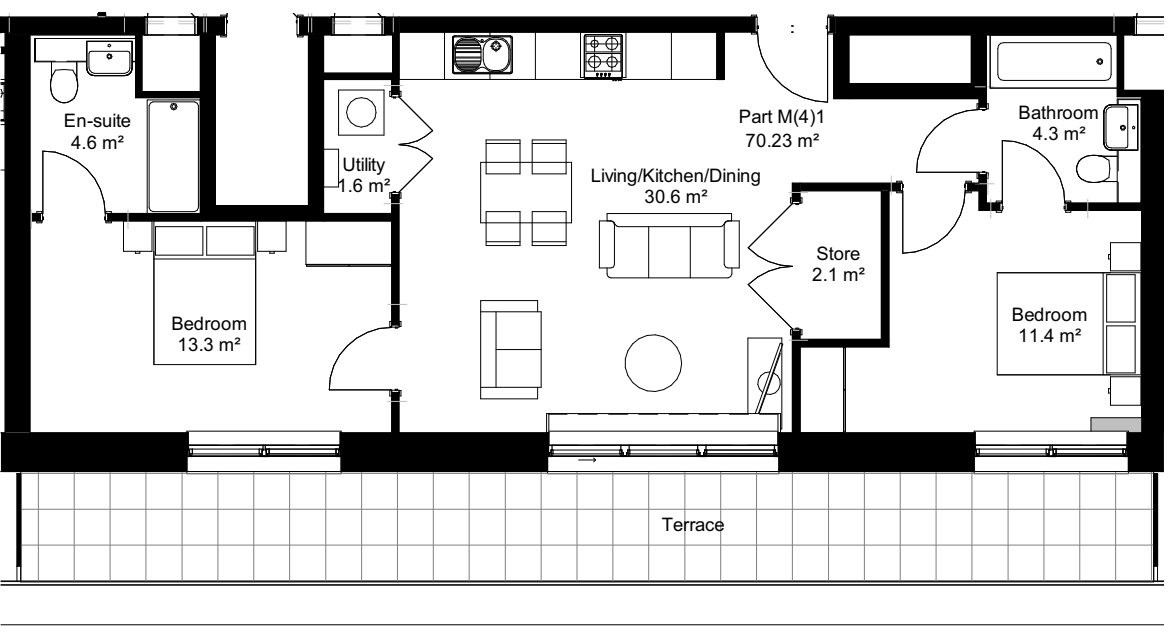

Level 7 KEY PLAN FLAT 20_Planning
1 : 1000

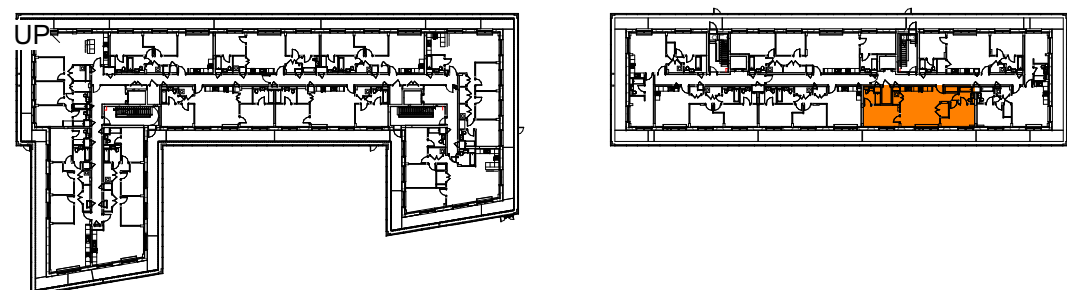

Apartment Schedule - Type 20		
Level	Dwelling Type	Count
ZZ-07-FFL	Type 20	1
Grand total: 1		