
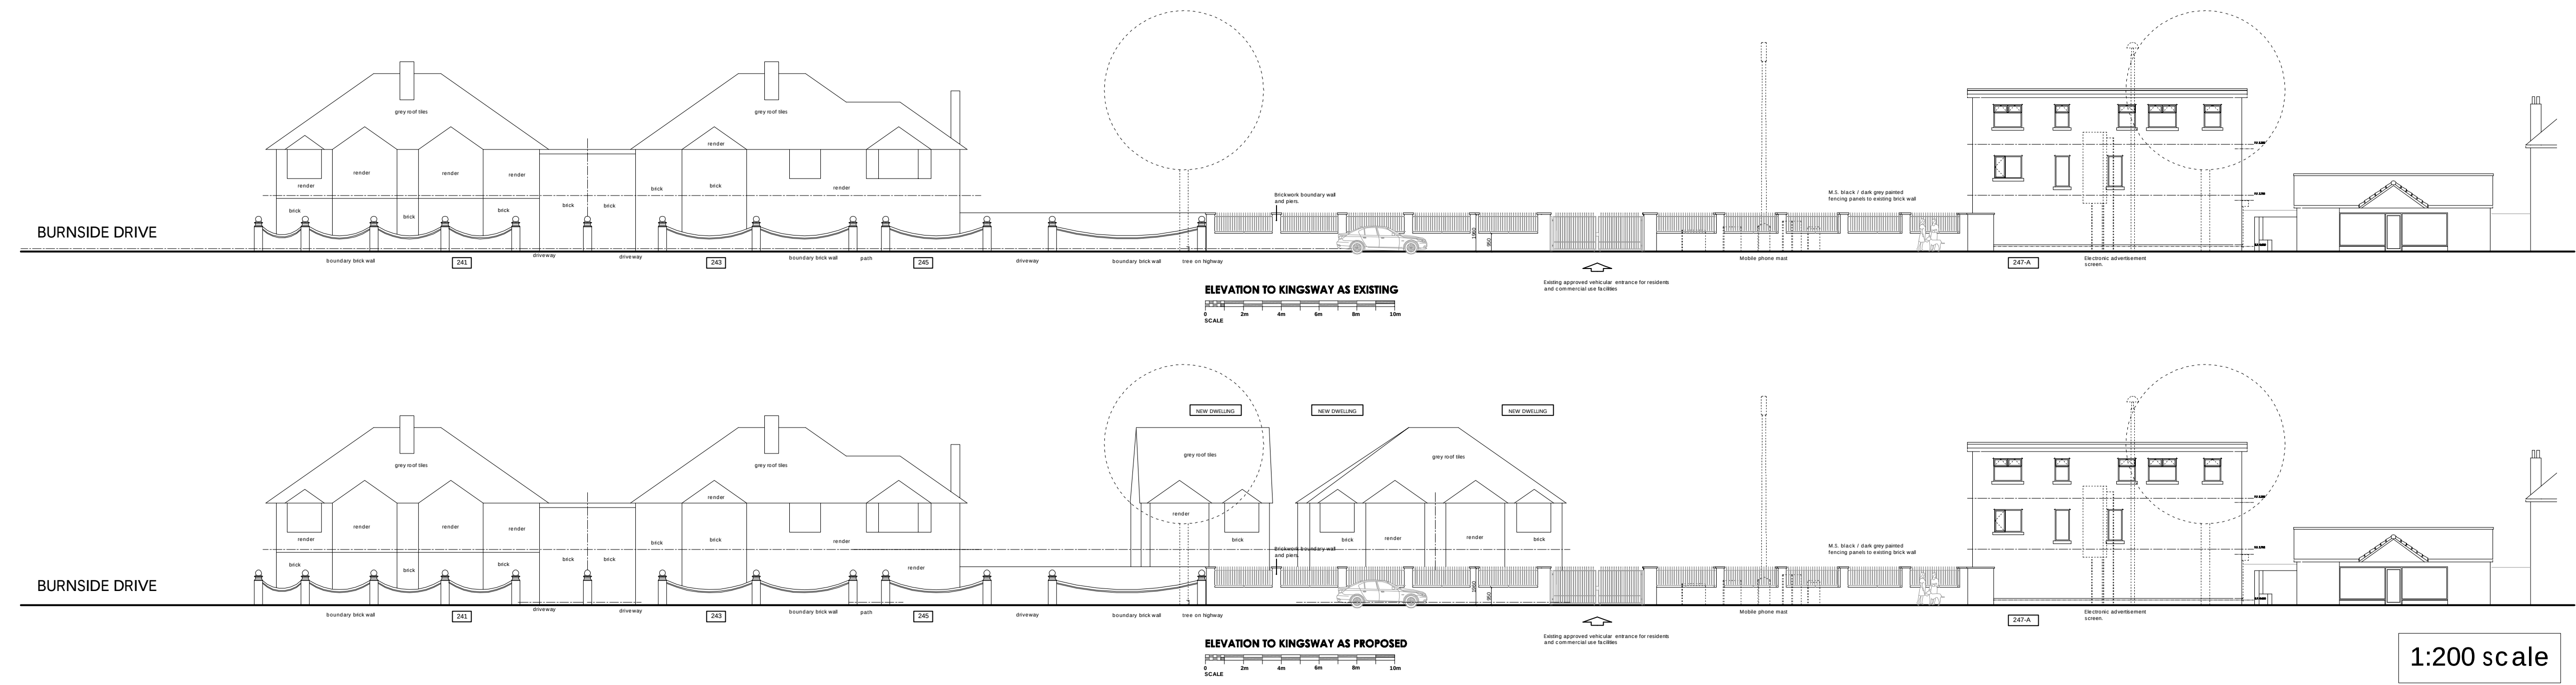
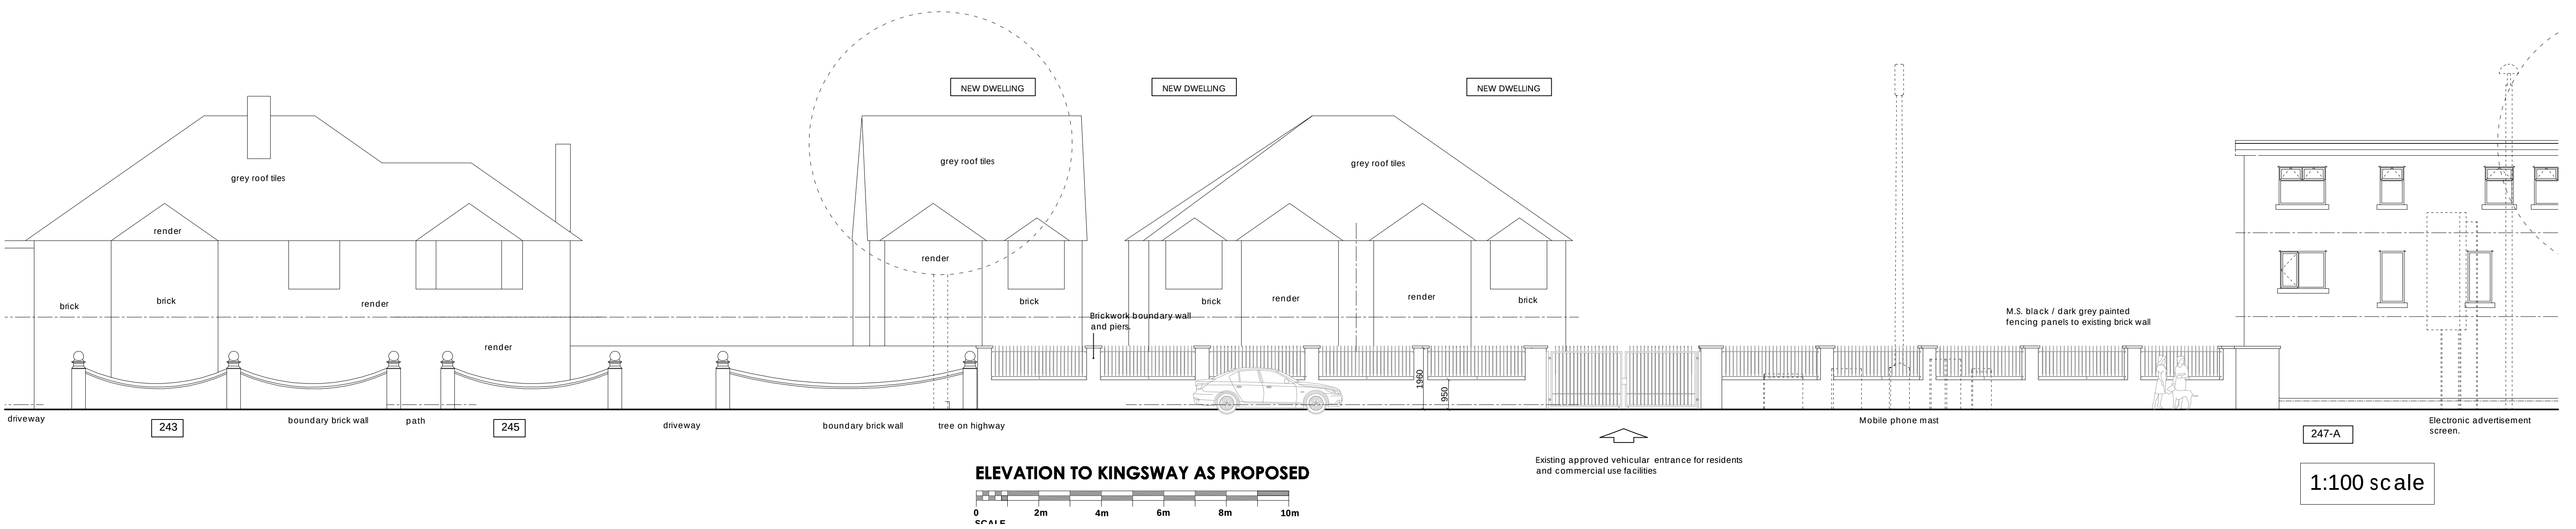


"Copyright in this drawing remains with the architect. Responsibility is not accepted for errors made by others in scaling from this drawing. All construction information should be taken from figured dimensions only. Check all dimensions on site. In case of any discrepancy, refer query to the architect."

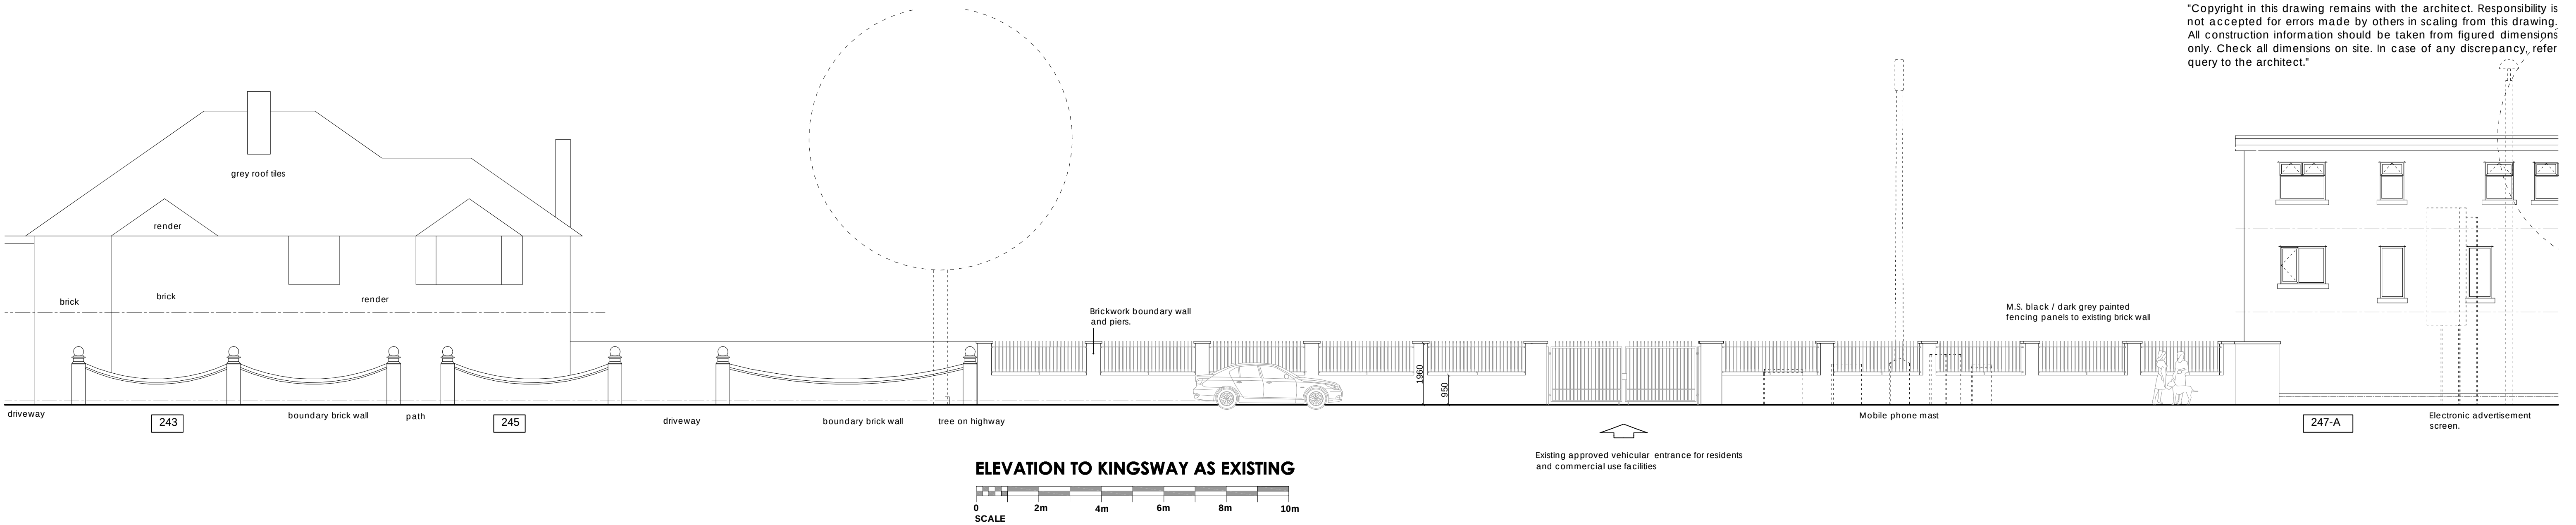

Rev	Description	By	Date

CORE DESIGN

The Studio, 21 Shaw Road, Heaton Moor, Stockport SK4 4AG
email: architects@core-design.net website: www.core-design.net
telephone: 0161 443 4000

PROPOSED NEW DWELLINGS
adjacent 247-A Kingsway M19 1AL
Streetscene Elevations as Existing & Proposed

DRAWN TH DATE Apr2021 DRAWING NO. 20011-203

SCALE 1:100 and 1:200 @A1 REV. -