



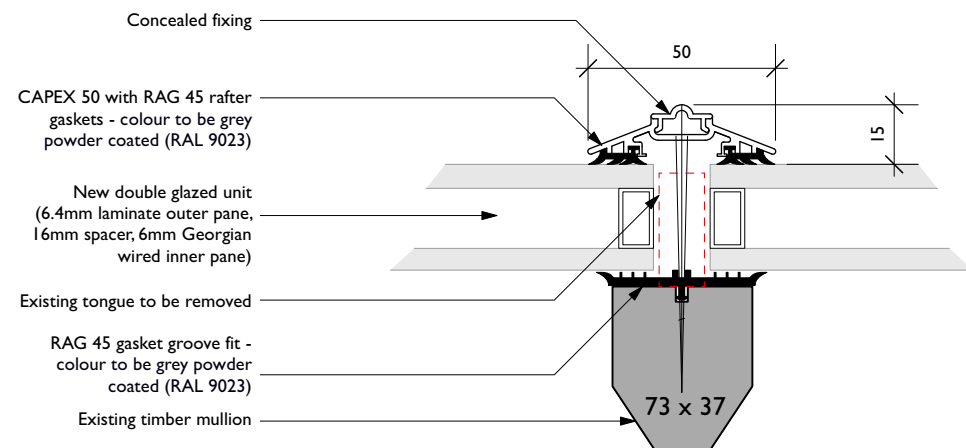


Detail 1 - Mullion detail

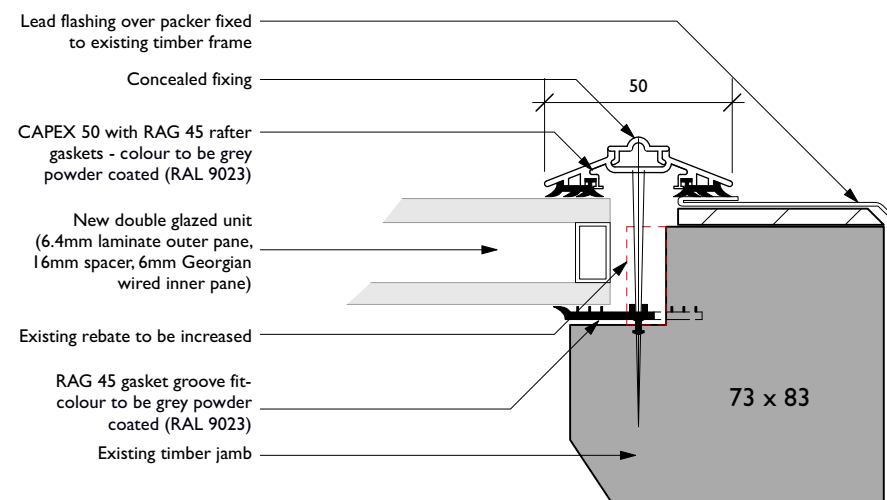

Detail 2 - Jamb detail



External images of sample refurbished roof light at No.16 Newton Street

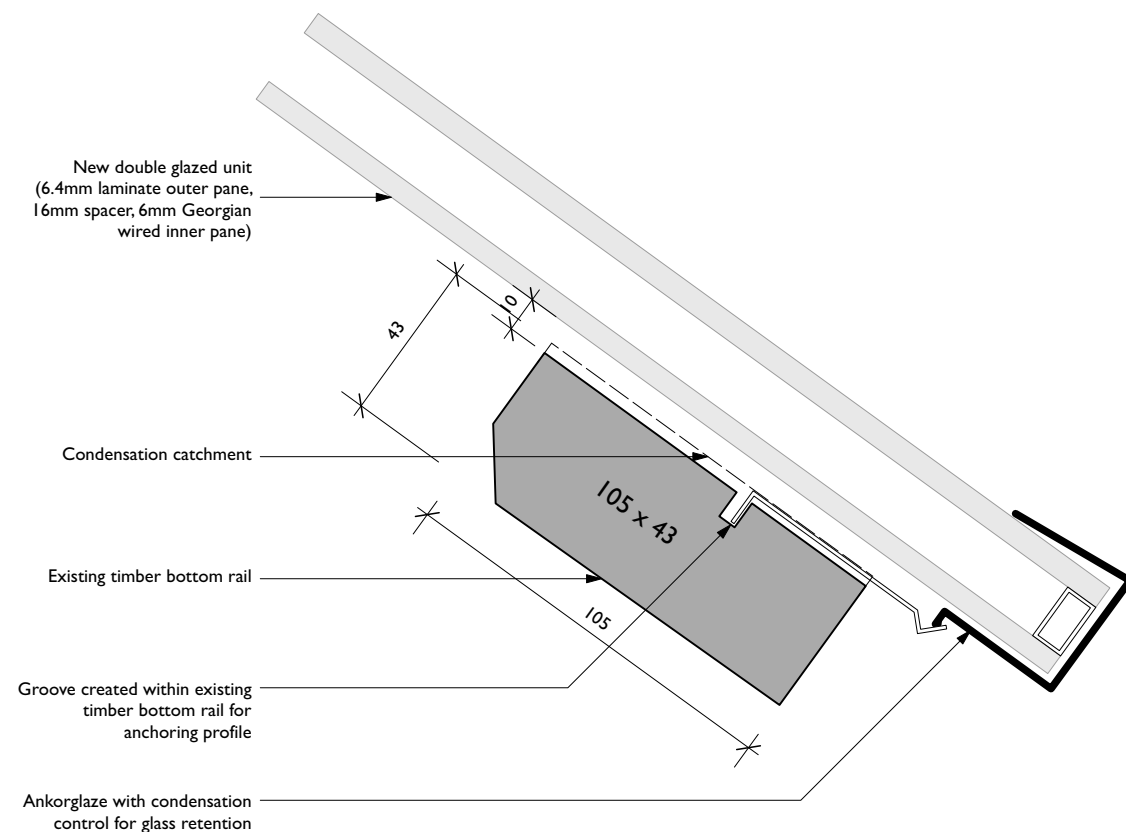

Detail 3 - Bottom Rail Detail



Internal images showing underside of sample refurbished roof light at No.16 Newton Street

COPYRIGHT OF ATELIER MB LTD
DO NOT SCALE FROM THIS DRAWING
DIMENSIONS TO BE CHECKED ON SITE

All dimensions to be checked
on site prior to any
commencing work.

KEY

- Existing
- Proposed
- Existing to be removed

Rev	Note	DRN	CHK

8-16 Newton Street
Redevelopment

Roof Details Sheet 16
Proposed Rooflight Details 2

scheme | 1665
dwg no. | **C(525)**
rev |

scale | 1:2@A3
date first drawn | Apr 21
drawn | RD

SK sketch P proposed T tender C construction AB as built

www.atelierrmb.co.uk
t 0161 236 0051
e architect@atelierrmb.co.uk