
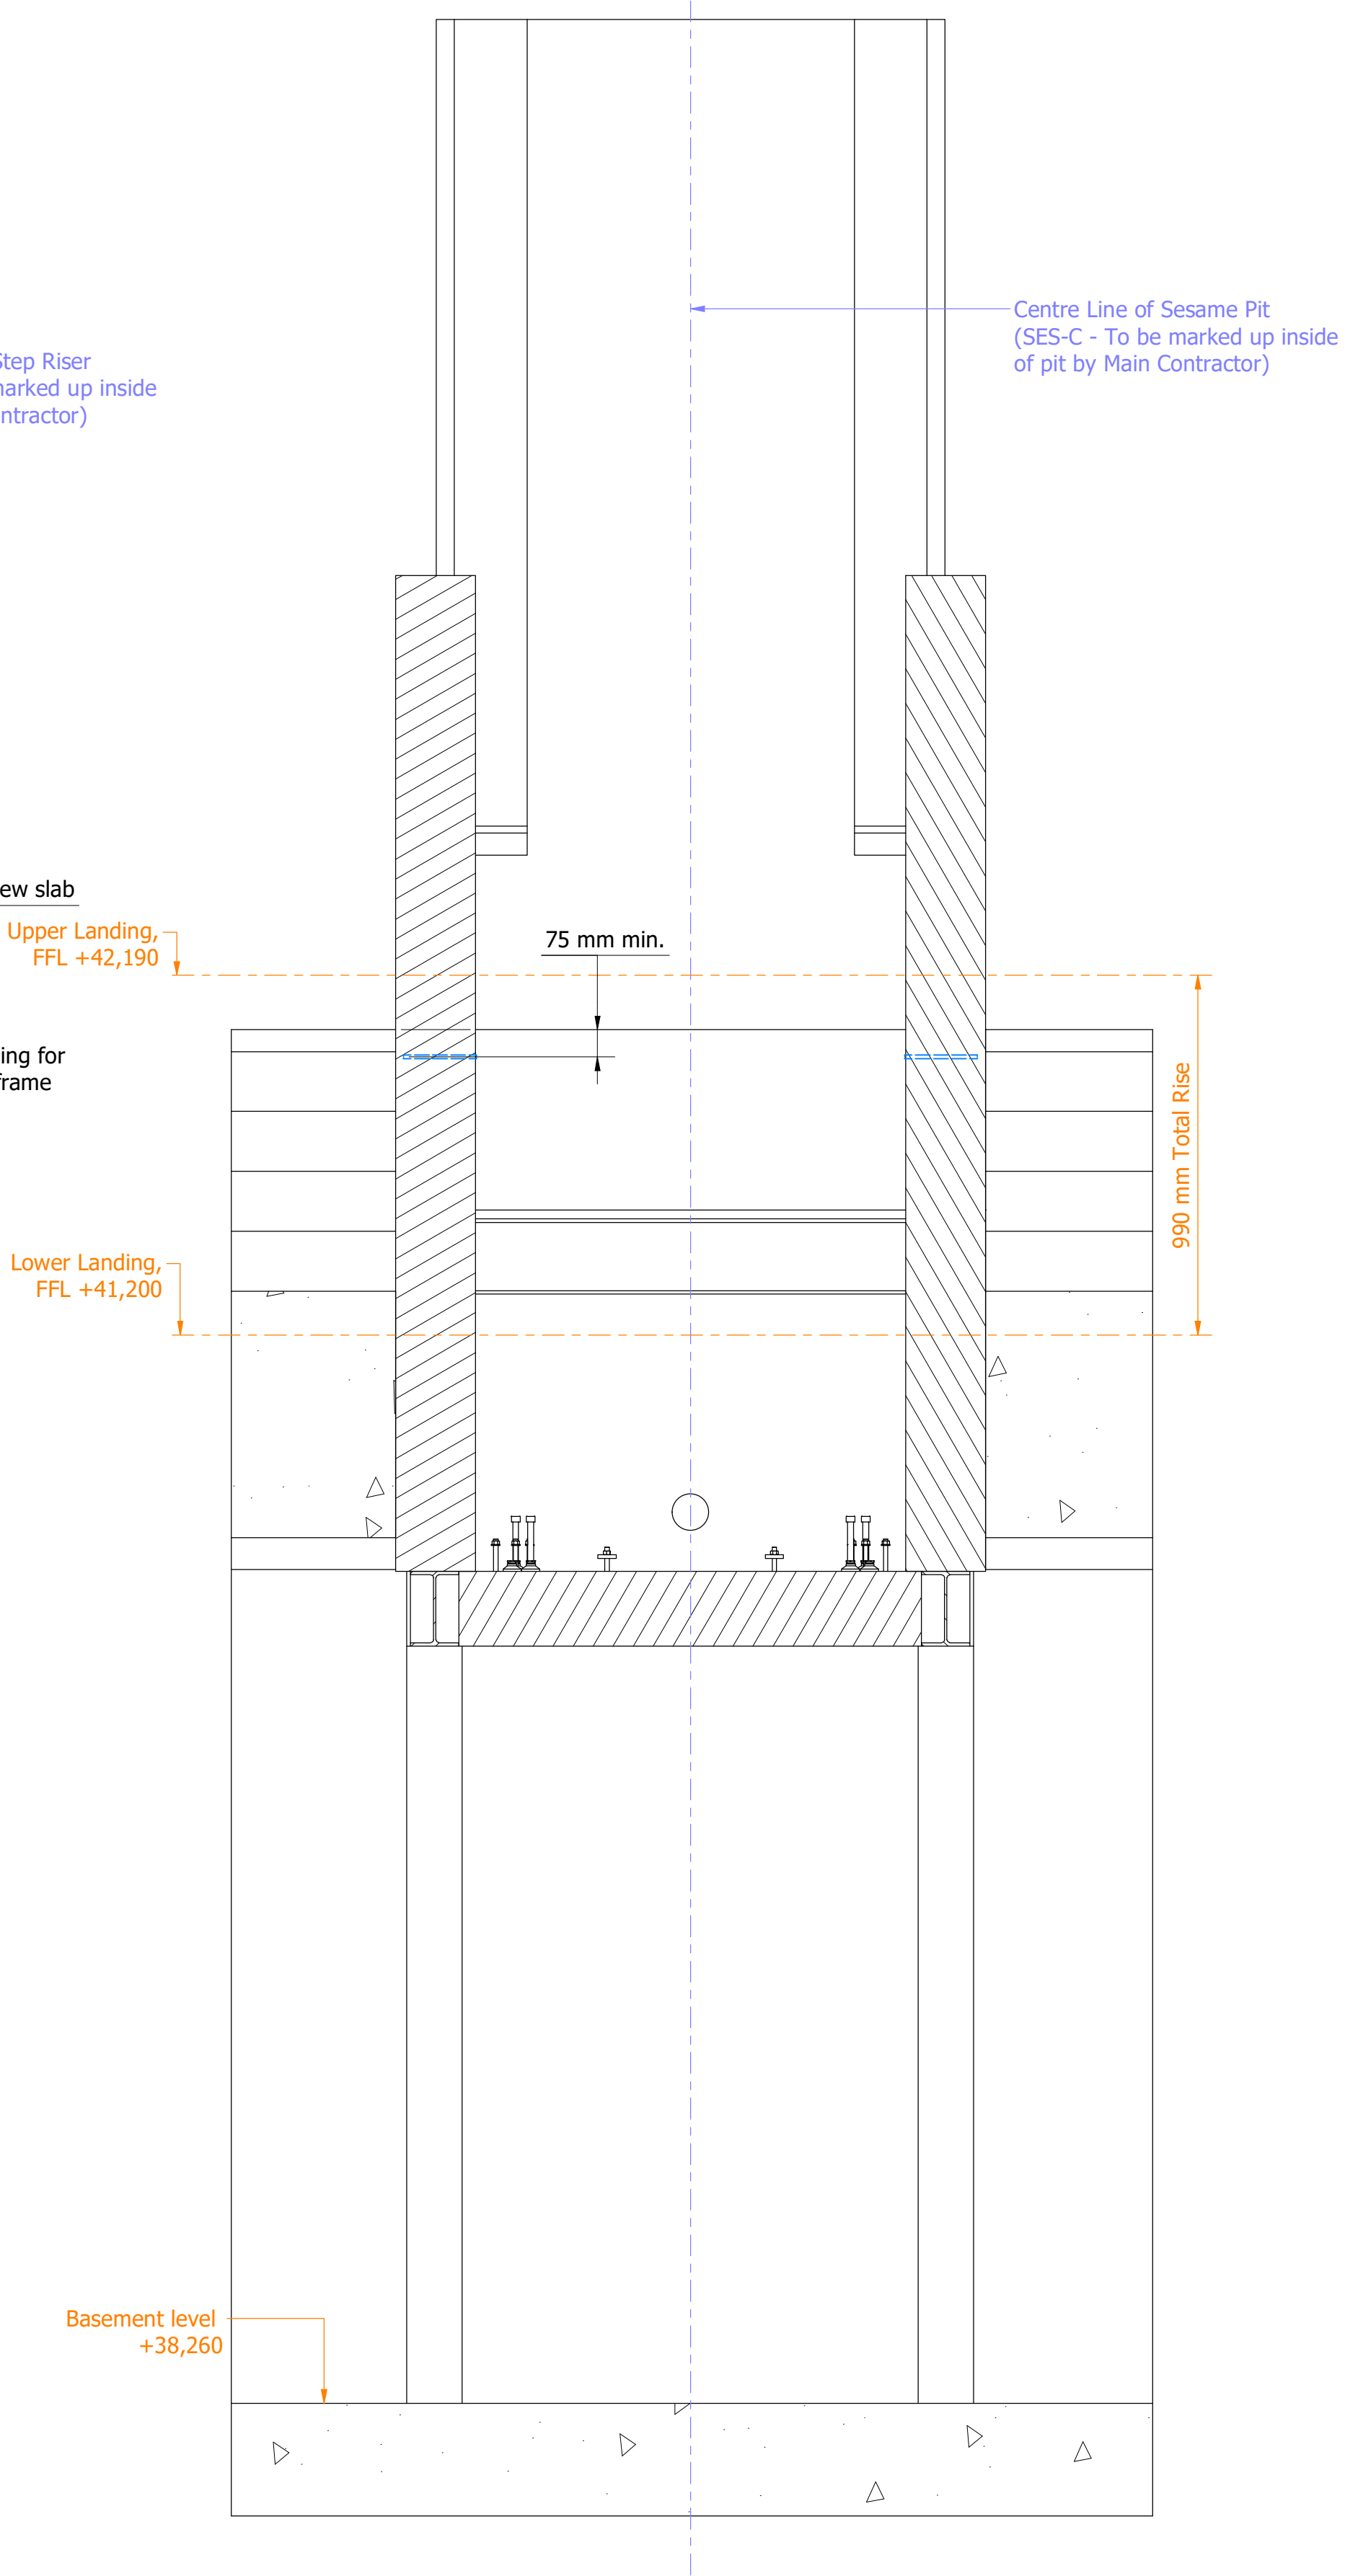
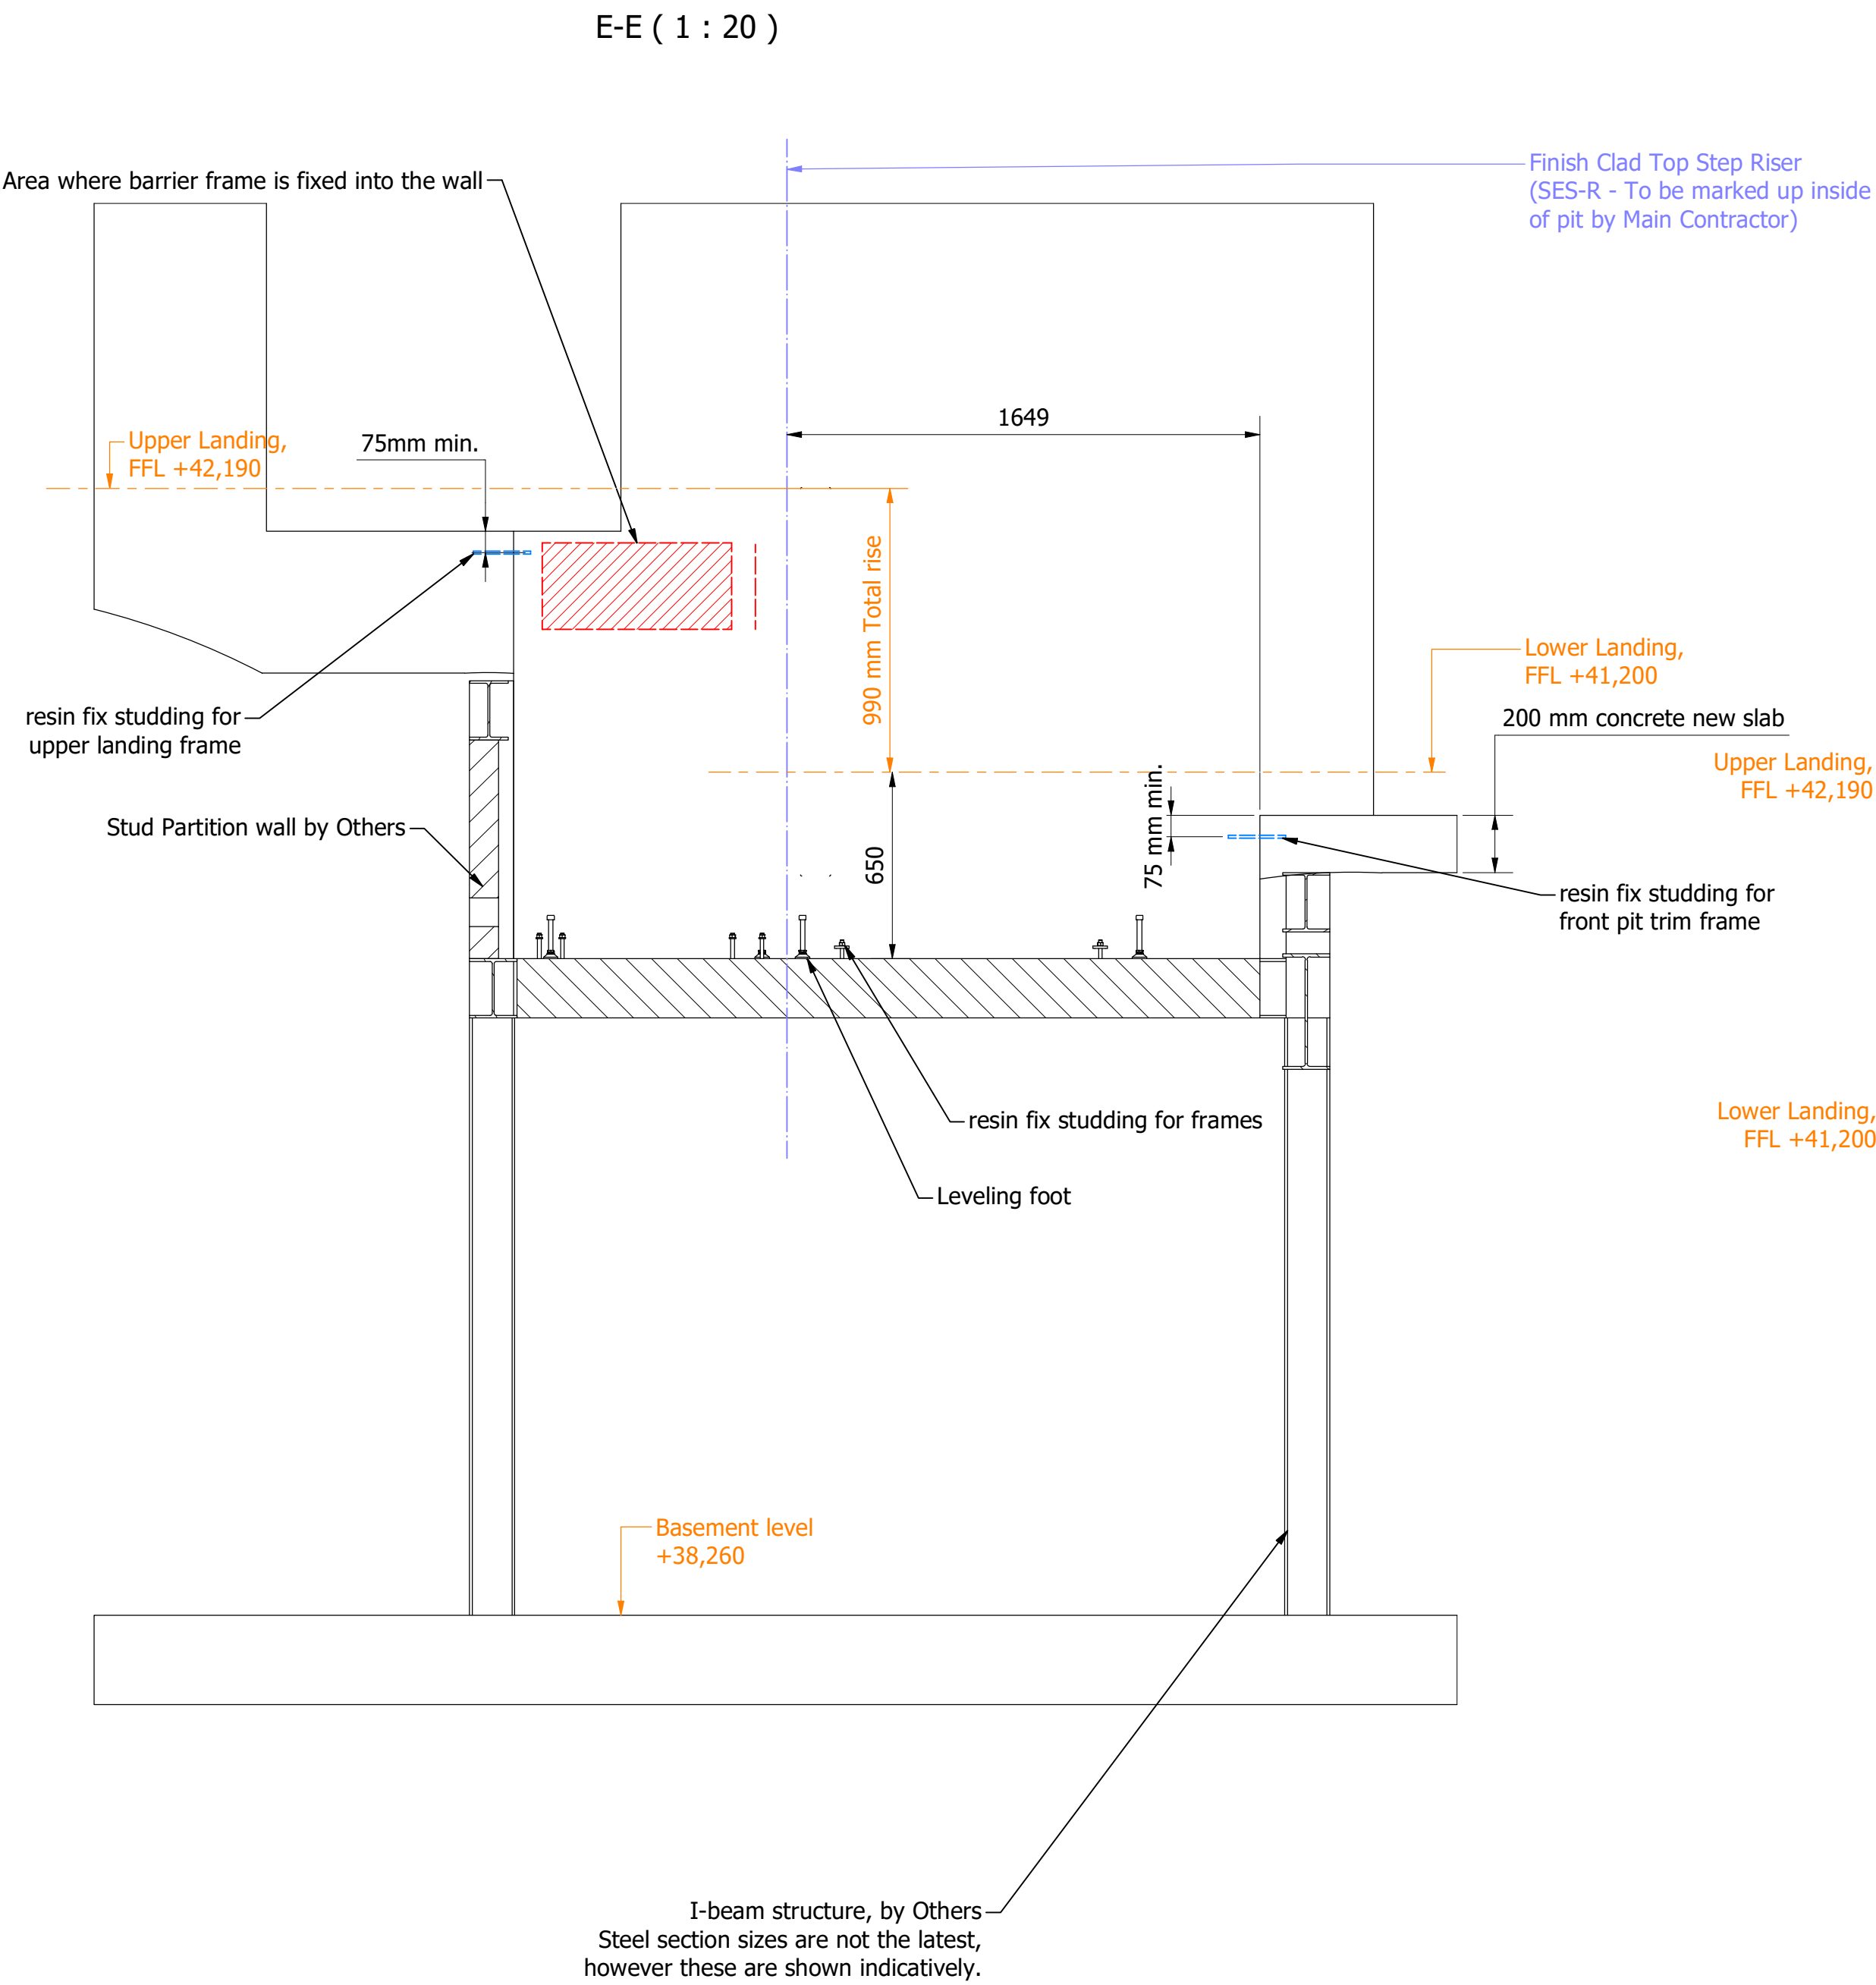


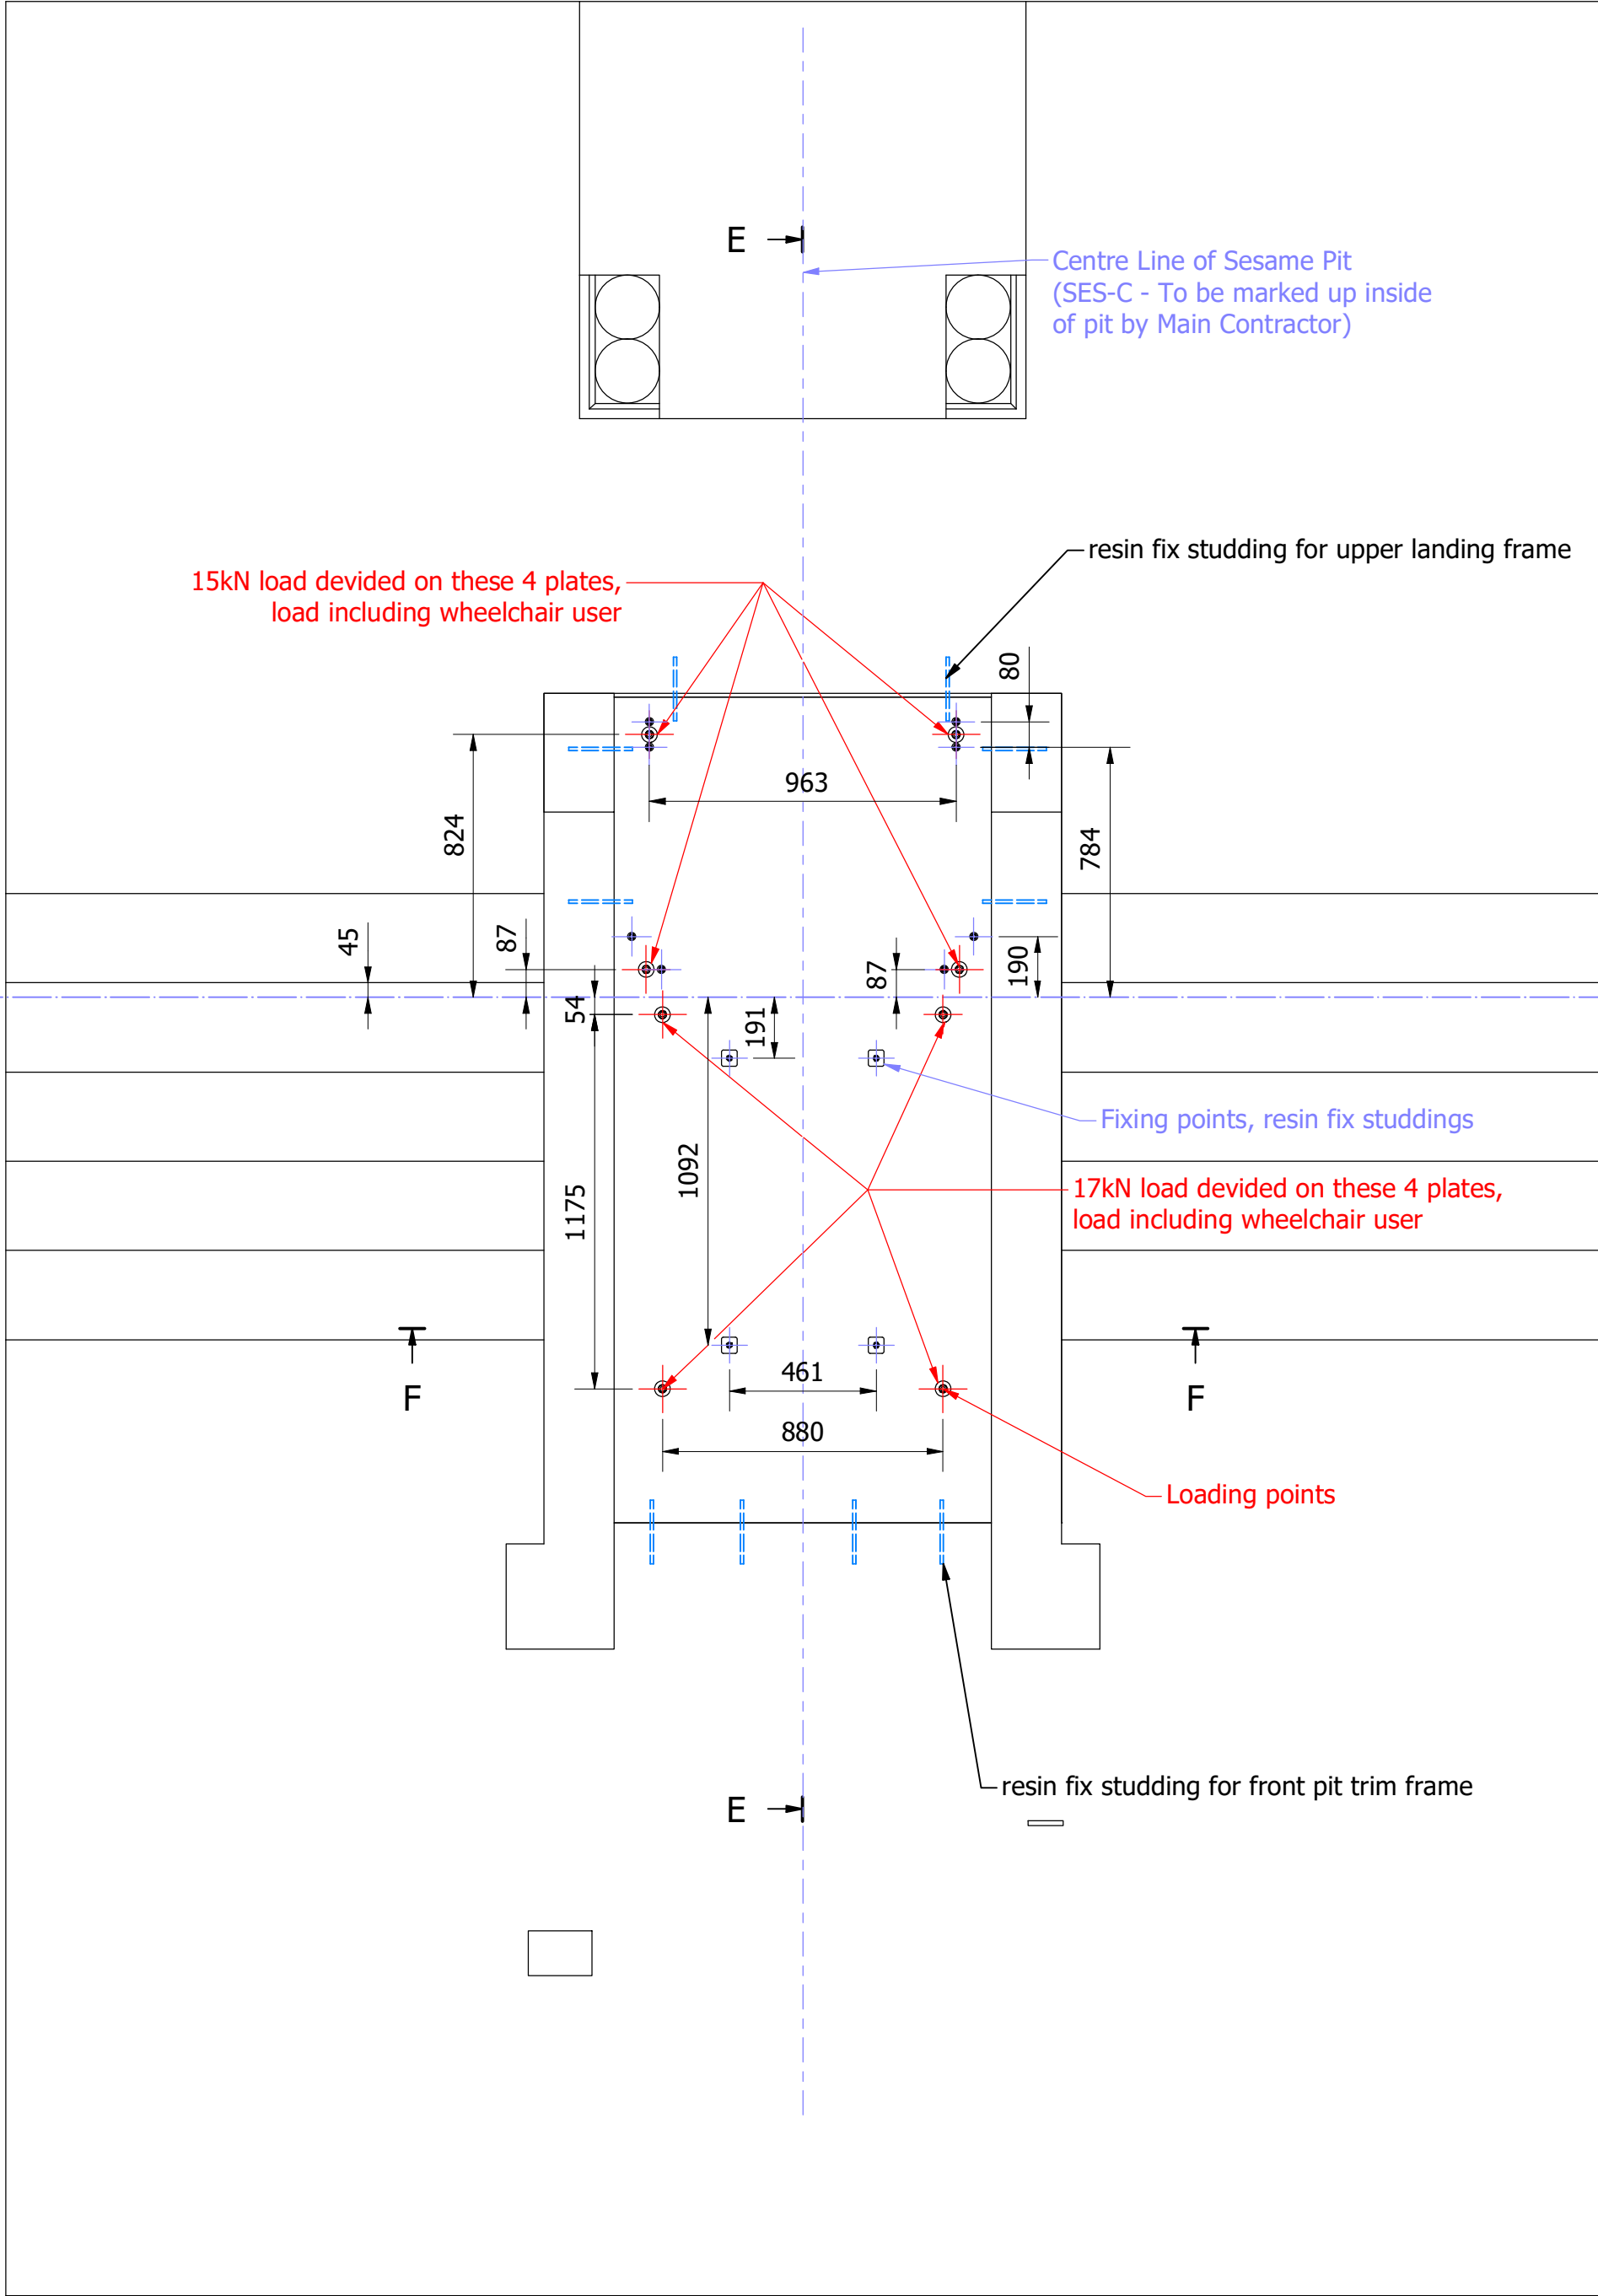

The position where the studdings are drilled into must be a solid construction so the Main Contractor is to prepare this area with either high density block or concrete behind the finished face.