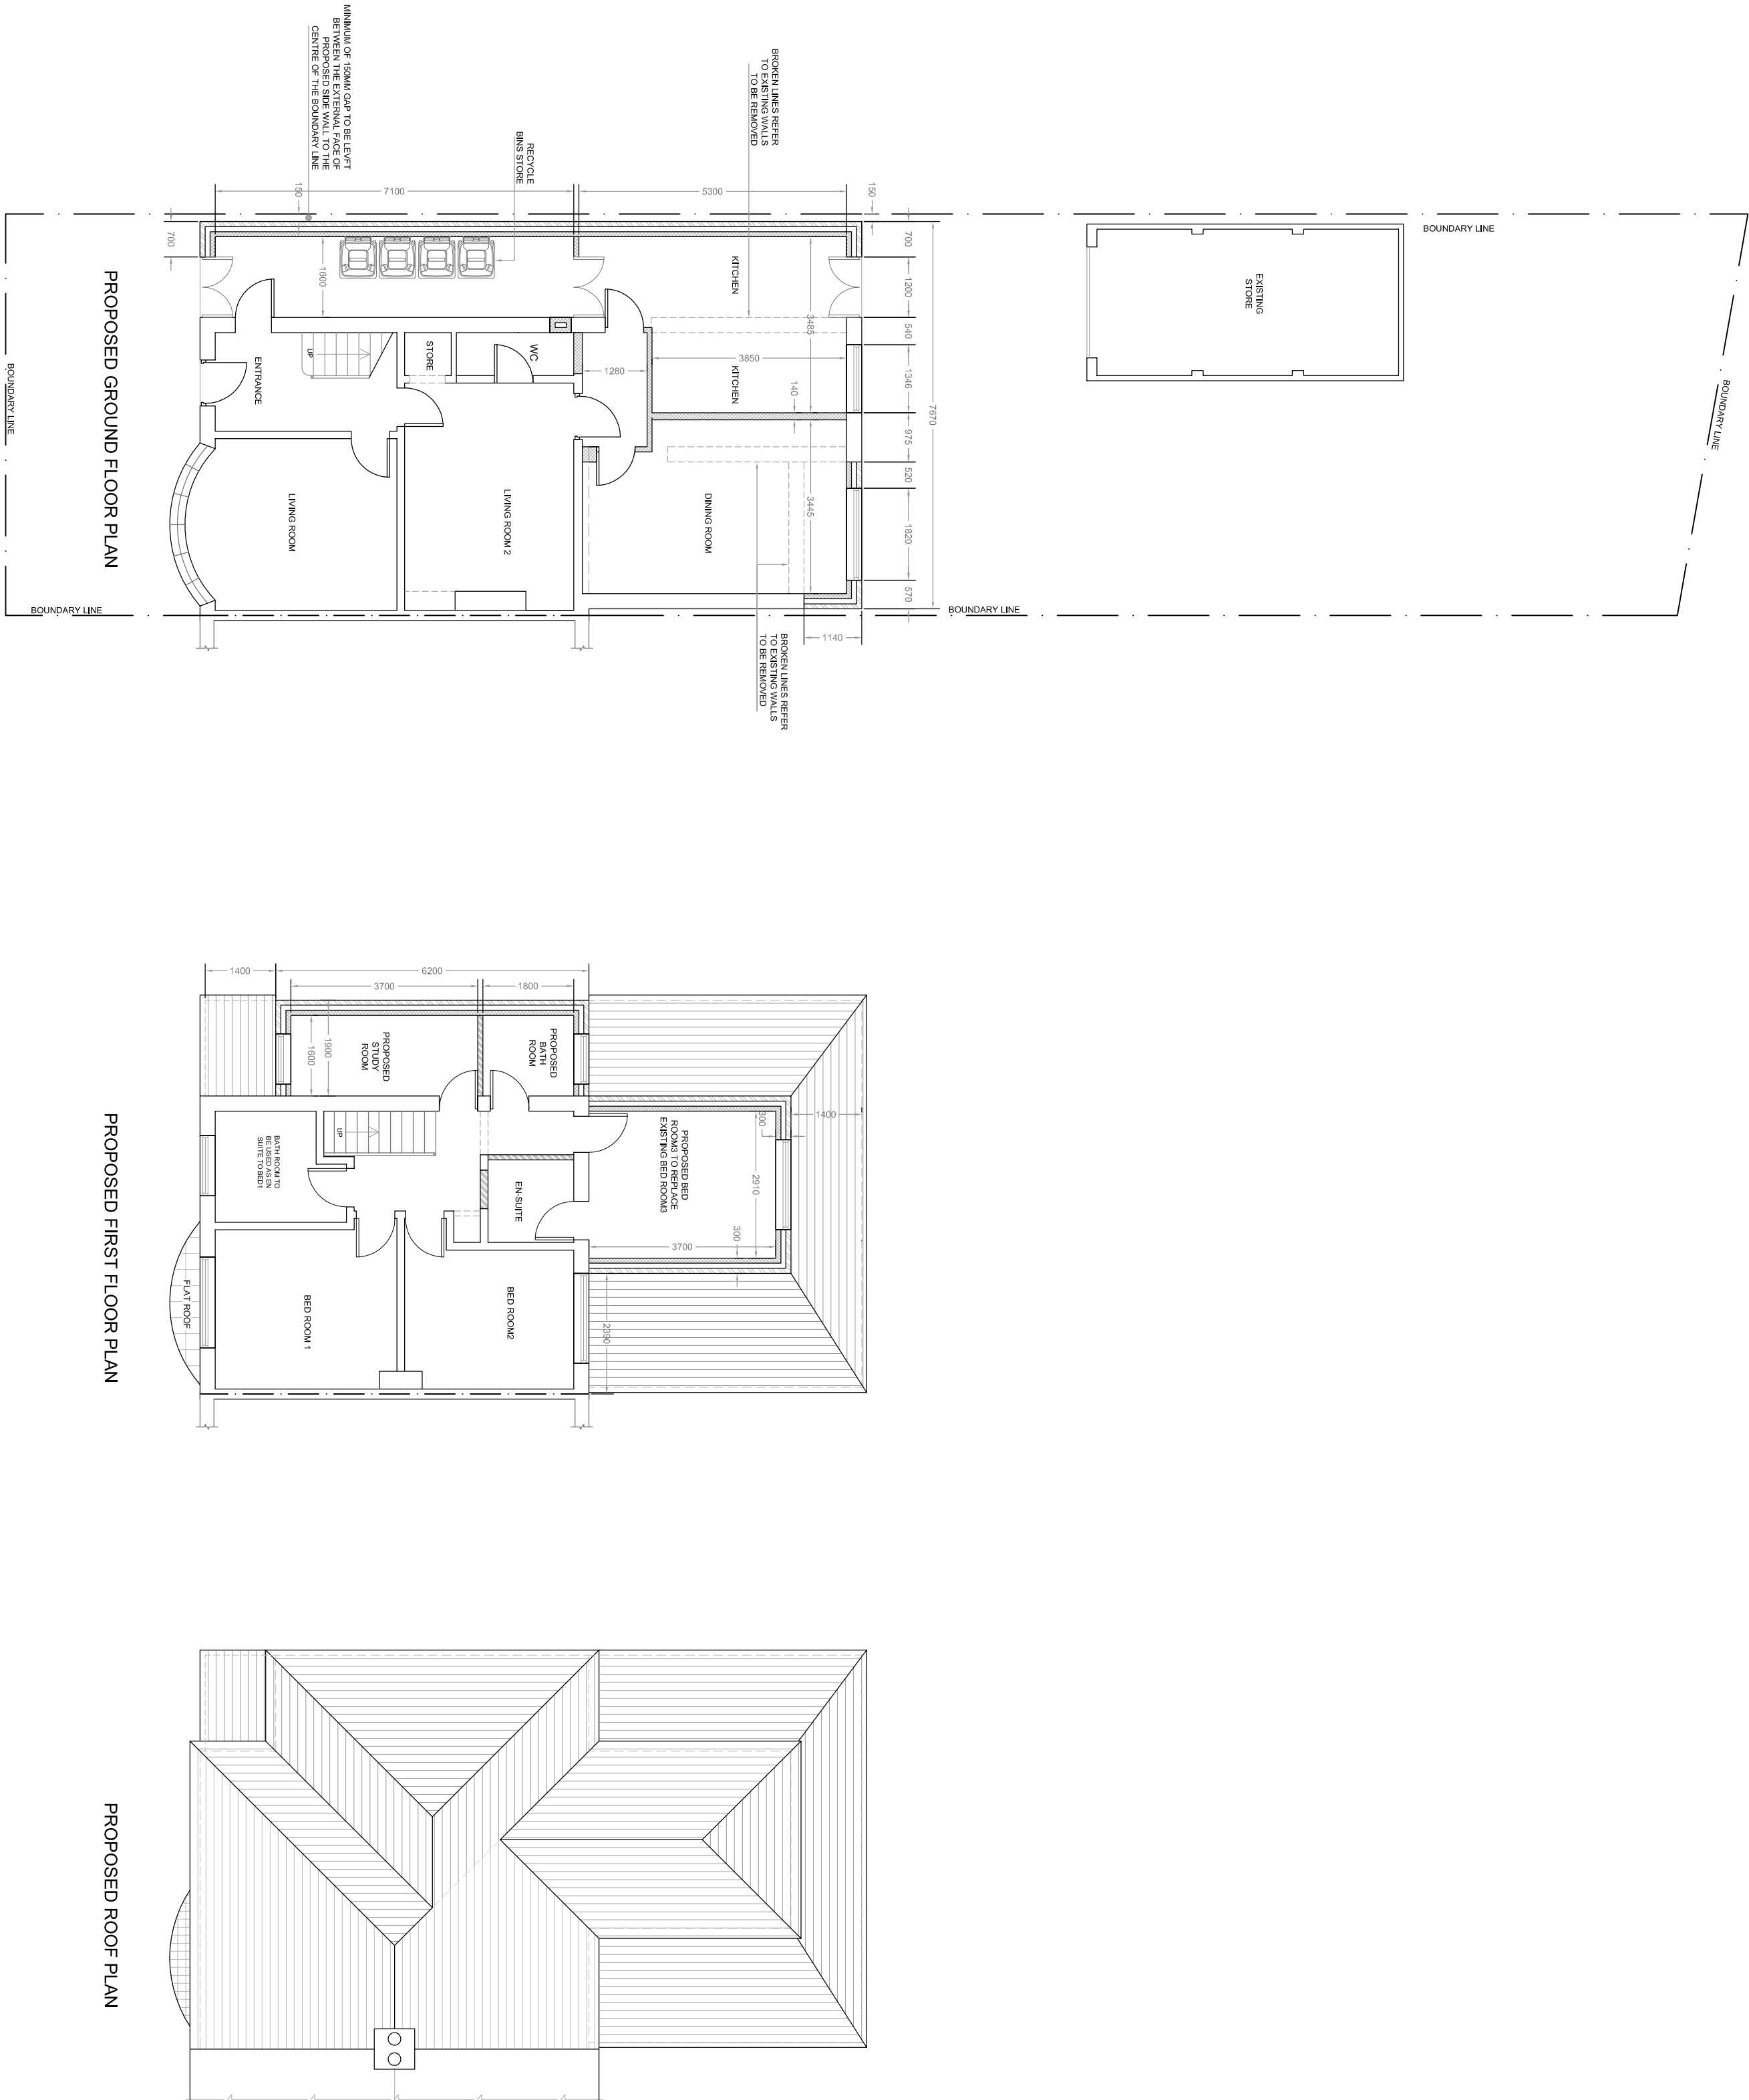


Date		Rev.	Initials		• THIS DRAWING IS SUBJECT TO COPYRIGHT AND IS NOT TO BE REPRODUCED IN PART OR WHOLE WITHOUT APPROVAL. • ALL DIMENSIONS TO BE CHECKED ON SITE BY CONTRACTOR AND DISCREPANCIES CLARIFIED WITH THE CLIENT PRIOR TO COMMENCEMENT. • THESE DRAWINGS ARE PREPARED FOR PLANNING PURPOSES ONLY.