
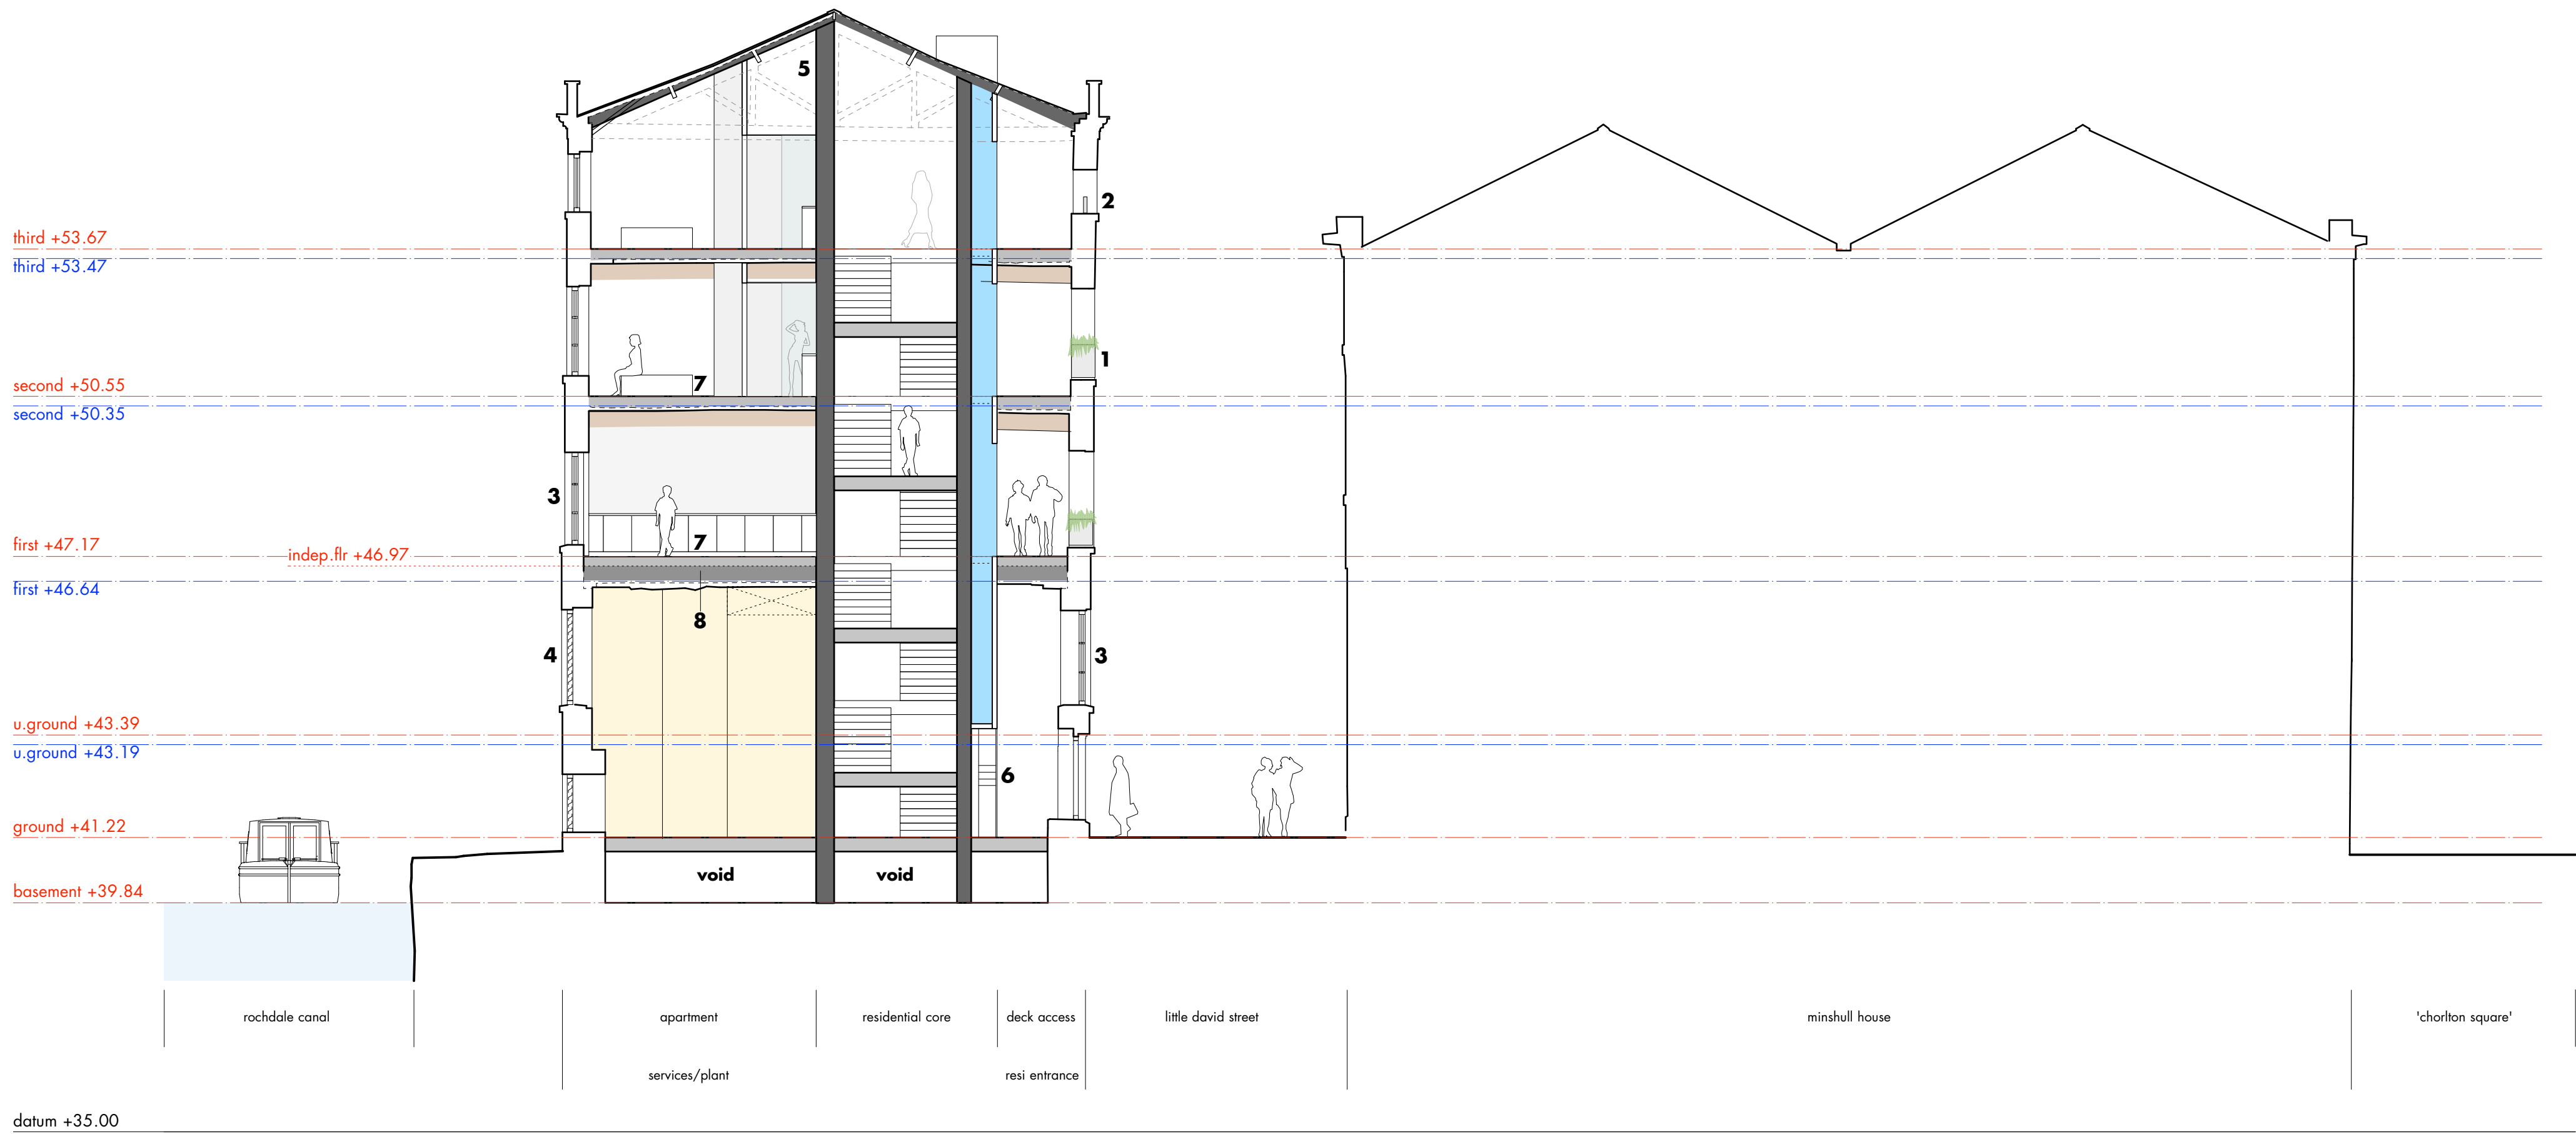


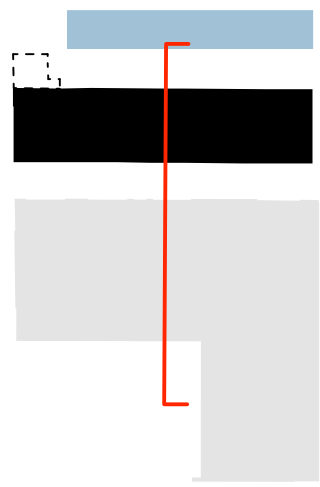

- existing FFL line
- proposed FFL line
- plant/services
- residential riser

- 1 new planted window boxes
- 2 new vertical guarding in smaller openings
- 3 new PPC aluminium windows
- 4 new louvres in window openings serving commercial units
- 5 roof structure retained subject to further condition survey
- 6 recessed post boxes
- 7 new raised floor build-up
- 8 new independent floor structure to provide required acoustic separation

f • planning re-issue - managerial offices retained
e • independent floor structure clarified
d • planning issue
c • draft planning issue
b • work stage 2
a • draft work stage 2
• first issue
rev • description

xx 08.17 • him • ms
02.08.17 • him • ms
20.01.17 • ch • him
10.11.16 • him • ms
28.07.16 • him • ms
14.07.16 • him • ms
06.06.16 • him • ms
issued • drawn • checked

project	kampus • listed buildings
client	ASDL
drawing number	AW[00]312f
scale	1:100 @ a1
status	work stage 3

proposed sections • minto short section 02

do not scale from this drawing • all dimensions are to be set out and checked on site prior to starting construction • any discrepancy found between information given on this drawing and that given elsewhere or recorded on site shall be brought to the attention of the project architect immediately