


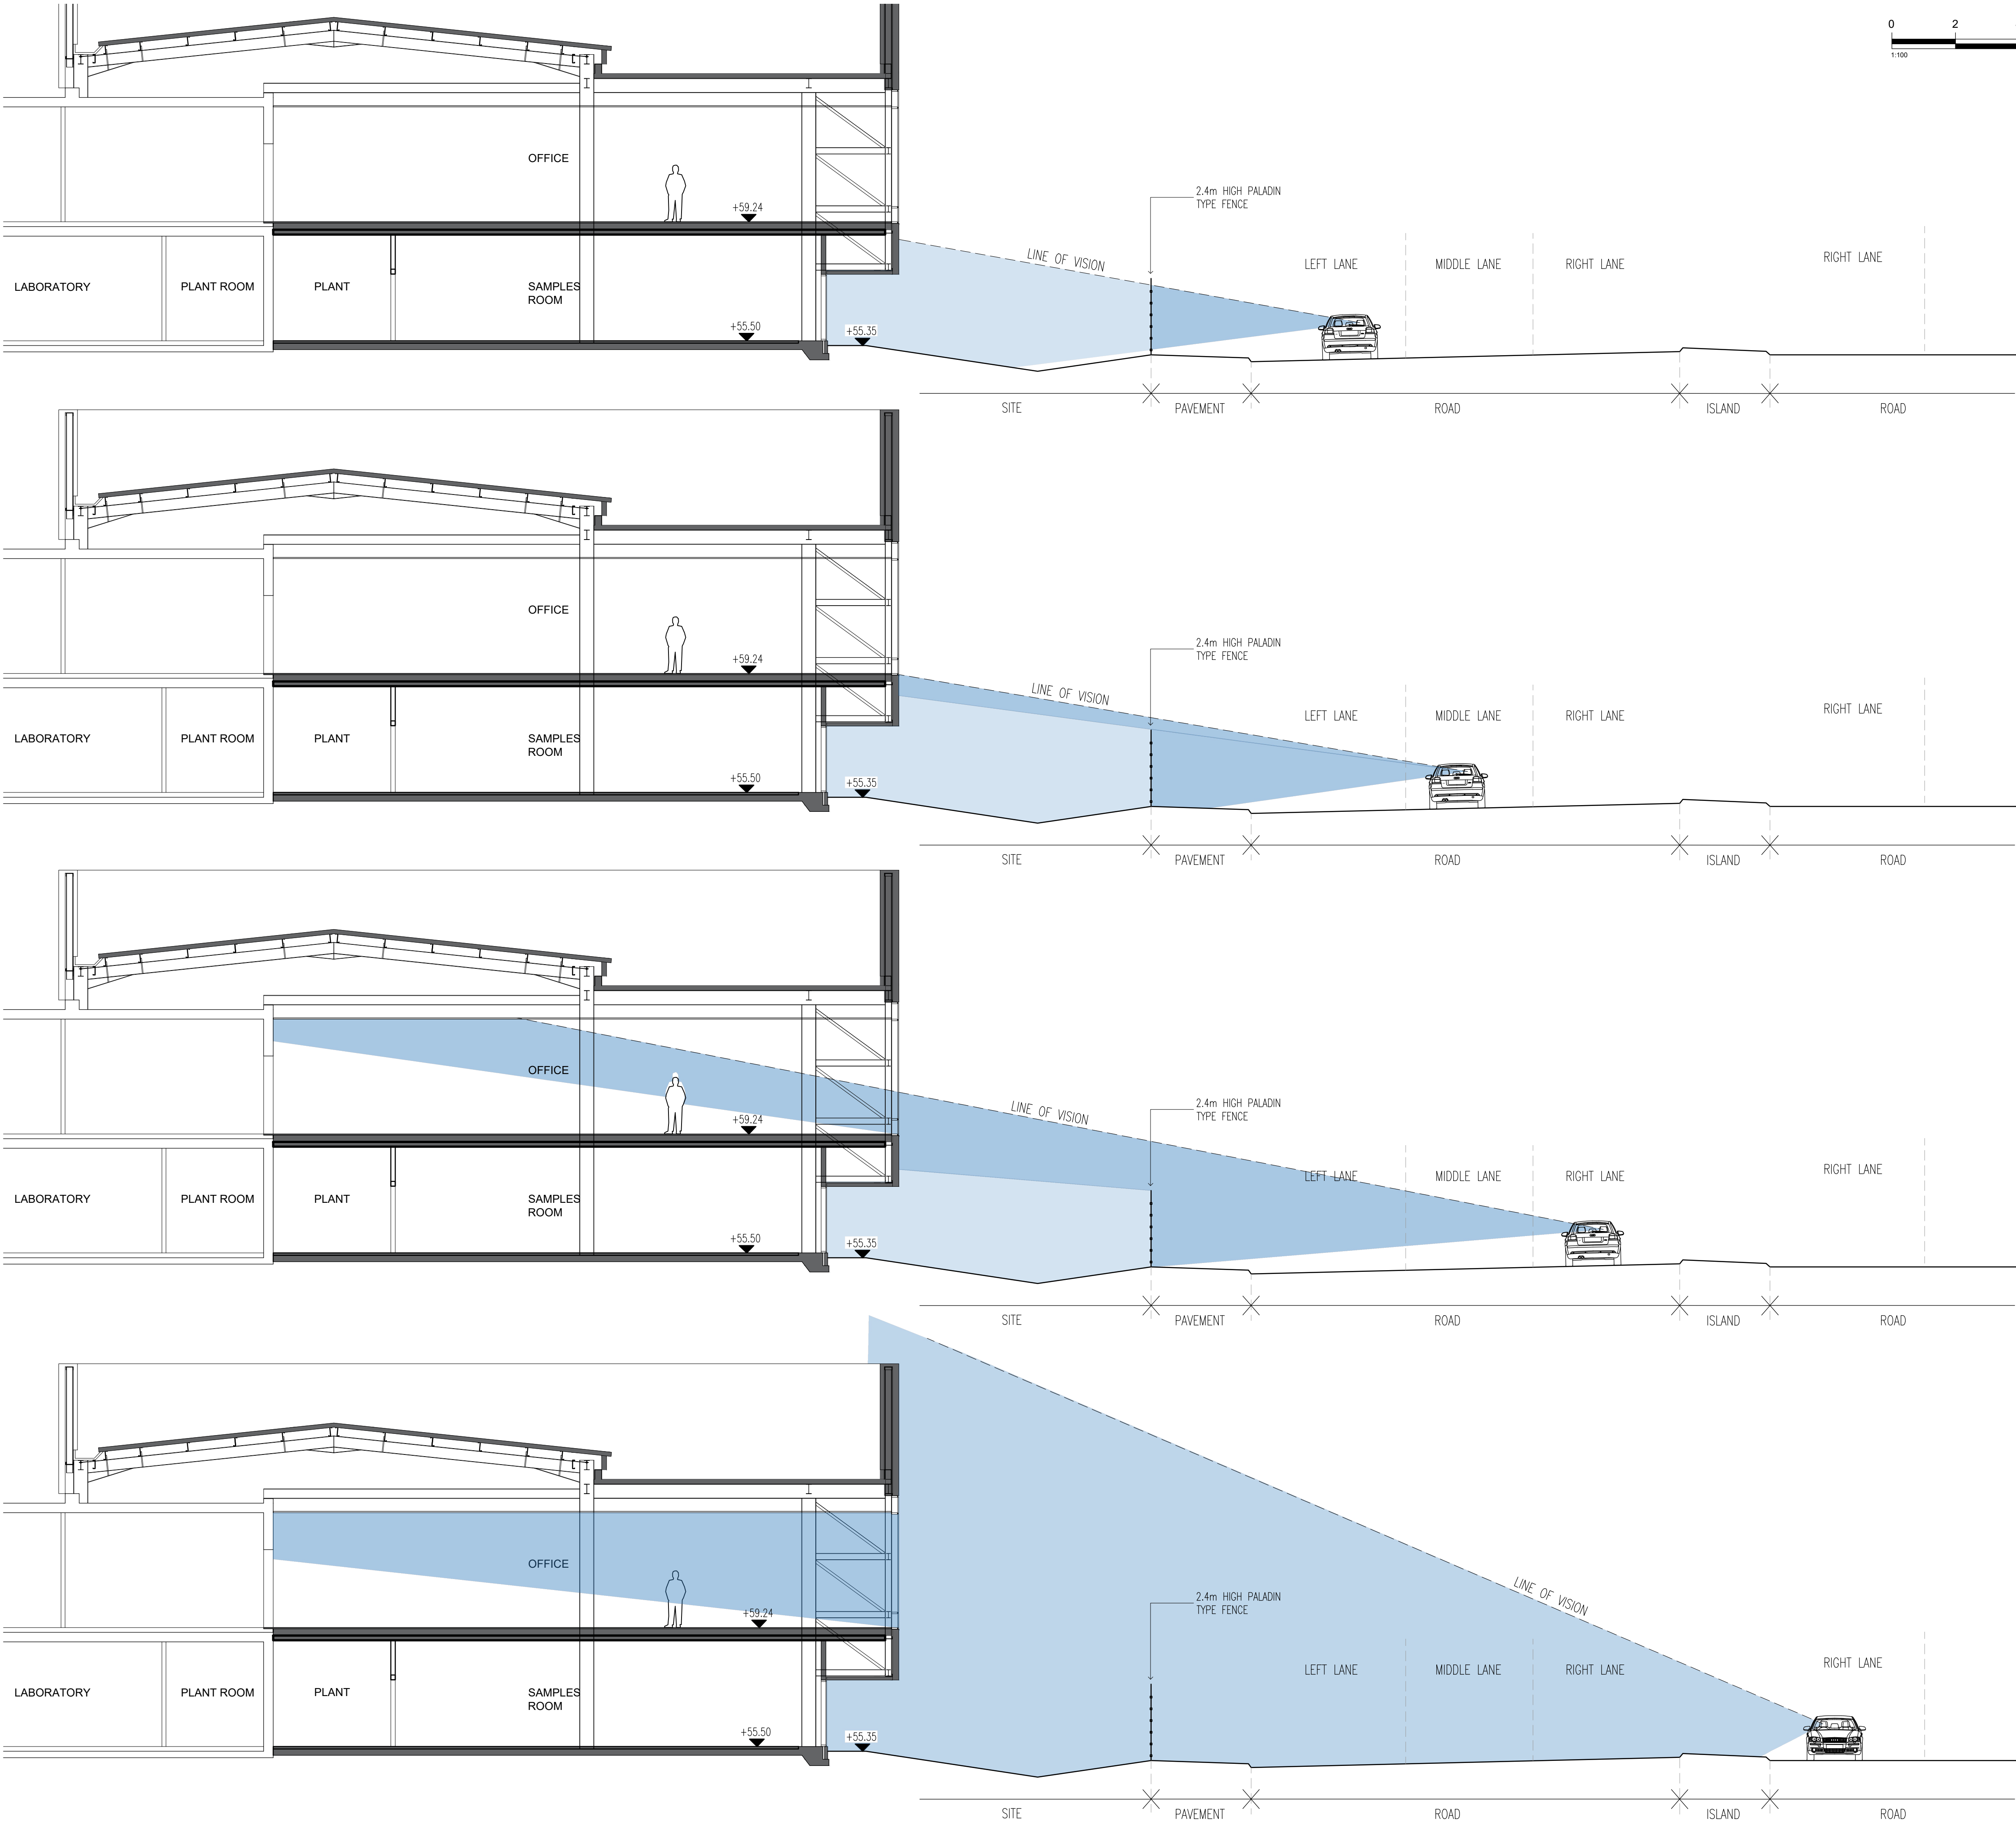

status

PRELIMINARY

This drawing is ©Bradshaw Gass & Hope LLP and is not to be copied, reproduced or re-distributed either in whole or in part without the prior written permission of the originator.

The originator shall have no responsibility for any liability, loss, cost, damage or expense arising from or relating to any use of this document other than for its intended purpose on this project.

This drawing shall be read in conjunction with all other relevant drawings, specifications and associated documentation. Any discrepancies, errors or omissions are to be reported to the originator before proceeding with work.

All dimensions are to be checked on site by the contractor prior to proceeding with any work.

Hazard Identification

ref

hazard

date

P1	ISSUED TO PLANNING	LK	25.05.21	
ref	revision	by	date	

21 Silverwell Street
Bolton
BL1 1PR
t: 01204 525321
email@bghbolton.co.uk
www.bghbolton.co.uk

BGH

Architects
Consulting Engineers
Quantity Surveyors

client

LITTLE GREENE PAINT COMPANY LTD

project

ALTERATION TO ADMINISTRATIVE ACCOMMODATION

drawing

SITE SECTIONS - ROAD SIGHT LINES

drawn by

LK

date

MAY 2021

checked by

DH

date

MAY 2021

scale

1:100

A1

dwg no

2139.02.510

rev

P1