


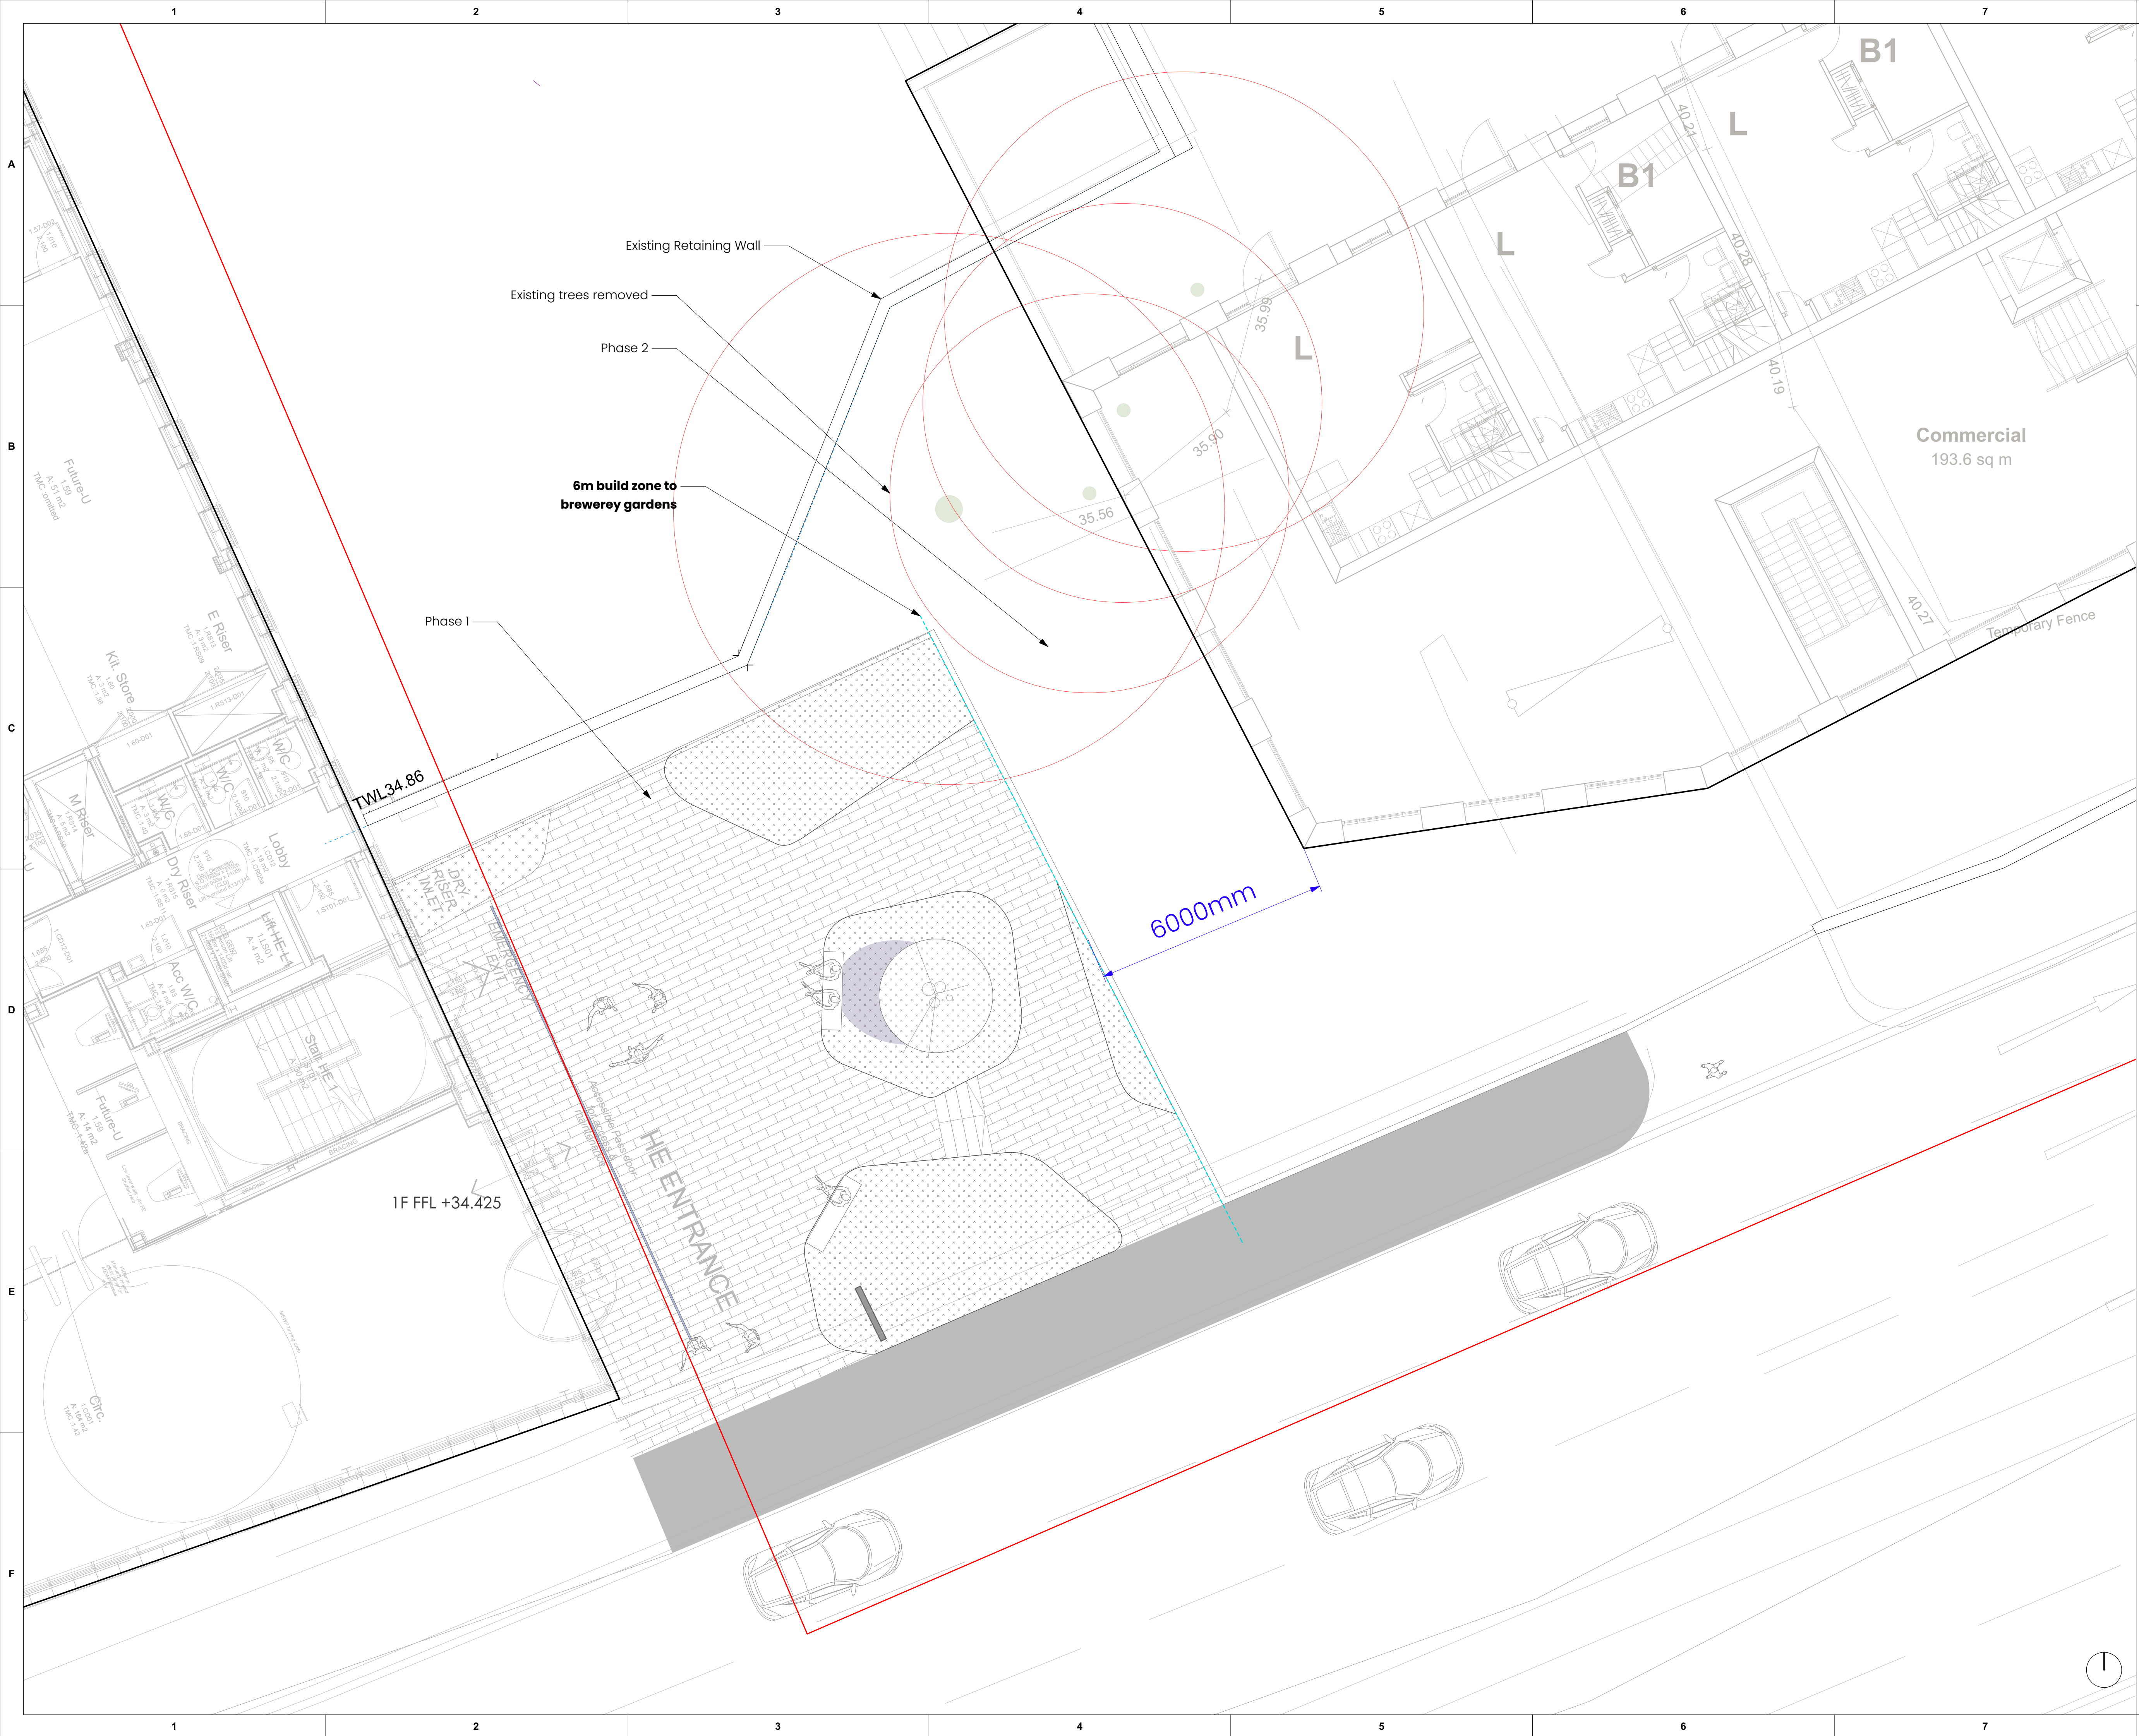

NOTES:

2. DO NOT SCALE FROM THIS DRAWING. ALWAYS WORK TO NOTED DIMENSIONS.
3. ALL SETTING OUT, LEVELS AND DIMENSIONS TO BE CHECKED ON SITE PRIOR TO THE INSTALLATION OF MATERIALS AND ANY DISCREPANCIES ARE TO BE BROUGHT TO THE ATTENTION OF THE CONTRACT ADMINISTRATOR IMMEDIATELY.
4. THIS DRAWING MUST BE READ WITH THE RELEVANT SPECIFICATION DOCUMENTS AND DETAIL DRAWINGS. ANY DISCREPANCIES MUST BROUGHT TO THE ATTENTION OF THE CONTRACT ADMINISTRATOR IMMEDIATELY.
5. THIS DRAWING IS COPYRIGHT PROTECTED AND MAY NOT BE REPRODUCED IN WHOLE OR PART WITHOUT WRITTEN AUTHORITY.
6. ALL DIMENSIONS ARE IN MILLIMETRES UNLESS OTHERWISE STATED.


THIS DRAWING WAS PLOTTED ON:

12/11/2021

REVISION HISTORY

DATE	REV	ZONE	DESCRIPTION	QTY

ORIGINATOR

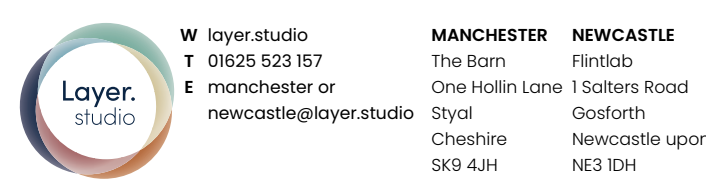

CLIENT

REALITY ESTATES

PROJECT

BODDINGTONS GREEN STRIP
MANCHESTER

DRAWING TITLE

PHASE 2

DRAWING NUMBER

273-LYR-XX-ZZ-DWG-L-1002

SCALE

1:75 @ A1

| REV | STATUS

-DWG-L-1002	INFO
-------------	------

CREATED BY	CHECKED BY
------------	------------

OK	ST
----	----

