


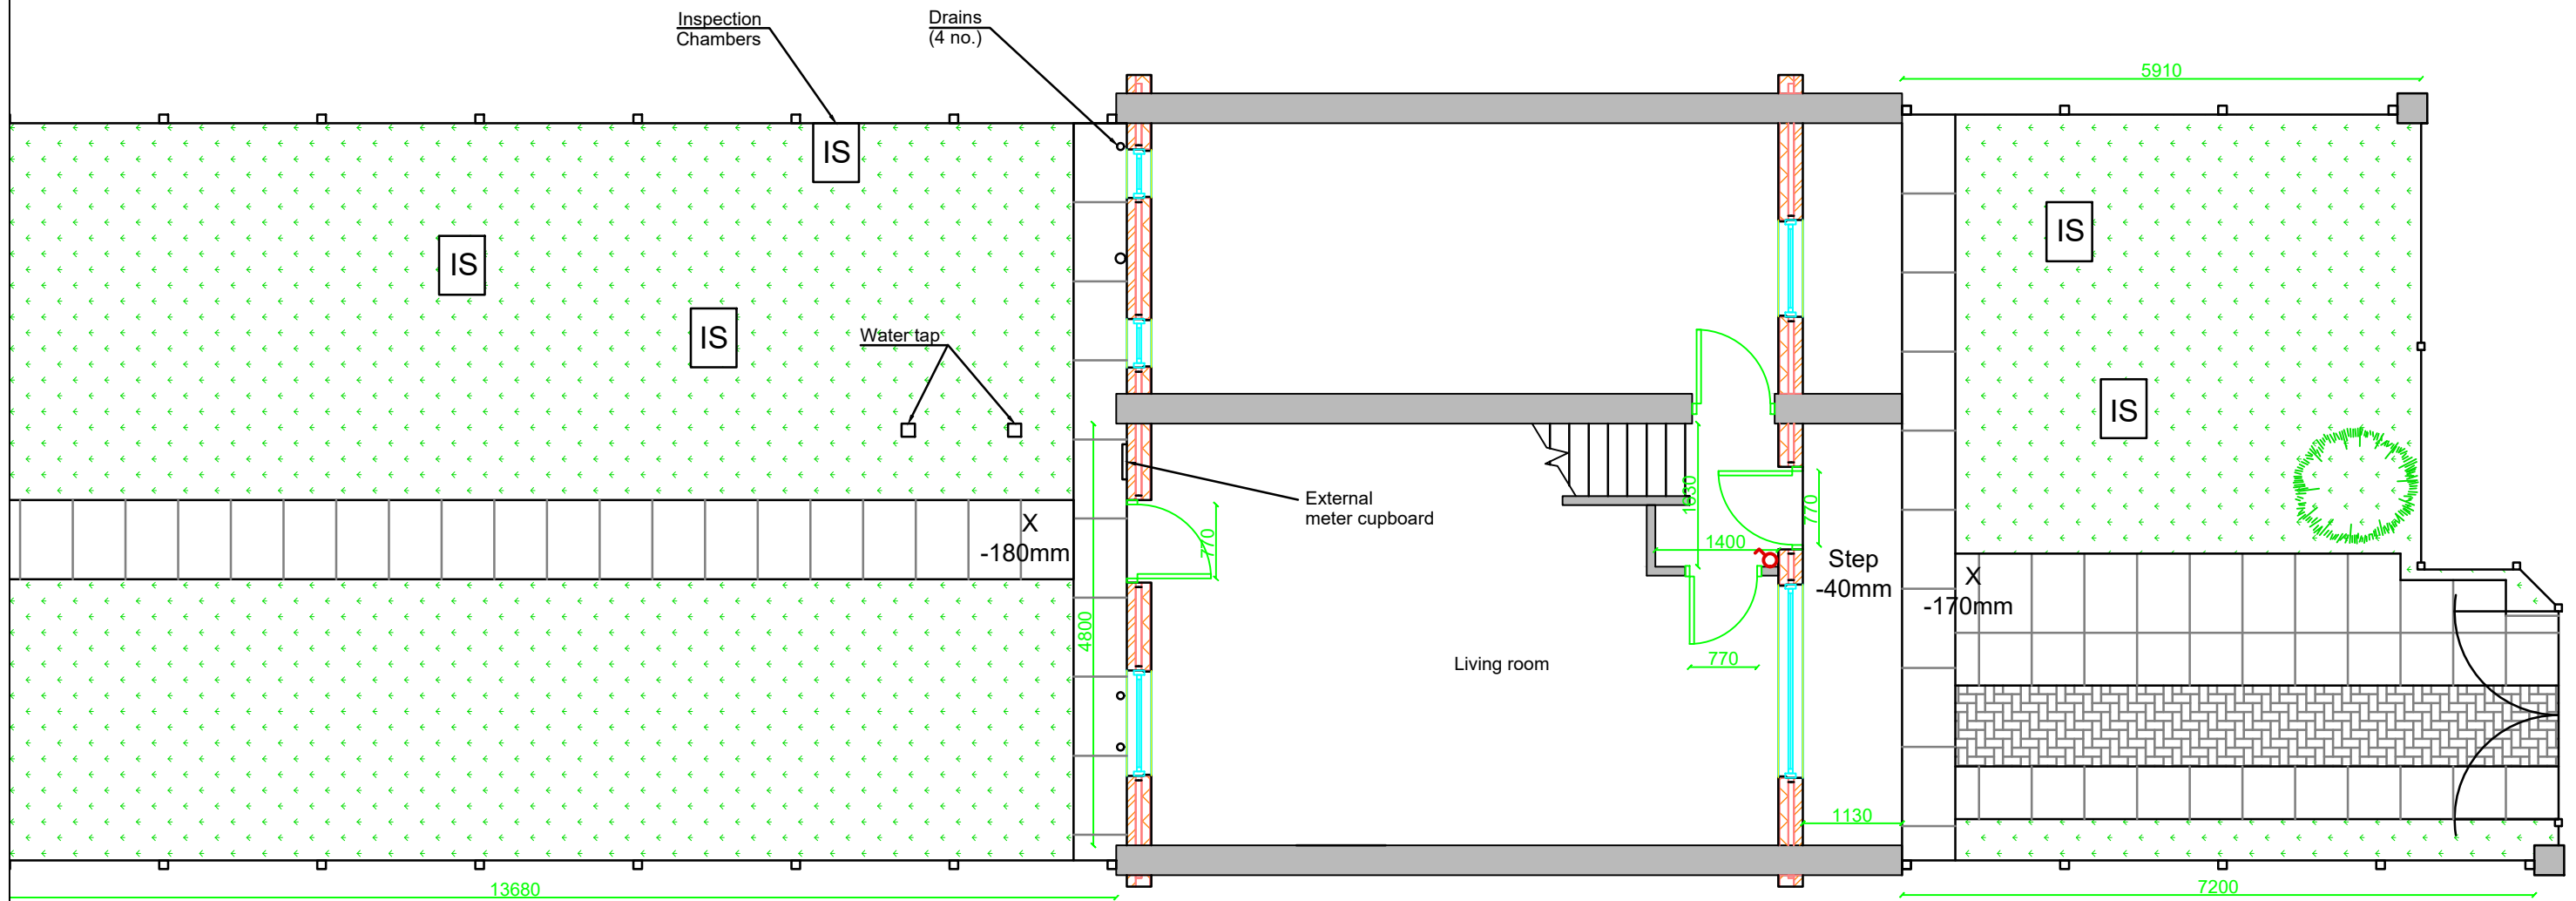

Existing plan