
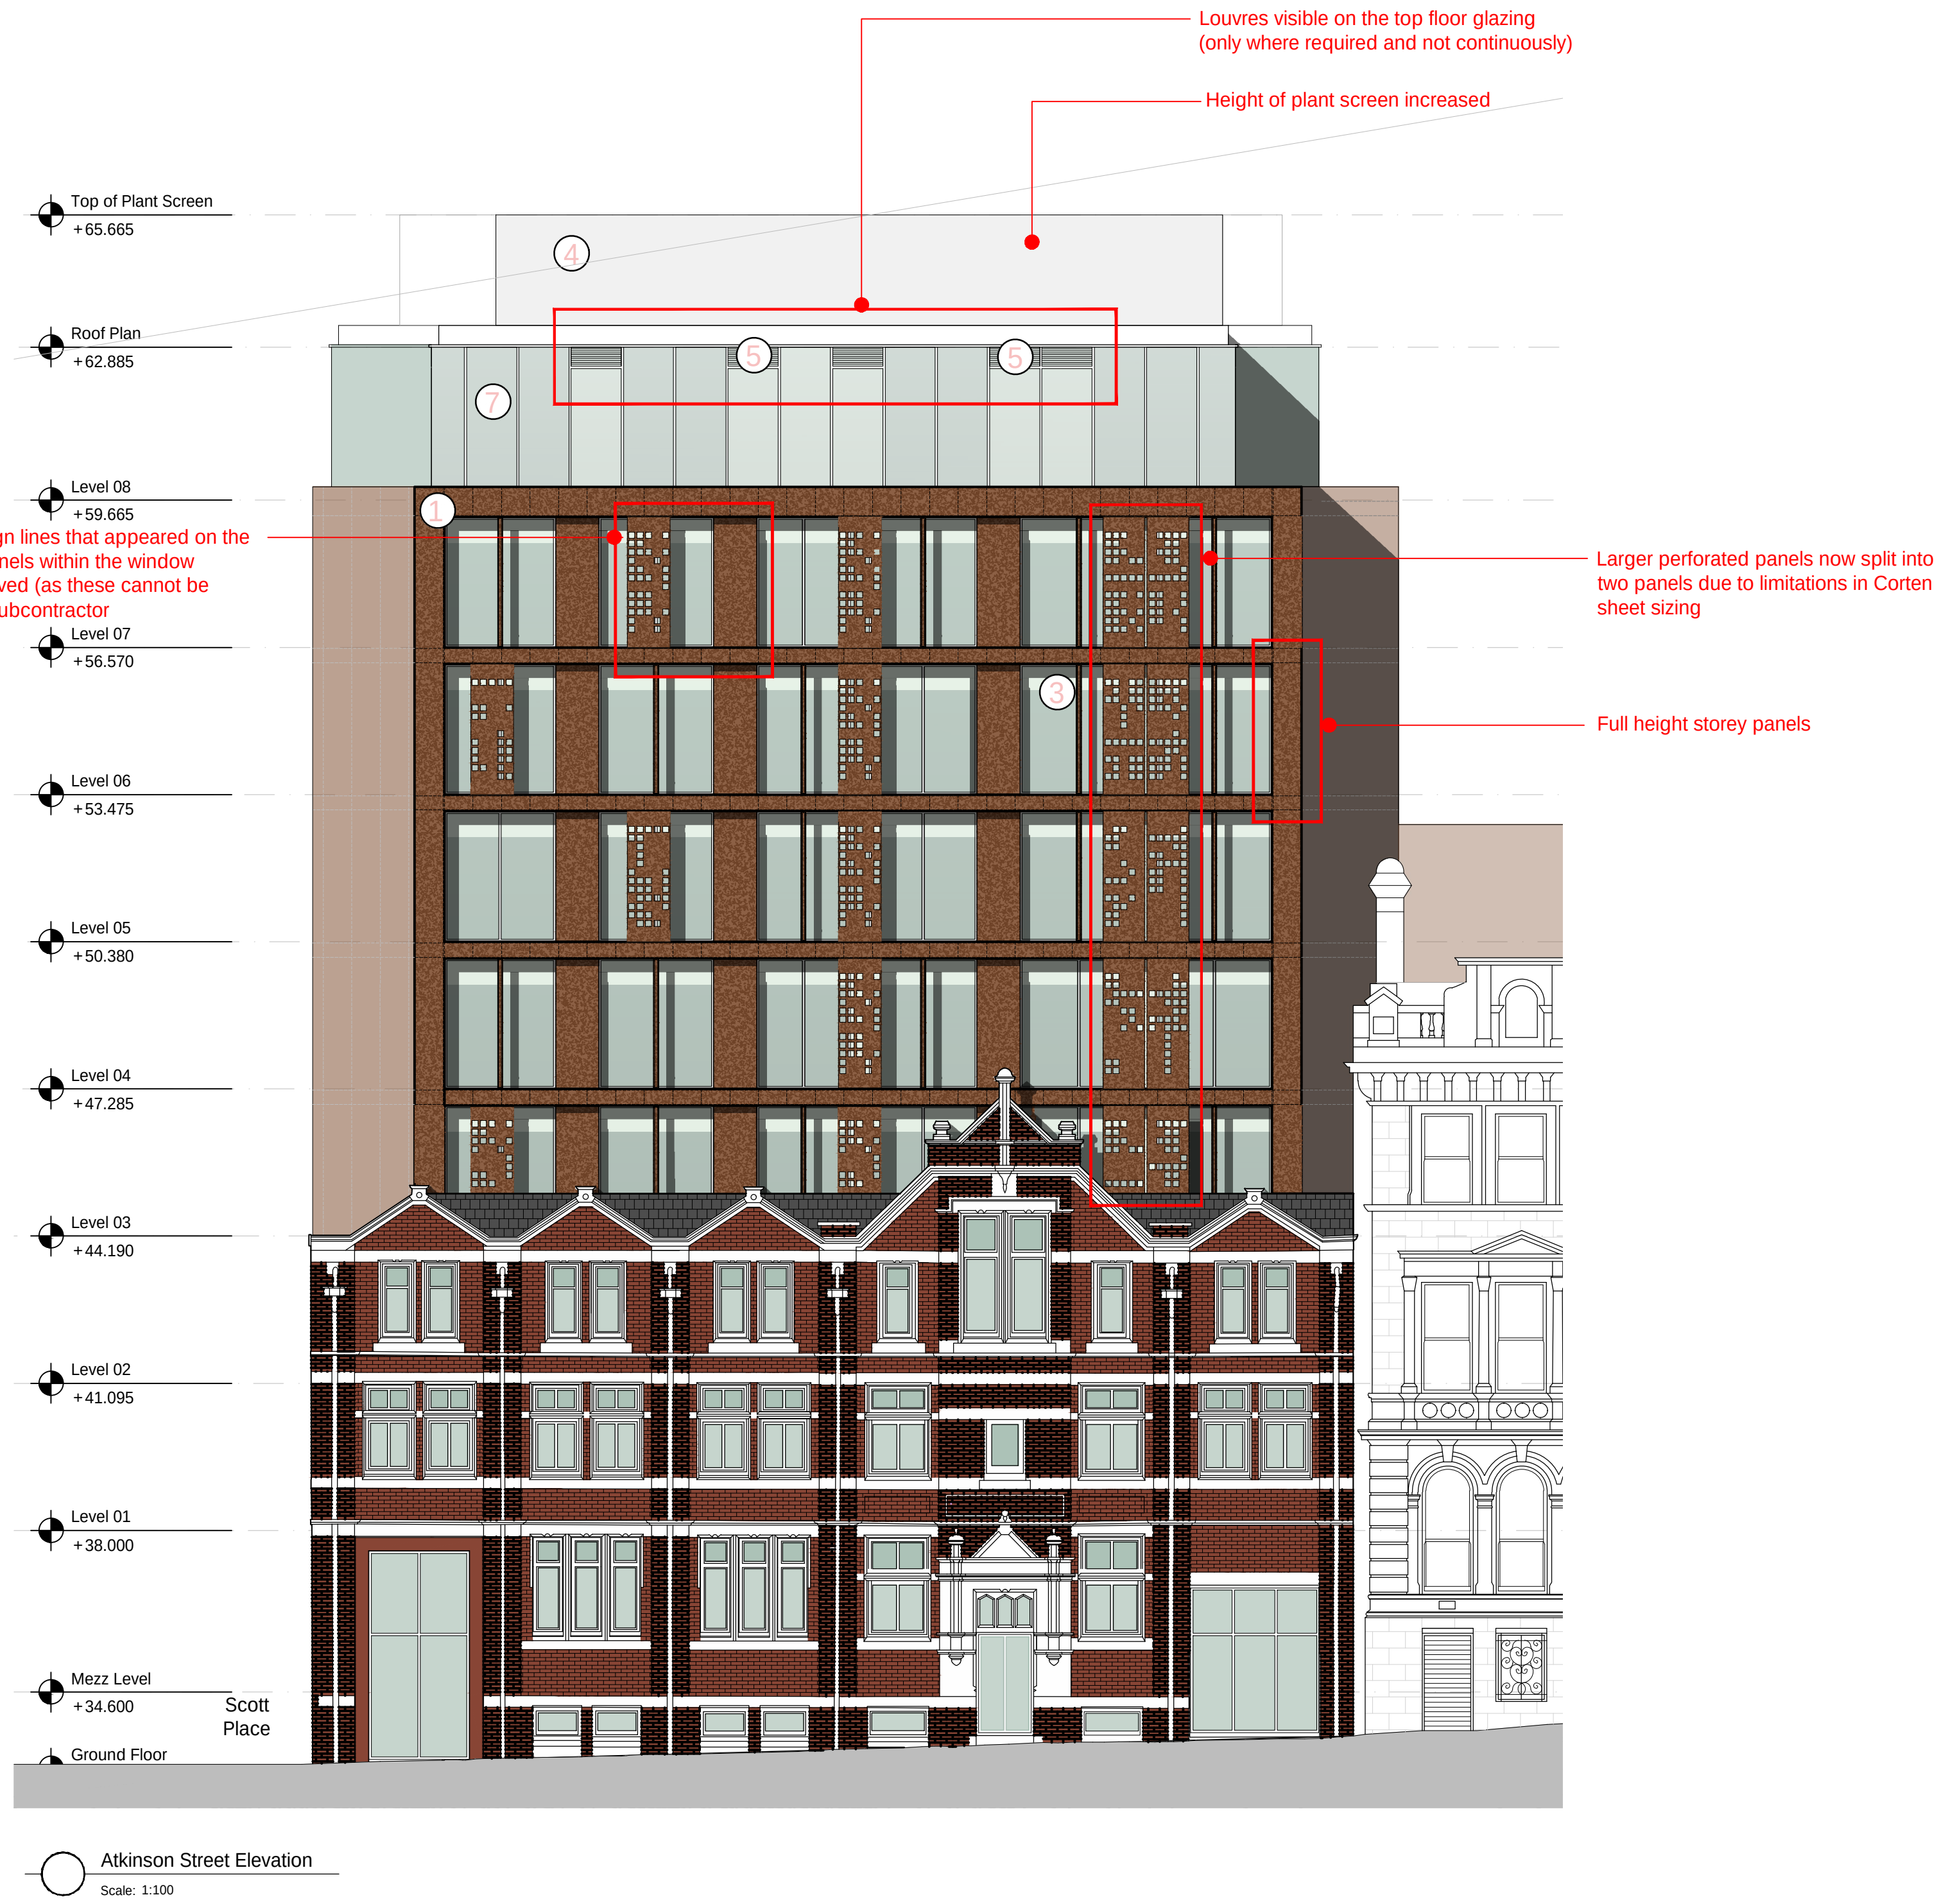


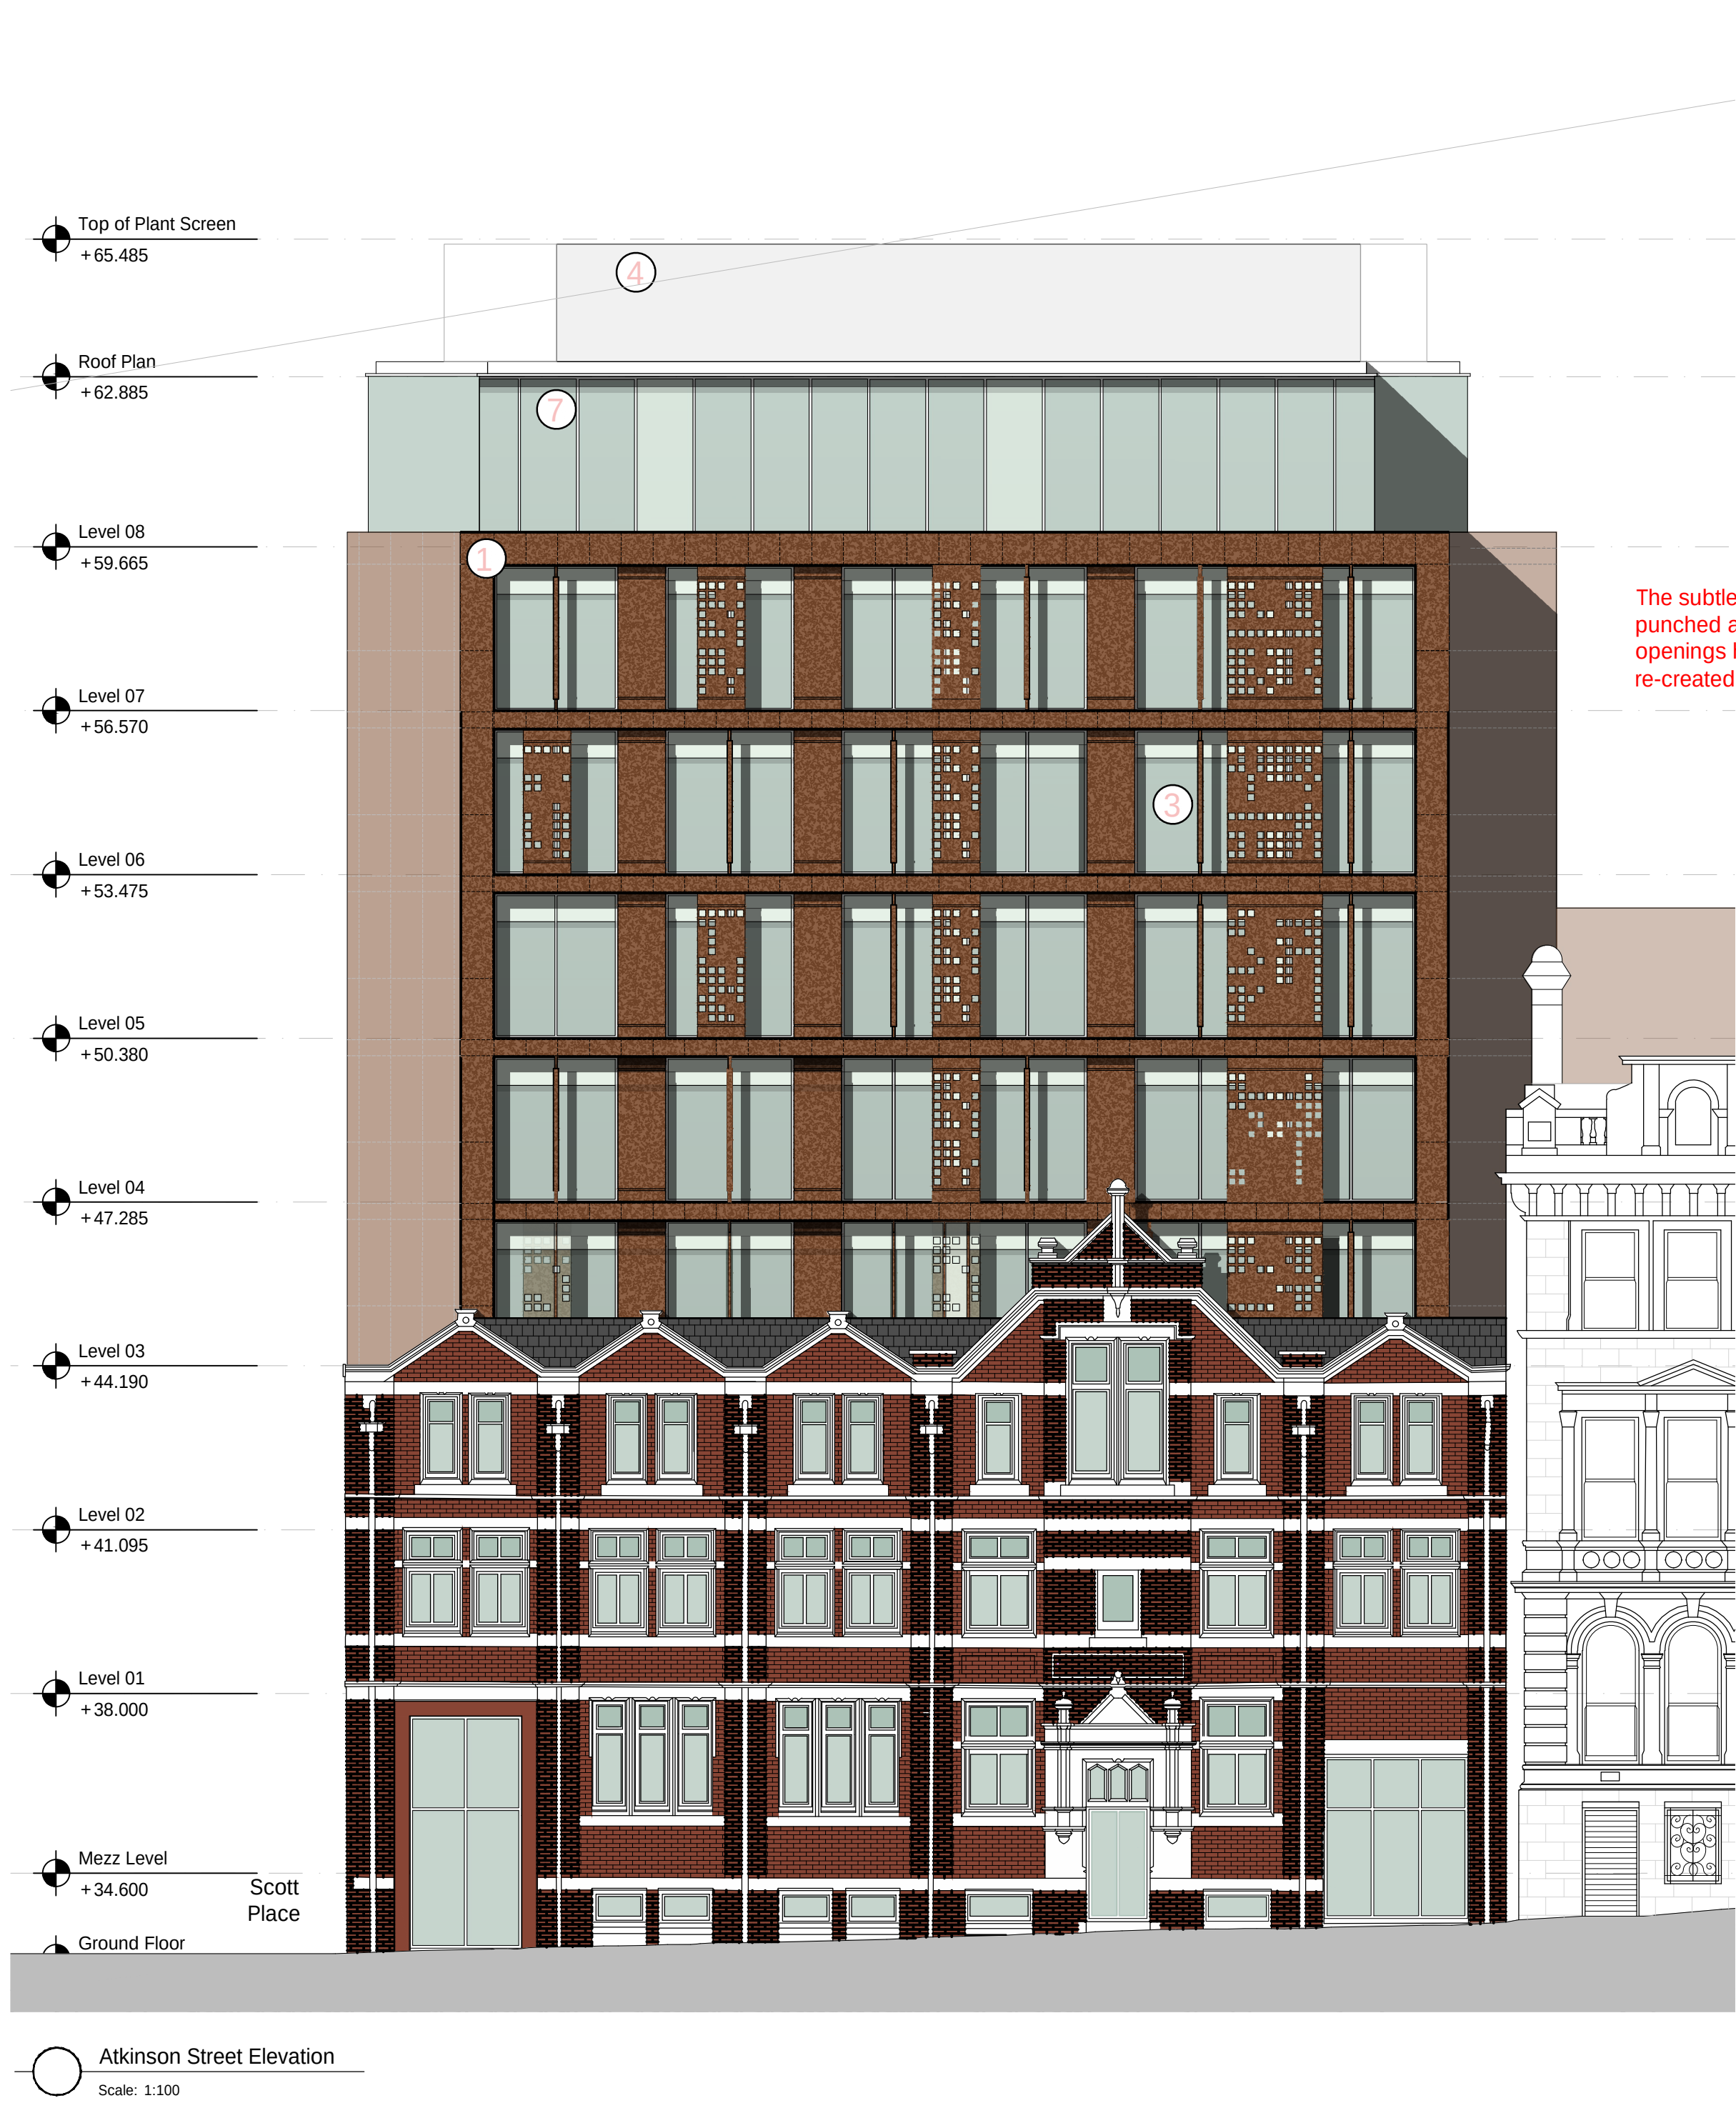

PLANNING APPROVAL - 121427_NMC_2018

NMA PROPOSED