

ACCOMMODATION SCHEDULE

APT.T Clifton 2B4P M4(1) - (APT 01)
APT.T Winton 2B4P M4(1) - (APT 02)

Plots 07-25
Plots 10,14,18,24
Apartment Total


15 No.
4 No.
19 No.

H.T Longford 4B6P M4(1) - (HT 02)
H.T Beverley 3B5P M4(1) - (HT 01)
H.T Heartford 4B5P M4(1) - (HT 03)
H.T Heartford 'A' 4B5P M4(1) - (HT 03)
H.T Leaford 4B7P M4(1) - (HT 04)


Plot 01
Plots 02-06, 26-31
Plots 32-34,37,42-43
Plots 38-39,40-41
Plots 35,36
House Total

1 No.
11 No.
6 No.
4 No.
2 No.
24 No.

Total Number of Dwellings 43 No.

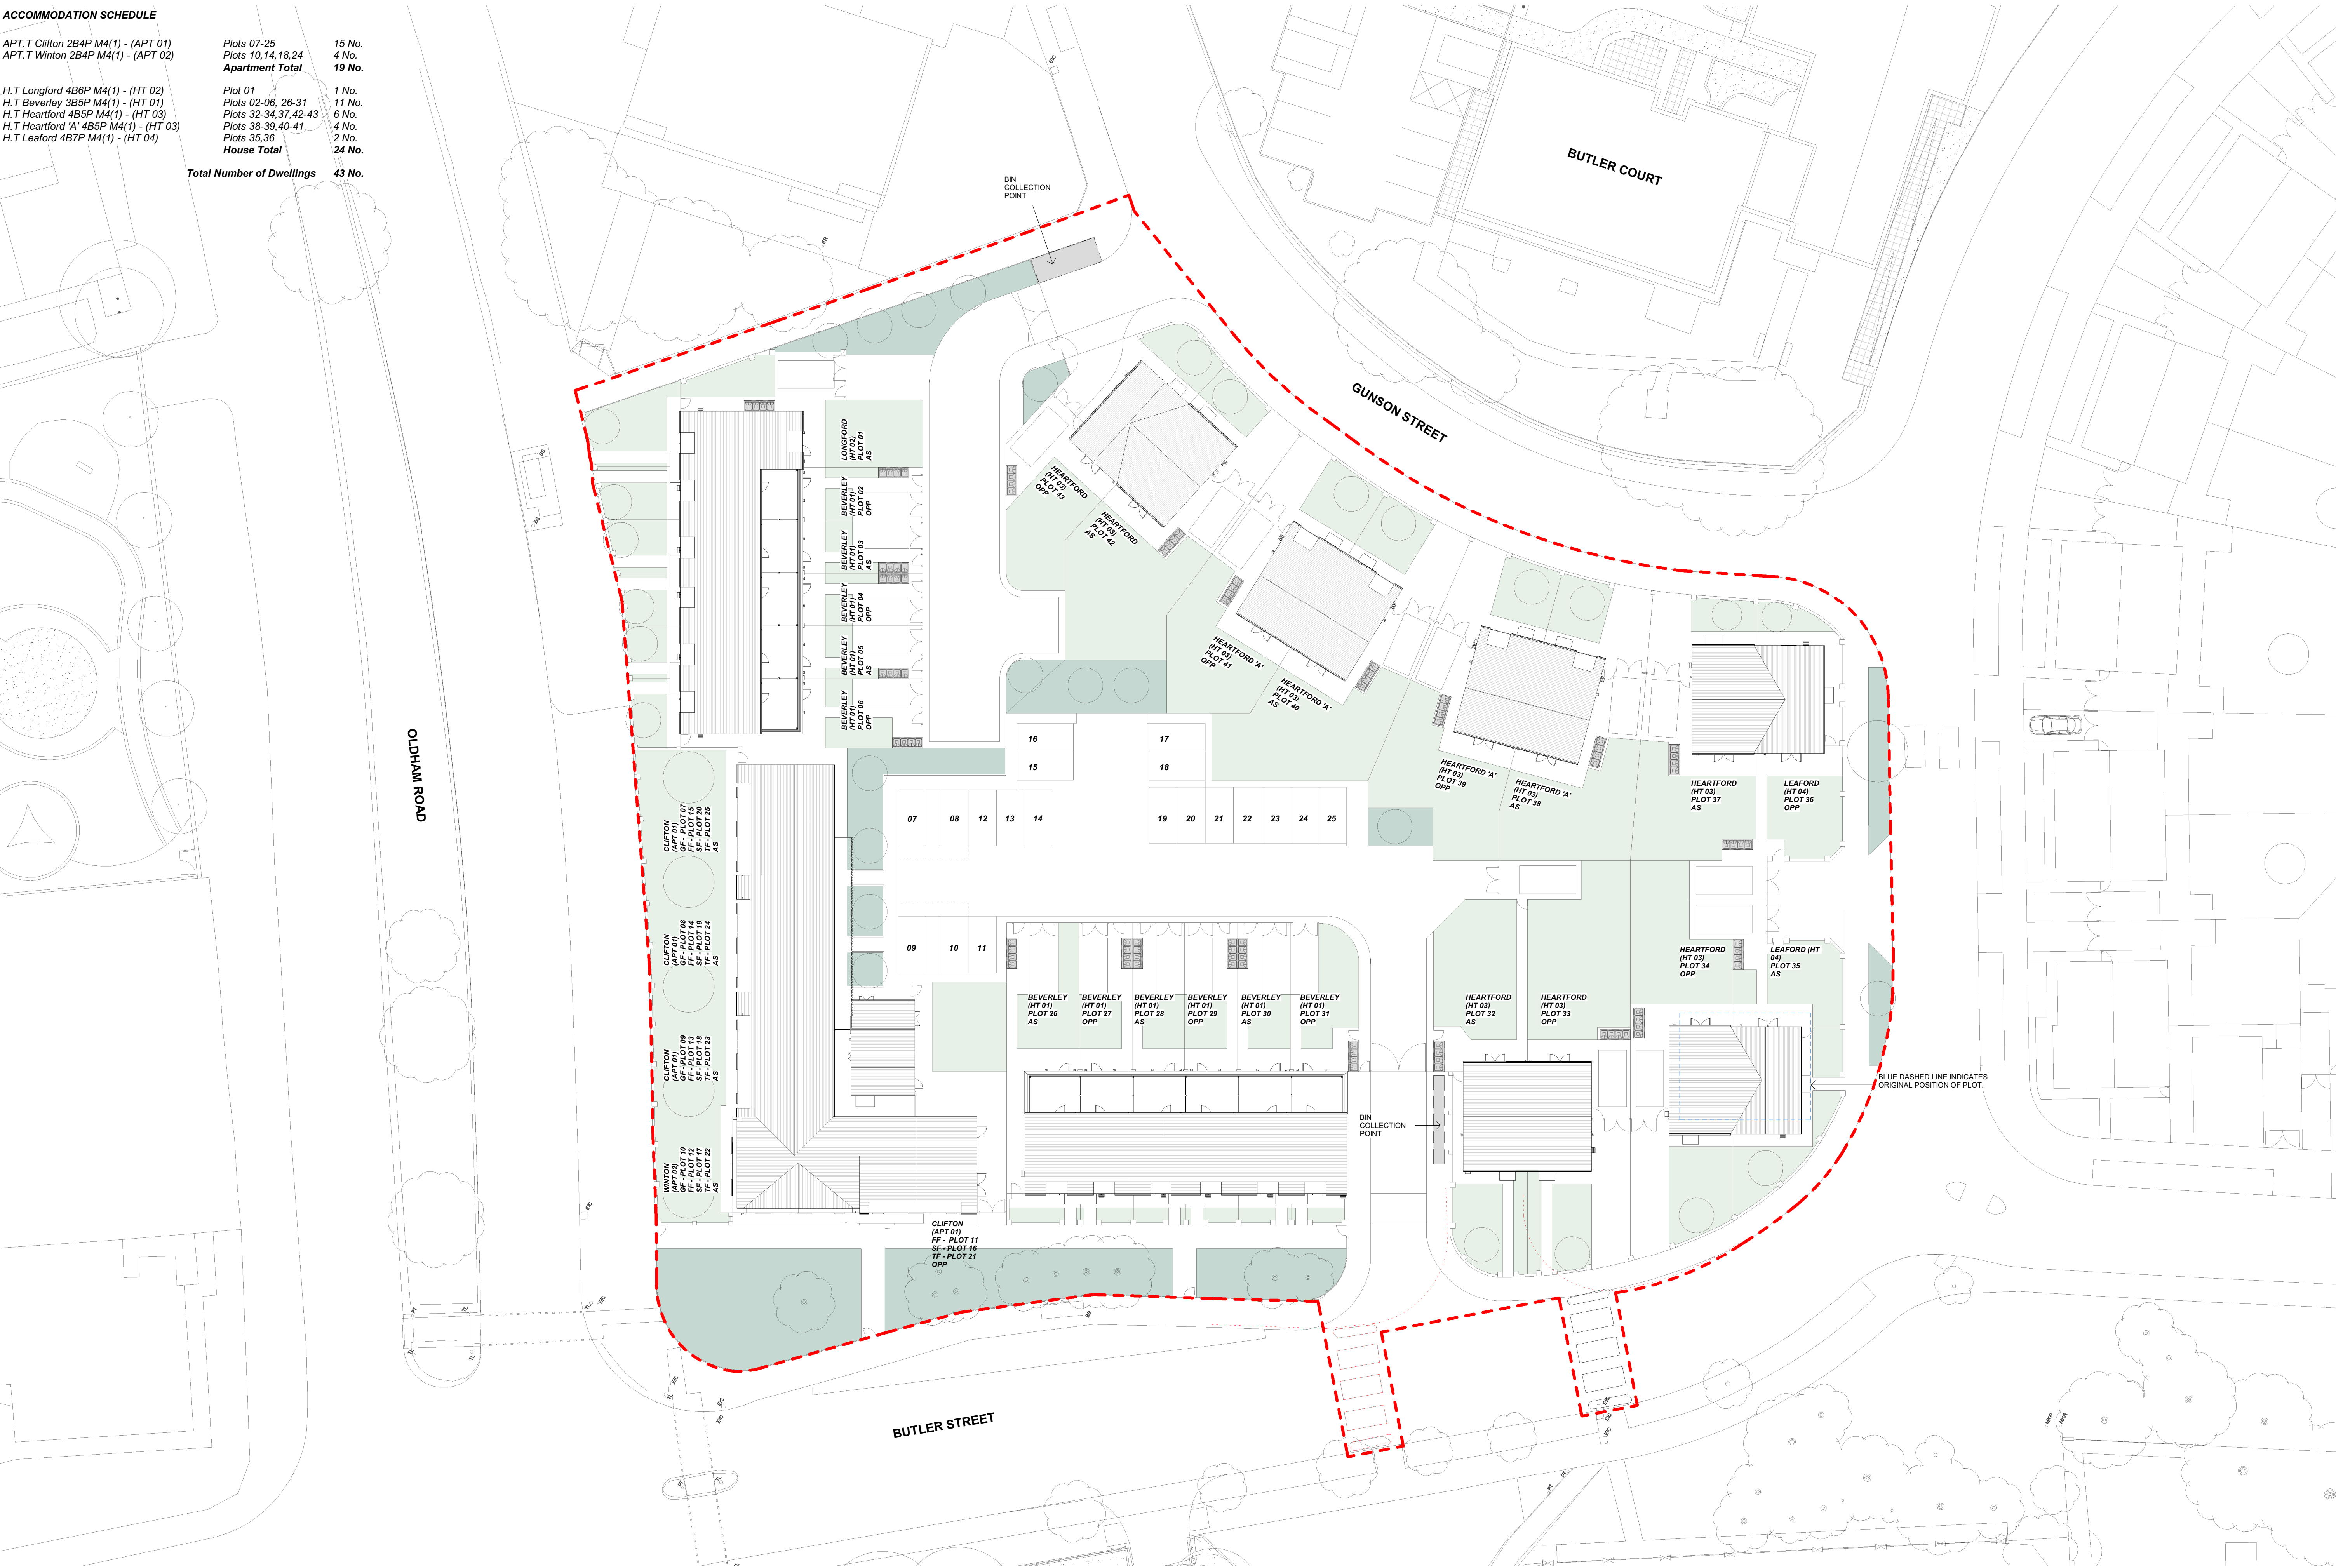

BLUE DASHED LINE INDICATES
ORIGINAL POSITION OF PLOT.

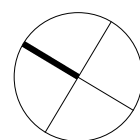

0m 5m 10m 15m 20m

CDM REGULATIONS 2015. All current drawings and specifications for the project must be read in conjunction with the Designer's Hazard and Environment Assessment Record. All intellectual property rights reserved.

Rev	Date	Description
C	03/05/21	Amendments to layout
D	24/03/21	Amendments to planning drawings (change as clouded)
E	03/06/21	Boundary Treatment types indicated. Boundary & Landscape updates to Plots 34-43. Plots 34-35 moved - Blue hatched line indicates original location.

Dwn	Ckd
SJ	GL
FEC	SC
CM	SC

Drawn	SJ
Checked	GIL
Date	DEC 2021
Scale @ A1	As indicated

Cell 3.1, Miles Platting
Proposed Roof Plan

AA6770-2006
REV E
PLANNING

PRP