


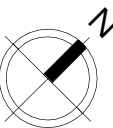

Note:
Do Not Scale from this drawing.
Dimensions are to be checked on site.
If in doubt please ask.



NOTE:
Areas are appropriate to the current design stage and are liable to change as a result of design development.
Layouts are indicative and subject to further review.

KEY

- Stair/lift Core
- Standard Parking Bay
- Disabled Parking Bay

P0	29/04/21	AMP	Planning
Rev	Date	Intls	Details

© The moral rights of the author are hereby asserted.
This drawing and design is the sole property of Buttress Ltd and must not be reproduced without permission.
Buttress Ltd is Registered in England and Wales: 5363573

Buttress

41 Bengal Street
Manchester
M4 6AF

T 0161 236 3303
E contact@buttress.net
W www.buttress.net


Project Title	Ancoats Hub
Client	Manchester Life
Location	Poland Street Manchester
Drawing ref	First Floor GA Plan

Date	07/05/2021 17:41:57	Scale	1 : 200
Checker	MB	Orig Paper Size	A2

Job No:	9032	Status	PLANNING
---------	------	--------	----------

Project:	Origin:	Zone:	Level:	Type:	Disc:	Number:	Rev:
----------	---------	-------	--------	-------	-------	---------	------

9032-BA-XX-01-DR-A- (04)001- P0

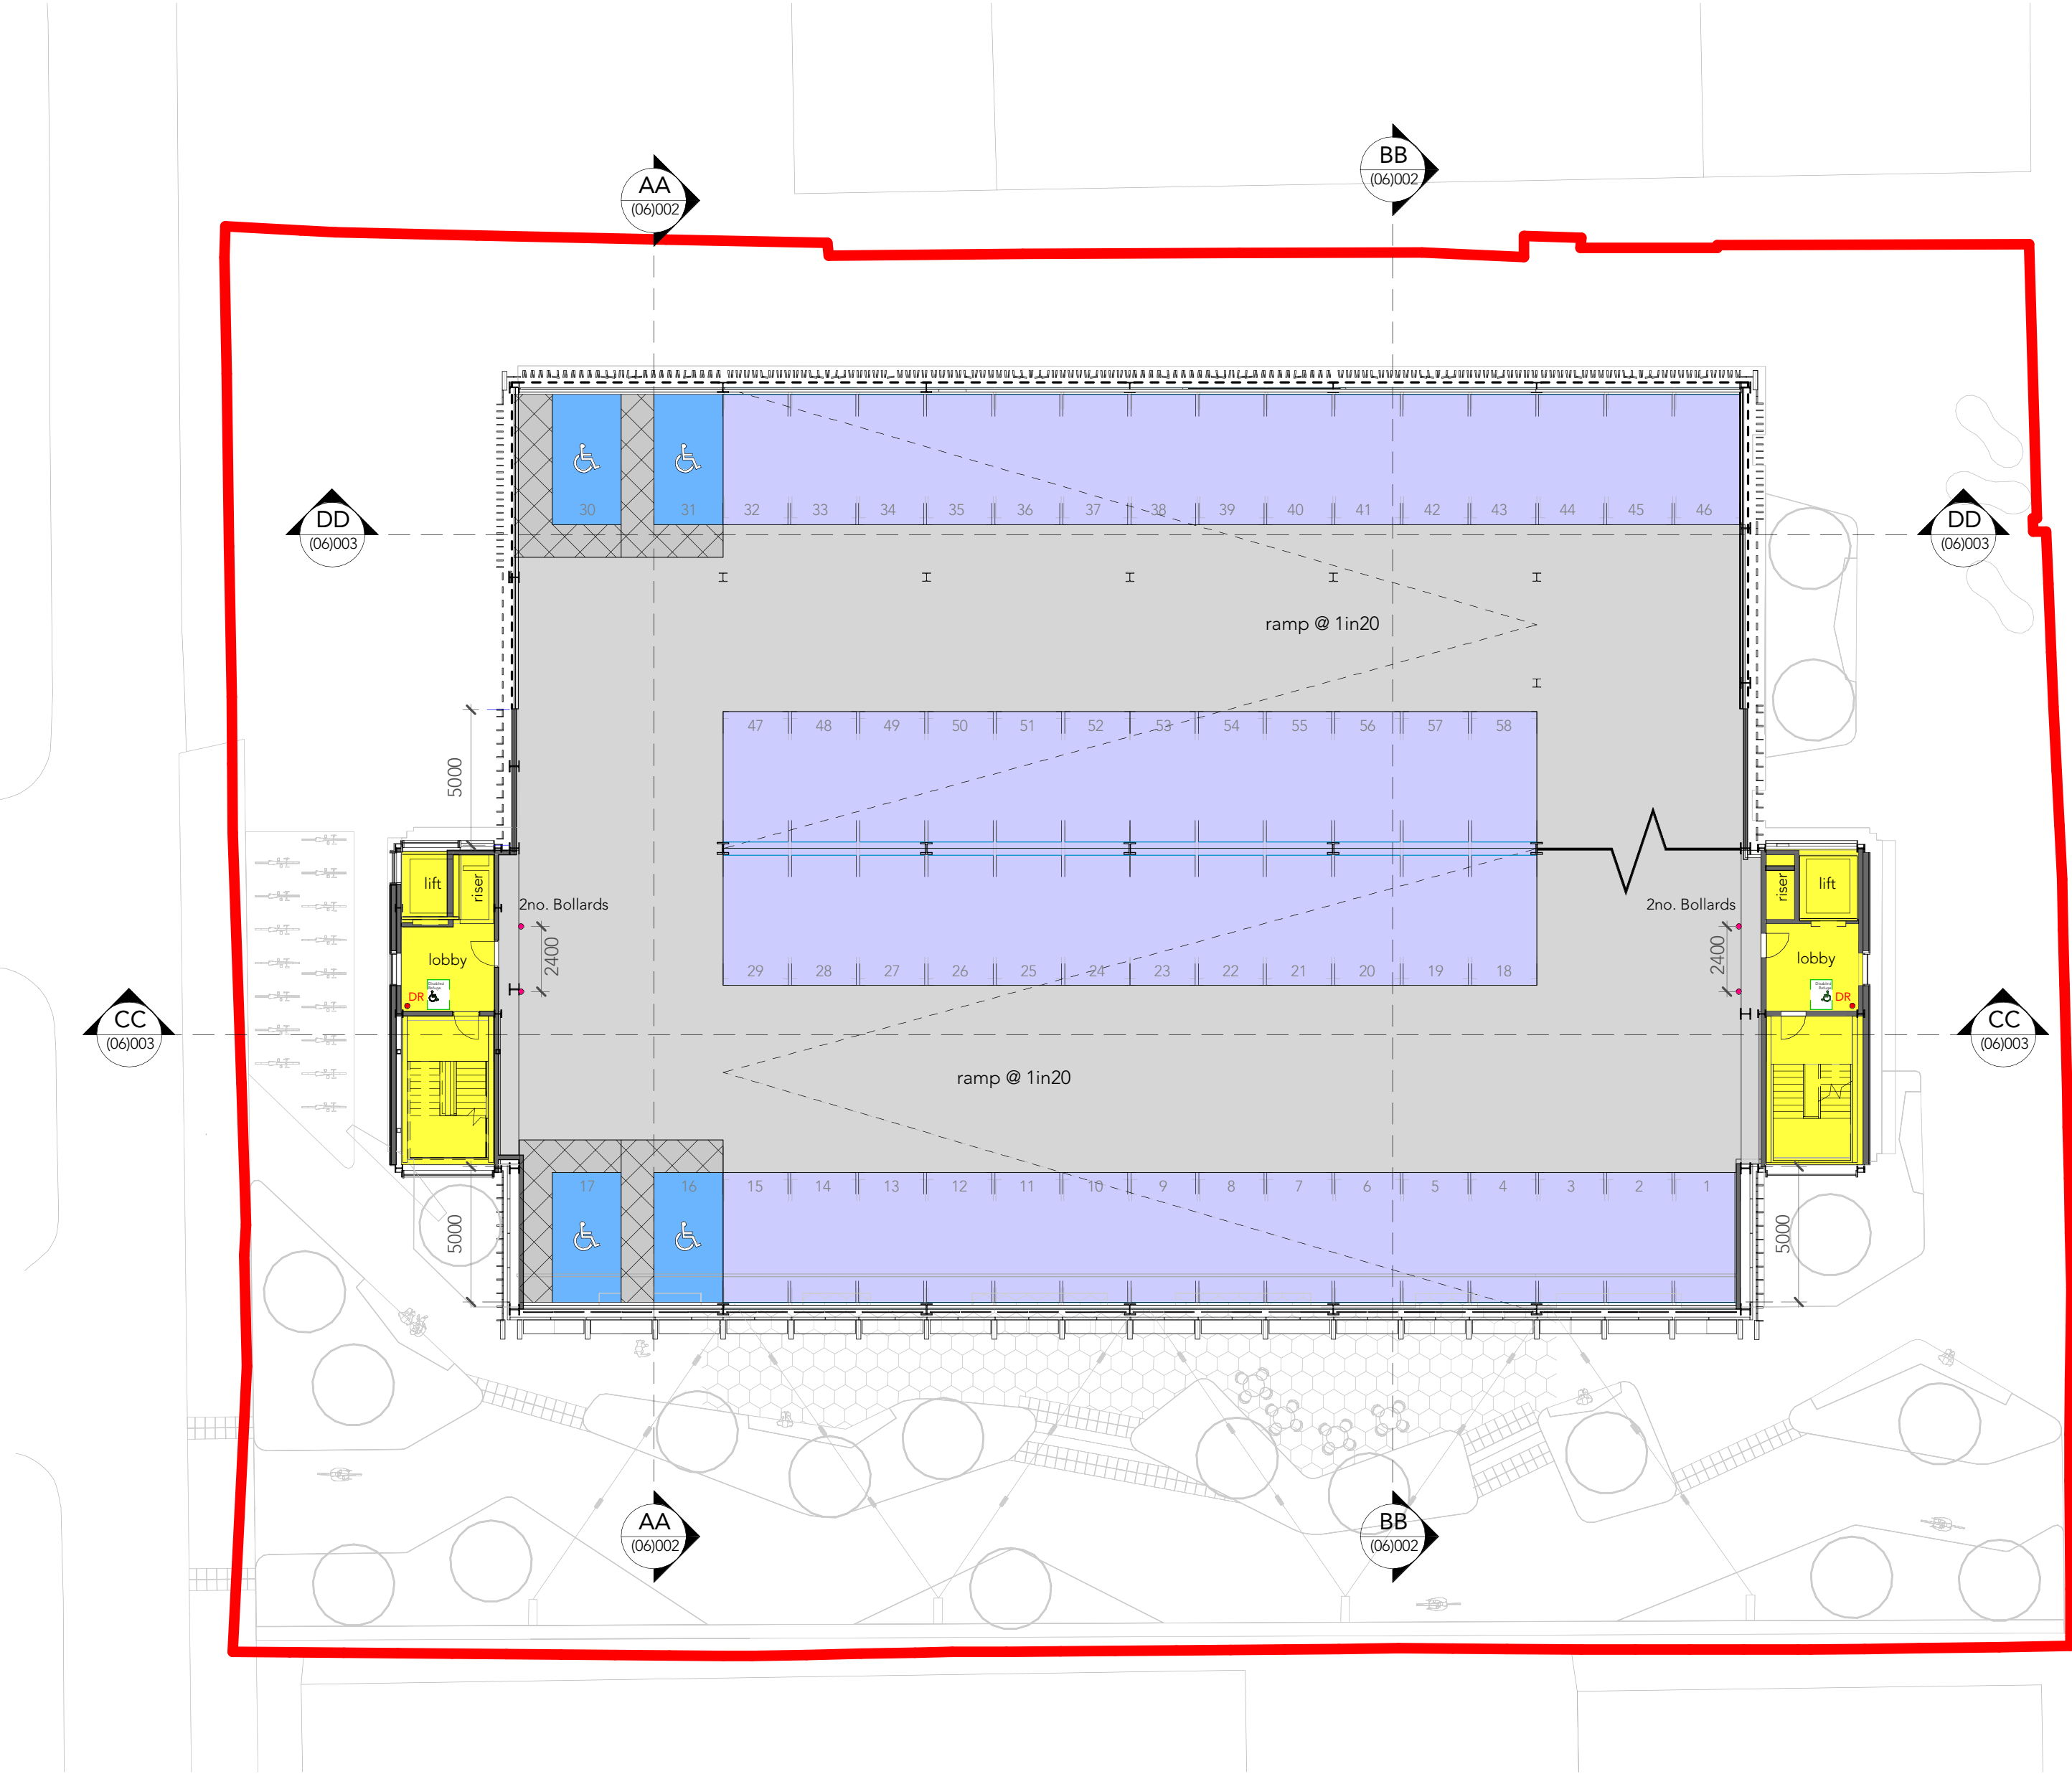

First Floor GA Plan

1 : 200

