



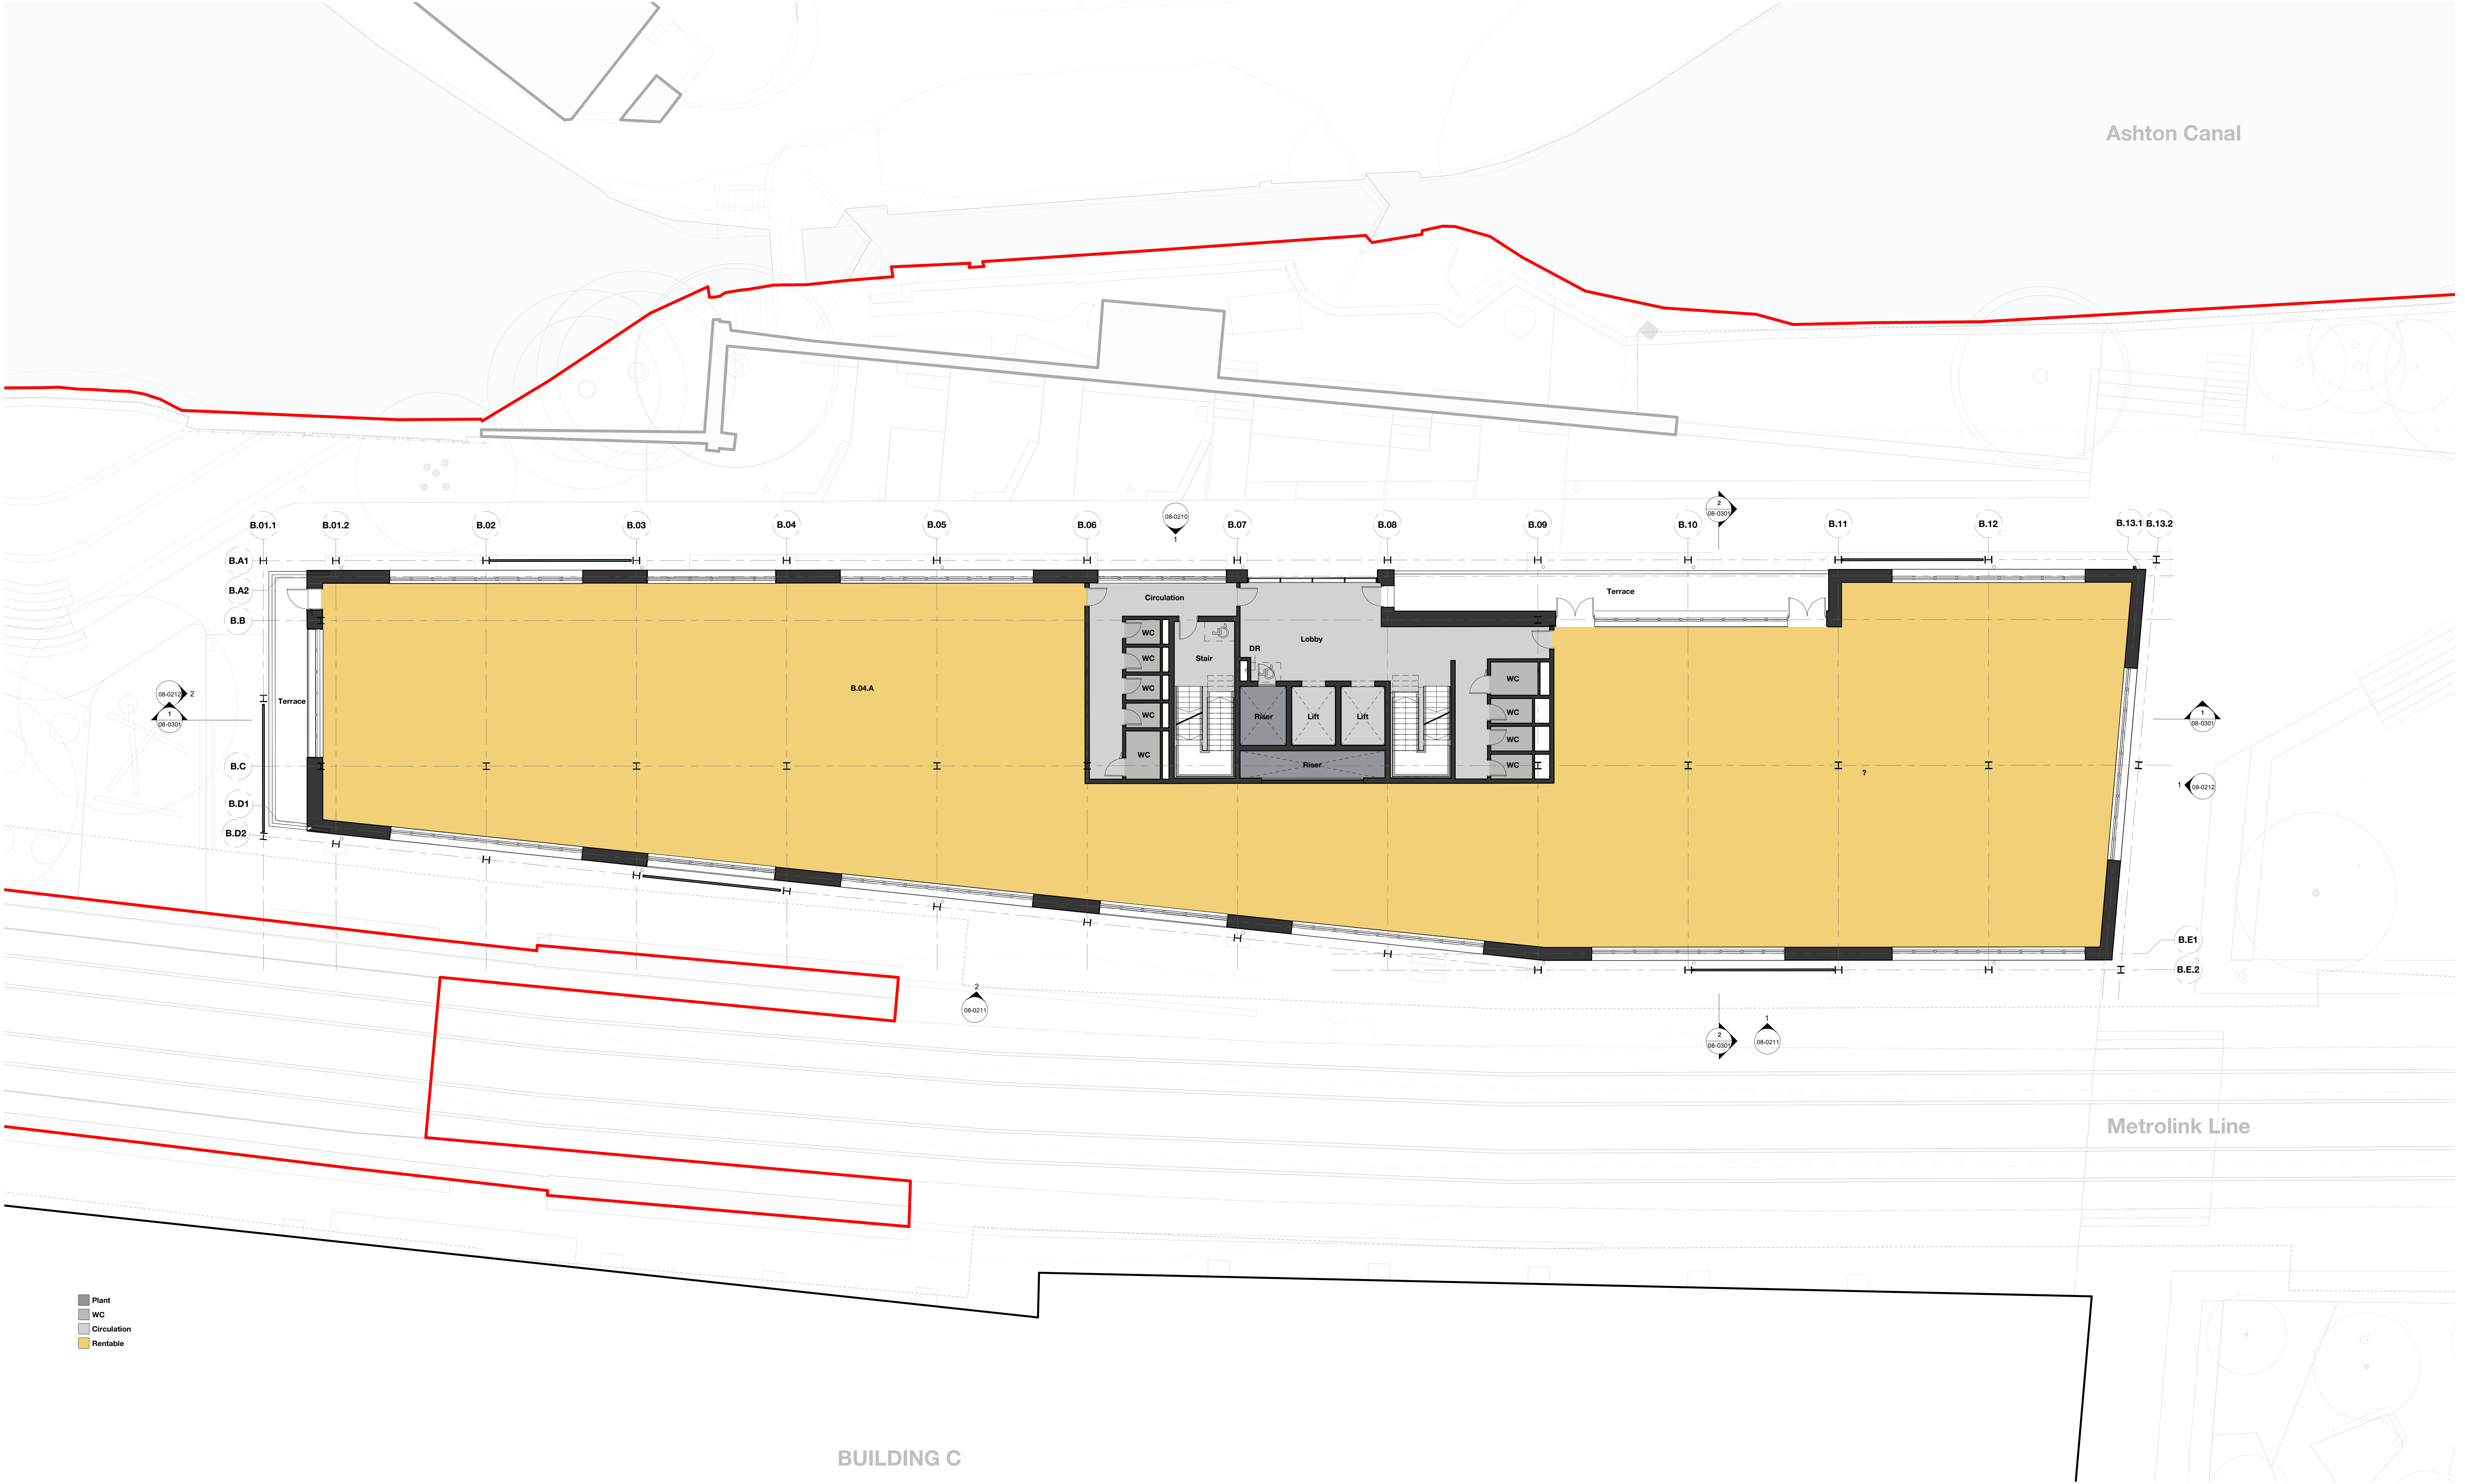

Plant
WC
Circulation
Rentable

BUILDING C

Copyright Hawkins\Brown Architects
No implied licence exists. This drawing should not be used to calculate areas for the purposes of valuation. Do not scale this drawing. All dimensions to be checked on the site by the contractor and such dimensions to be their responsibility. All work must comply with relevant British Standards and Building Regulations requirements. Drawing errors and omissions to be reported to the architect. To be read in conjunction with Architect's specification and other consultant information.

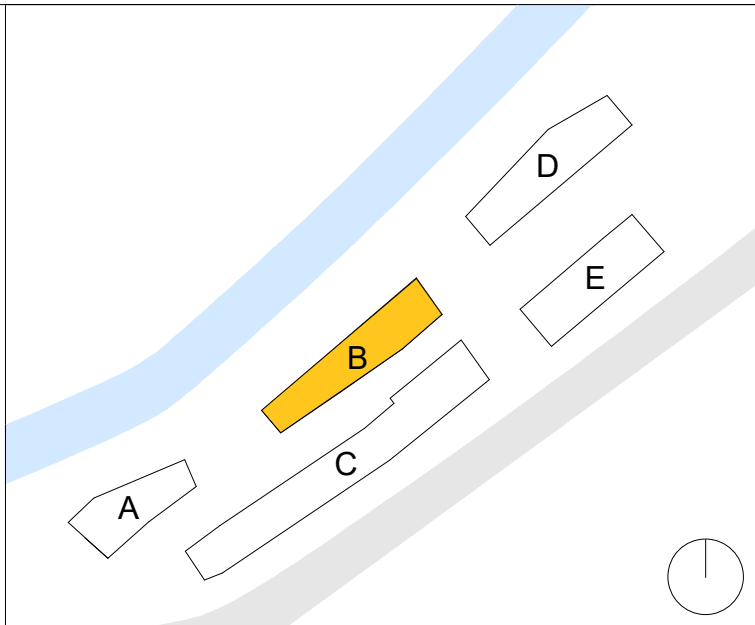

Scale @ A0 1 : 100	Scale @ A3 NTS	Date September 2020	Job Number 18013	Project Pollard Street New Islington
Drawn By SB	Checked By PD	Status S2	Purpose of Issue Planning	Drawing Building B - GA Plan - Fourth Floor
Drawing No. PLS-HBA-B-04-DR-A-08-0114	Rev P2			

159 St John Street
London EC1V 4QJ
mail@hawkinsbrown.com
hawkinsbrown.com

Hawkins\Brown