
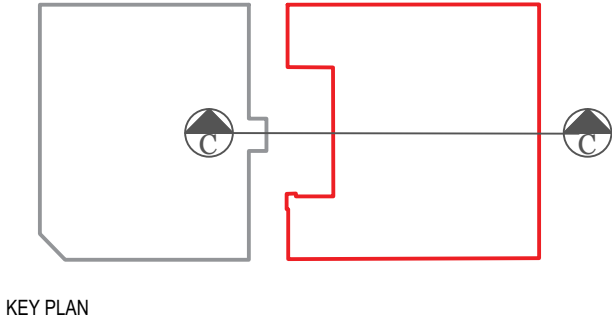


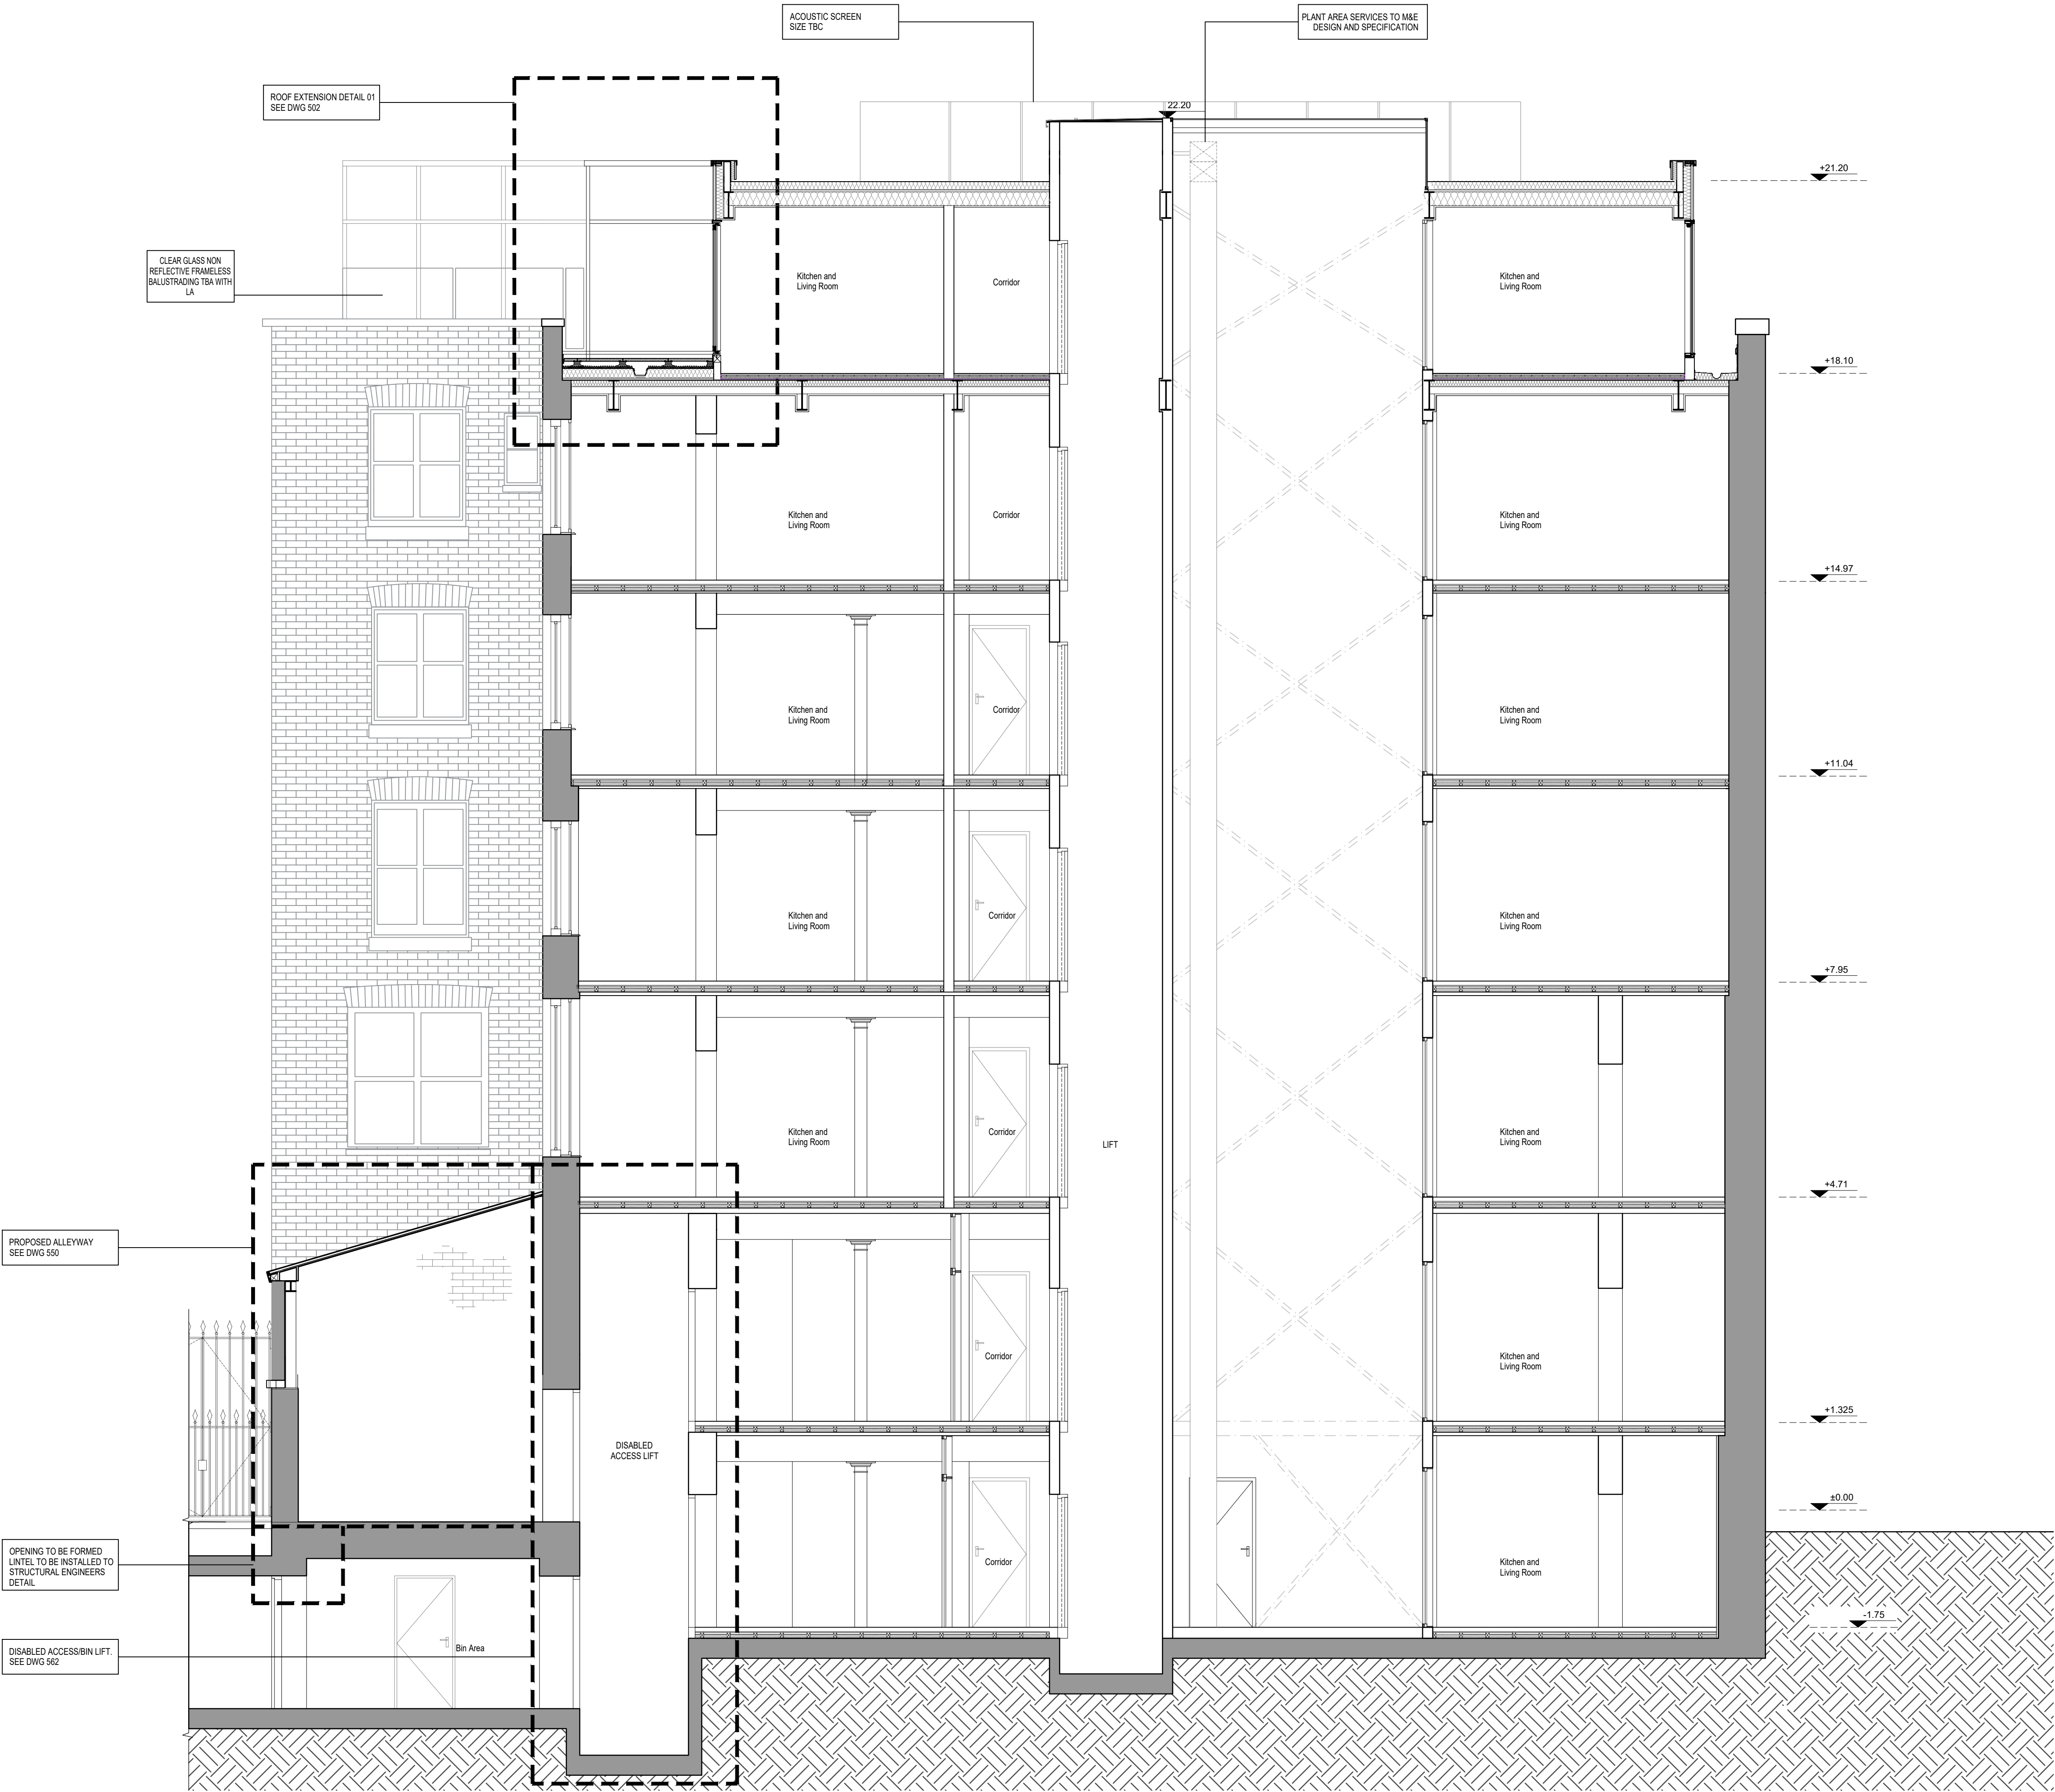

GENERAL NOTES

1. ALL DIMENSIONS ARE IN MILLIMETRES UNLESS OTHERWISE STATED
2. ALL LEVELS ARE IN METRES UNLESS OTHERWISE STATED
3. DIMENSIONS ARE NOT TO BE SCALED FROM THE DRAWING
4. ALL WORK TO BE CARRIED OUT IN ACCORDANCE WITH THE CURRENT EDITION OF THE BUILDING REGULATIONS 1991 (INCLUDING AMENDMENTS) AND ALL RELEVANT BRITISH STANDARDS/CODES OF PRACTICE
5. CONTRACTOR IS RESPONSIBLE FOR THE CORRECT SETTING OUT OF THE WORKS ON SITE. ALL DIMENSIONS TO BE CHECKED PRIOR TO FABRICATION OF MATERIALS
6. THIS DRAWING IS TO BE READ IN CONJUNCTION WITH ALL RELEVANT DRAWINGS AND SPECIFICATIONS

REFERENCE DRAWINGS

- 001 - SITE LOCATION PLAN
- 100 - EXISTING & PROPOSED PLANS
- 200 - EXISTING & PROPOSED SECTIONS & ELEVATIONS
- 300 - CEILING PLANS
- 400 - MAE PLANS
- 500 - DETAILS
- 600 - FIRE PLANS
- 700 - TYPES OF WALLS PLANS
- 800 - ACOUSTIC PLANS
- 900 - STRIP OUT PLANS

D	Issued for Section 77 Amendment	09/06/21	LD	NP	MP
C	Issued for planning	09/11/19	MC	SL	PD
B	Issued for planning	07/06/19	JK	AK	AK
A	Issued for planning	17/01/18	AM	MB	IG
REV	DESCRIPTION	DATE	BY	CHECK	APPROV



CLIENT

BLOOM STREET PROJECT

11 BLOOM STREET
PROPOSED SECTION
C-C

PLANNING

DRAWING STATUS	LD	CHECKED	NP
DRAWN	LD	DATE	JUN 21
APPROVED	NP	DATE	JUN 21

1:50 @A1 | 061_207 | D
SCALE | DRAWING NUMBER | REV