


TIVOLI STREET ELEVATION
FEATURE PRESSINGS

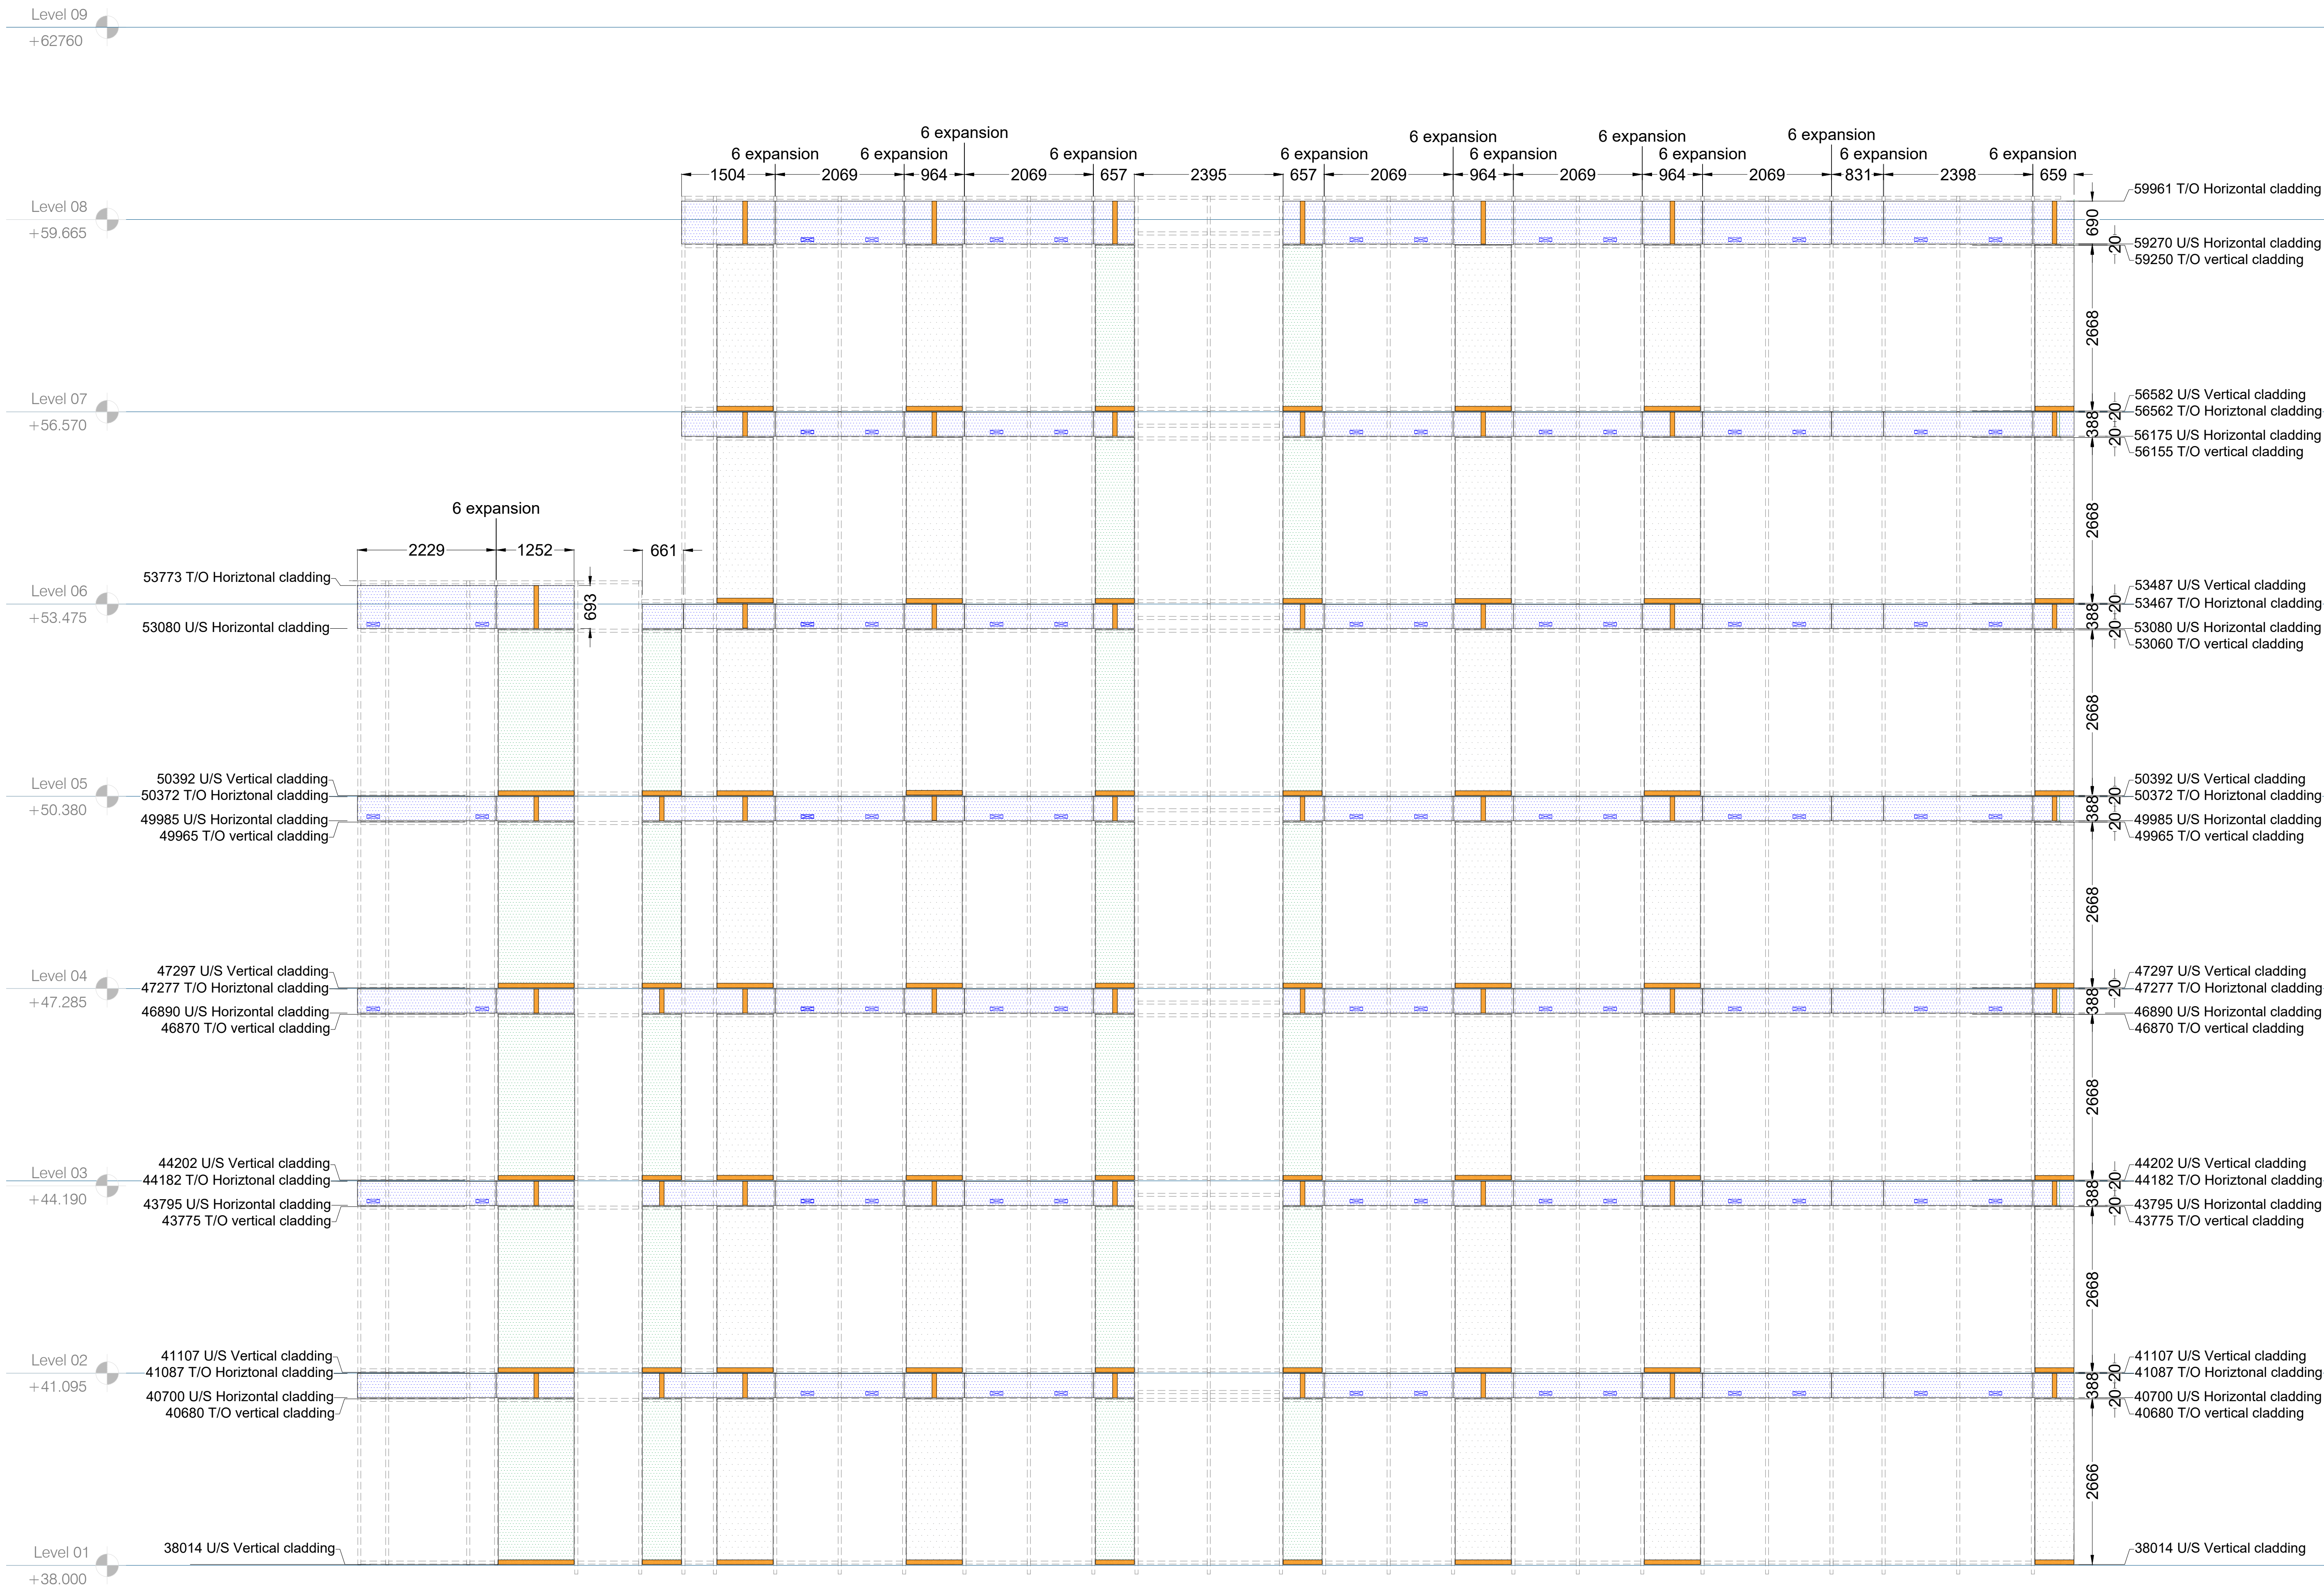

This drawing (or any part thereof) may not be copied, transmitted or disclosed to any third party or unauthorized person without the prior written permission of Britplas.
Patent Publication No. 2446720A.
This drawing is to be read in conjunction with all other relevant drawings prepared by consultants and sub-contractors.
Do not scale from this drawing. Work only to printed dimensions.
Report any discrepancies to the Architect or representatives thereof.

Notes:
Suitable Primary/ Secondary Steelwork not by Britplas. Steelwork/ Concrete structure tolerance +/-18mm in any direction Non-accumulative.

FOR SPECIFICATION
PLEASE REFER TO
DRAWING NO.
BP-6602-SPEC-1000

FOR COMPARTMENTATION
DETAIL PLEASE
REFER TO DRAWING
NO. BP-D548

RECEIVED
14-JAN-2021
Gilbert-Ash
BOUCHER ROAD

C1	Construction Issue - Amended Various transom levels at each floor	30/09/20	MZ
A1	Approval Issue	20/08/20	MZ
Rev.	Description	Date	Initials
Project Title			
6602 - MOXY HOTEL MANCHESTER			
Drawing Title			
LEVEL 01-08 TIVOLI STREET FEATURE PANEL SETOUT			
FOR CONSTRUCTION			
britplas Unit 18 Kingsland Grange, Woodson, Warrington, Cheshire, WA1 4RW. Tel: (+44) 01925 924317 Fax: (+44) 01925 284110			
Britplas Commercial Ltd			
Project No. 6602	Scale 1:50 @ A1	DWG Sheet Size A1	
Drawn By MZ	Checked By AH	Date 20/08/2020	Rev.
Drawing Number BP-6602-E511			C1