


 

Existing Site Plan



Proposed Site Plan



ARCHITECTURE


www.m1architecture.co.uk
T:0161 327 2011
M:07506237914

House extension
526 Claremont Road M14 5XL


2189

02.


Site Plan 1:100@A3
Existing Proposed

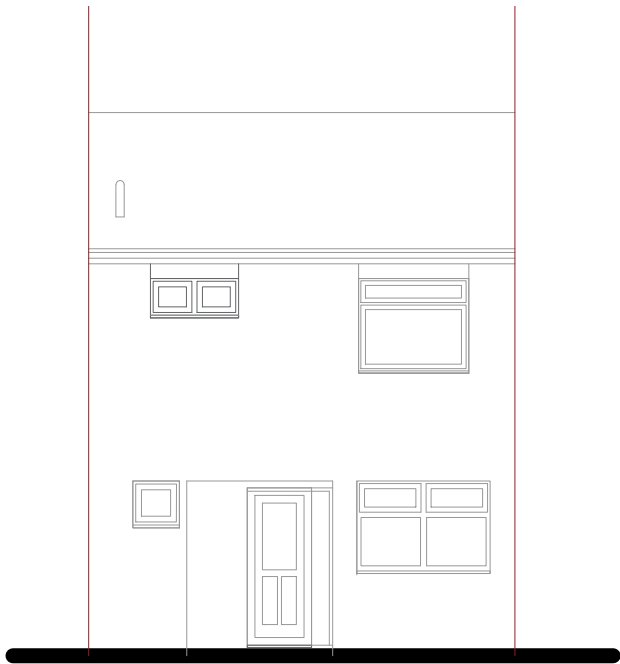


Front Elevation

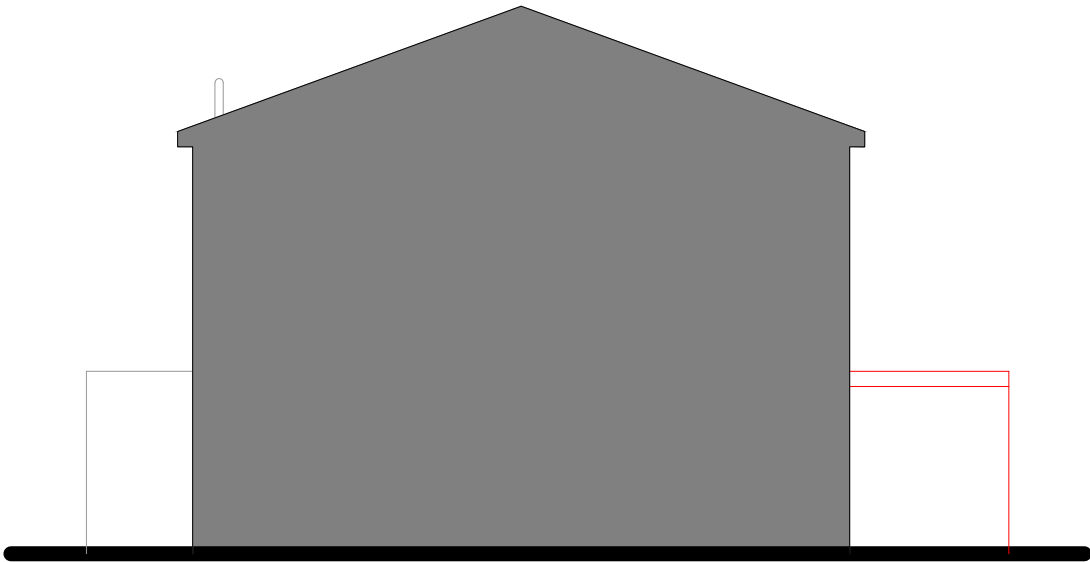


Side Elevation

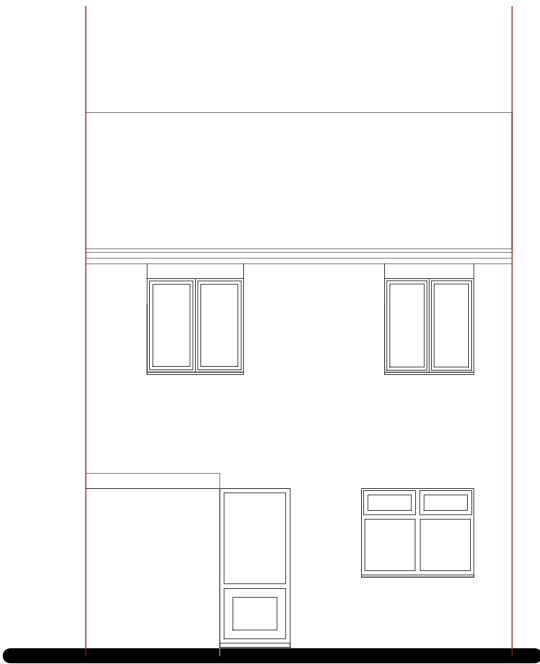


Rear Elevation

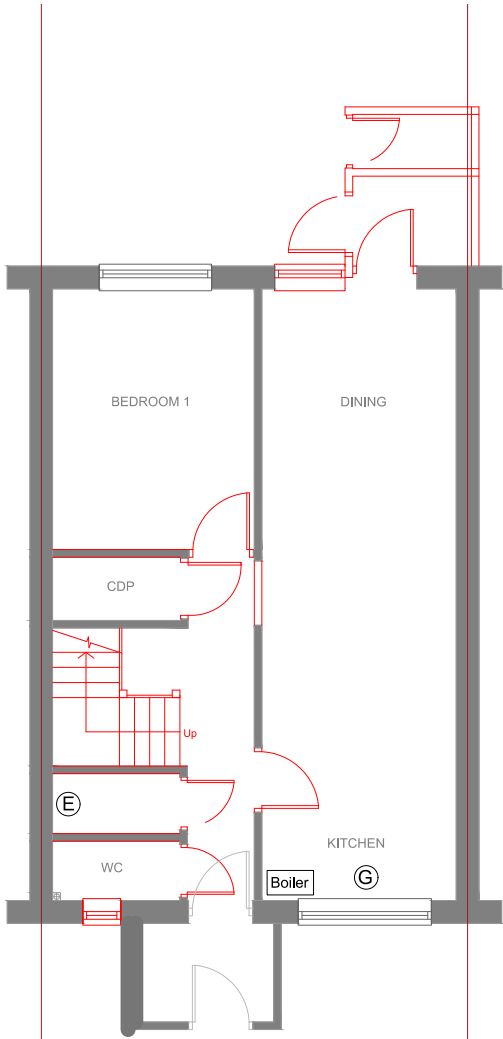

Ground floor

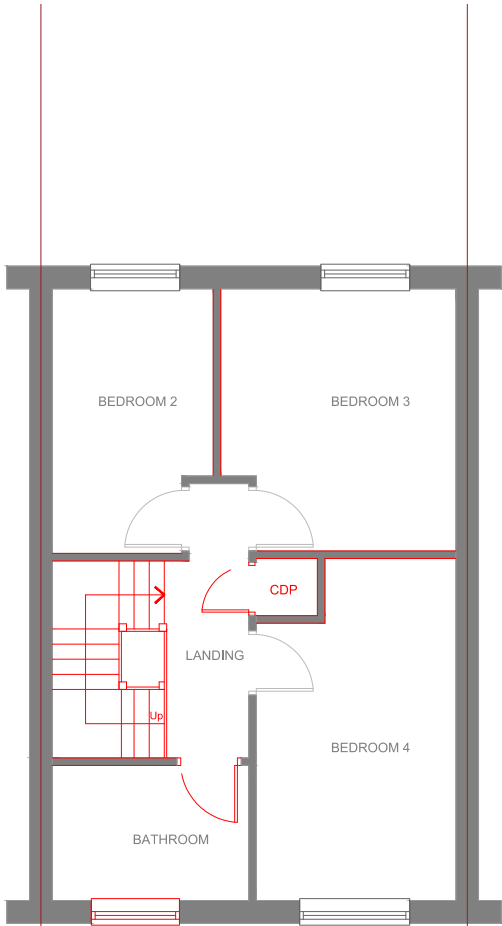

First floor

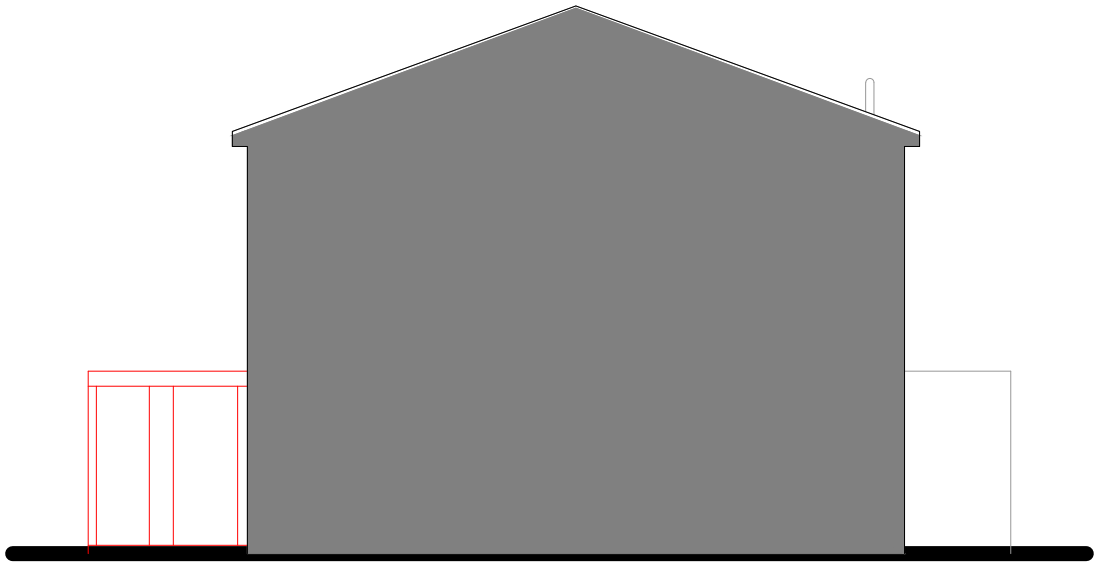

Side Elevation



ARCHITECTURE

www.m1architecture.co.uk
T:0161 327 2011
M:07506237914

House extension

526 Claremont Road M14 5XL


2189

03.


Floor Plans & Elevations

1:100@A3

Existing

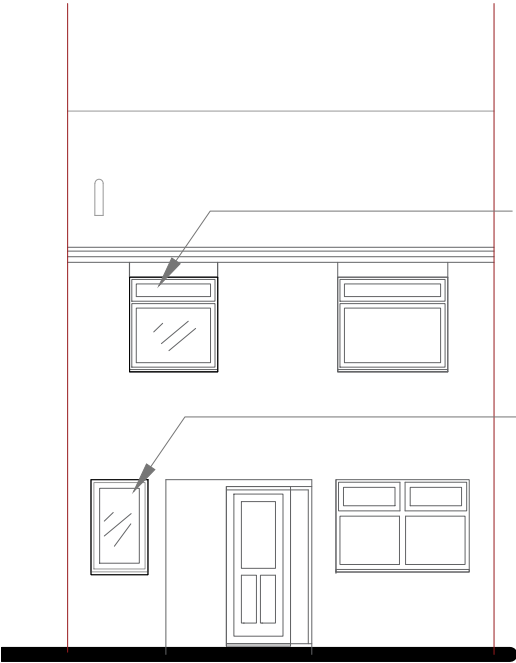

Front Elevation

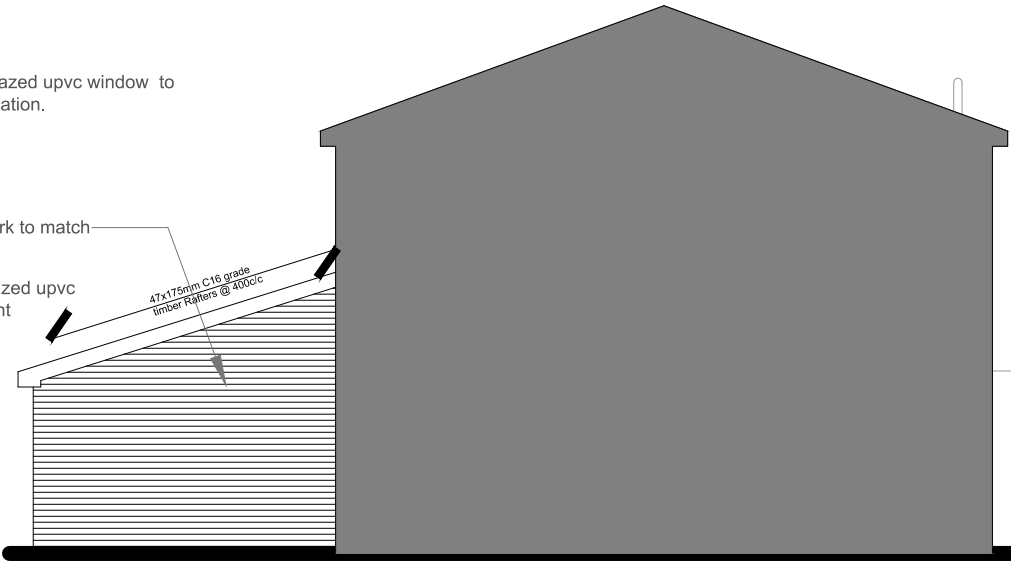


Side Elevation


Velux windows to clients specification.




Rear Elevation

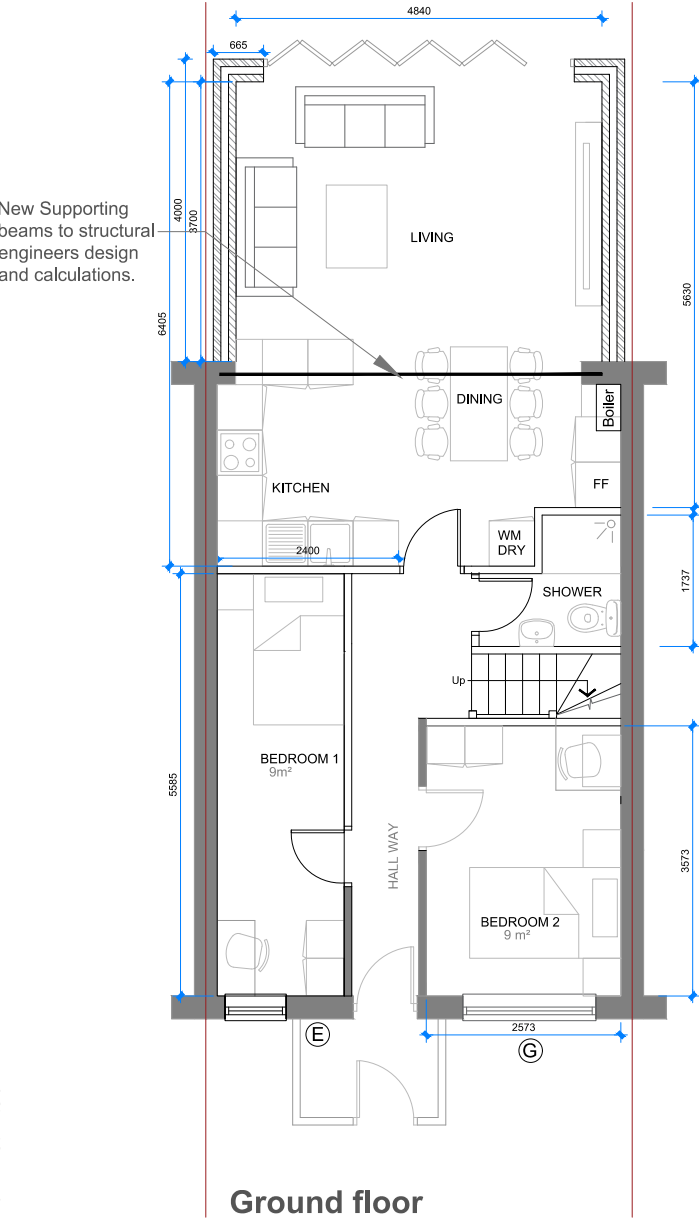

Ground floor

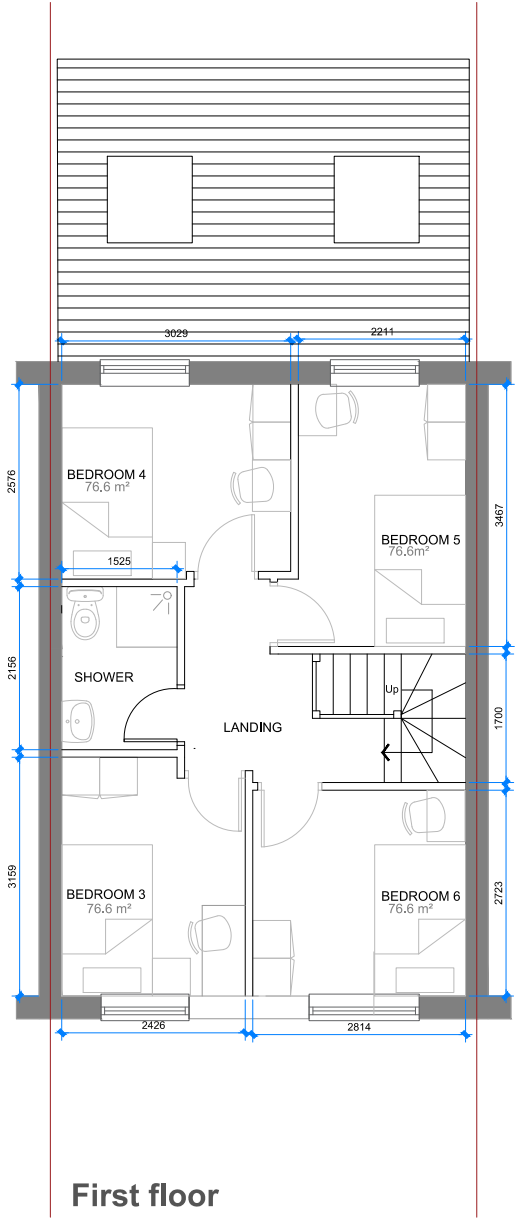

First floor

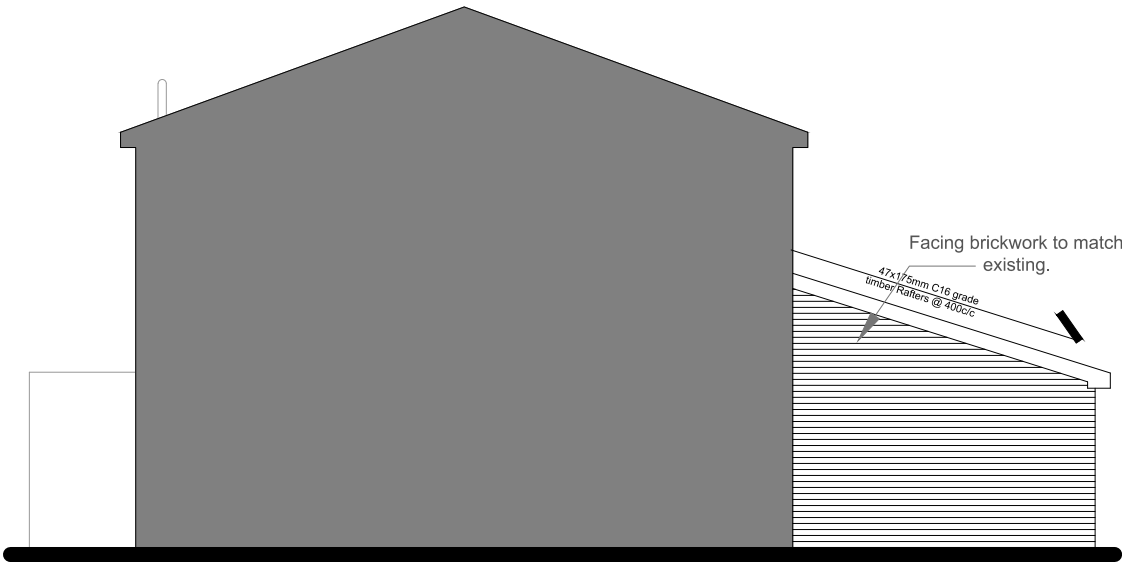

Side Elevation

This drawing is the property of M1 Architecture and copyright is reserved by them.

This drawing is not to be copied or disclosed by or to any unauthorized person without the prior written consent of M1 Architecture Ltd.

All dimensions are to be checked on site prior to construction, manufacture of any components and ordering of materials and equipment.

Any discrepancies are to be reported to the architects.

All materials and workmanship to be accordance with the current British Standards and codes of practice.

This drawing is to be read in conjunction with all relevant Architectural Structural Engineers, Mechanical Engineers, Electrical Engineers and Specialists drawings and specifications.

All drainage to be inspected and approved by building control.

Direction of Joists were not available during the survey therefore it is the responsibility of the contractor to check the existing structure and its mechanism of support.

